PRODUCED BY AN AUTODESK STUDENT VERSION

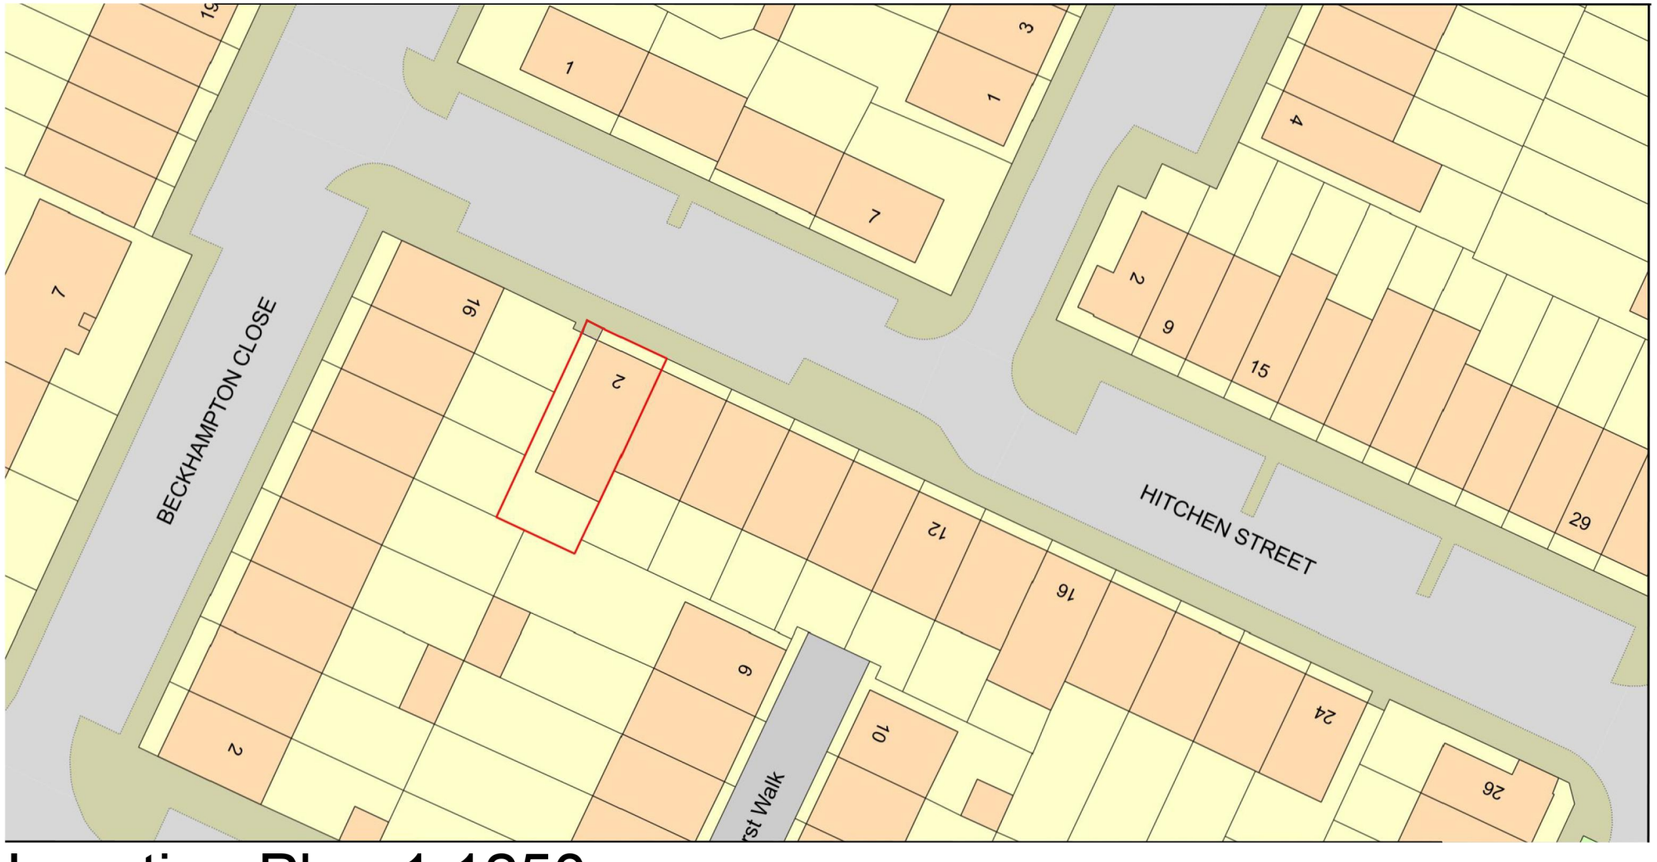

Location Plan 1:1250



Site Plan 1:500

Notes:

REV:	DESCRIPTION:	BY:	DATE:

STATUS:

YourSpreadsheets
Address line 1
Address line 2
Telephone line 1
Fax line 1
www.YourSpreadsheets.co.uk

CLIENT: Mike Prentice
2 Hitchen Street
MANCHESTER
M13 9EZ

DESIGNER: Sean Prentice
2 Hitchen Street
MANCHESTER
M13 9EZ

SITE: 2 Hitchen Street
M13 9EZ

TITLE: Site & Location Plans

SCALE AT A3:	DATE:	DRAWN:	CHECKED:
1:1250, 1:500	08/09/2020	SP	SP
PROJECT NO:	**DRAWING NO:**		**REVISION:**
P0001	A3/P003		A

PRODUCED BY AN AUTODESK STUDENT VERSION
PRODUCED BY AN AUTODESK STUDENT VERSION
PRODUCED BY AN AUTODESK STUDENT VERSION