
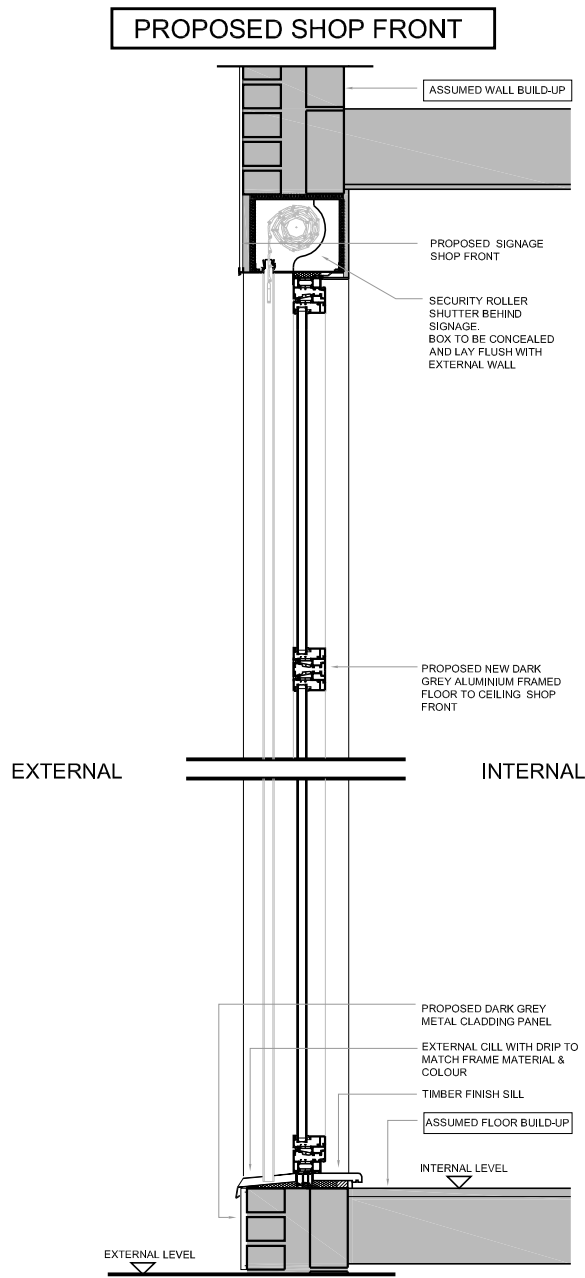
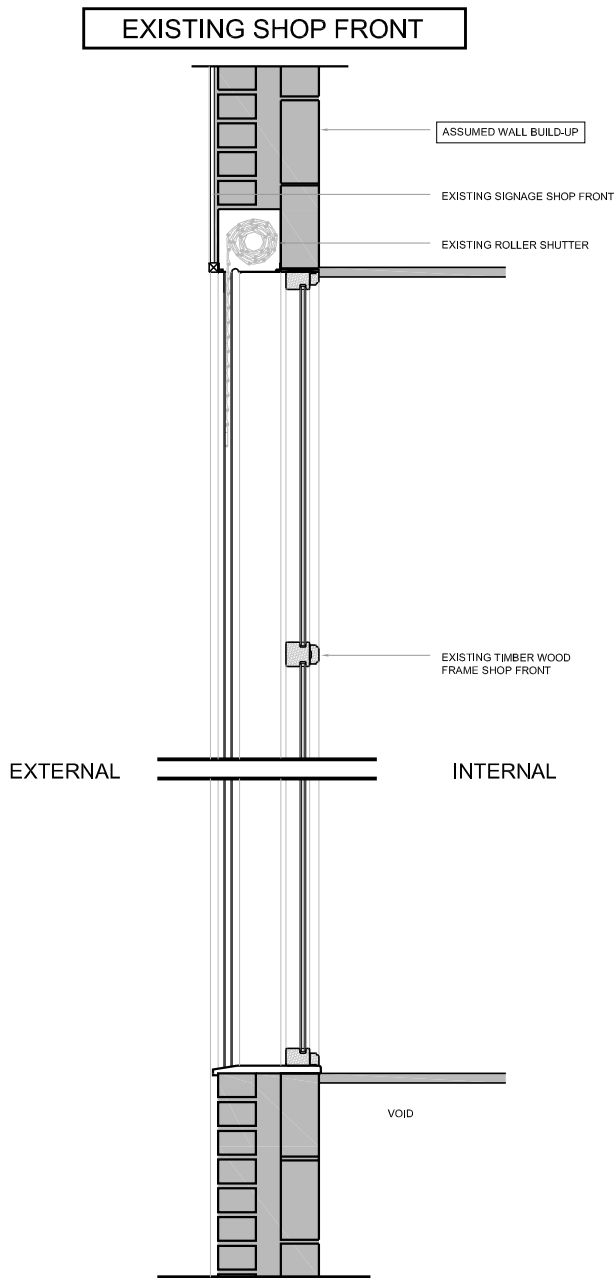
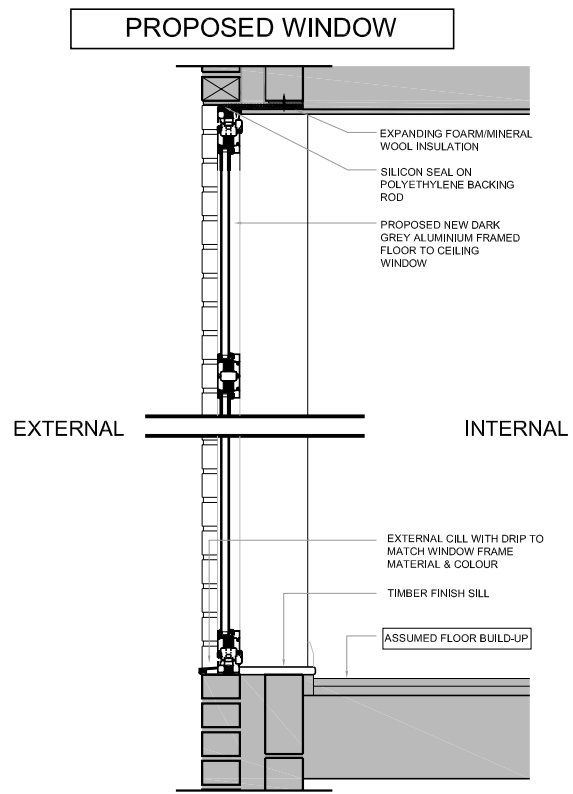


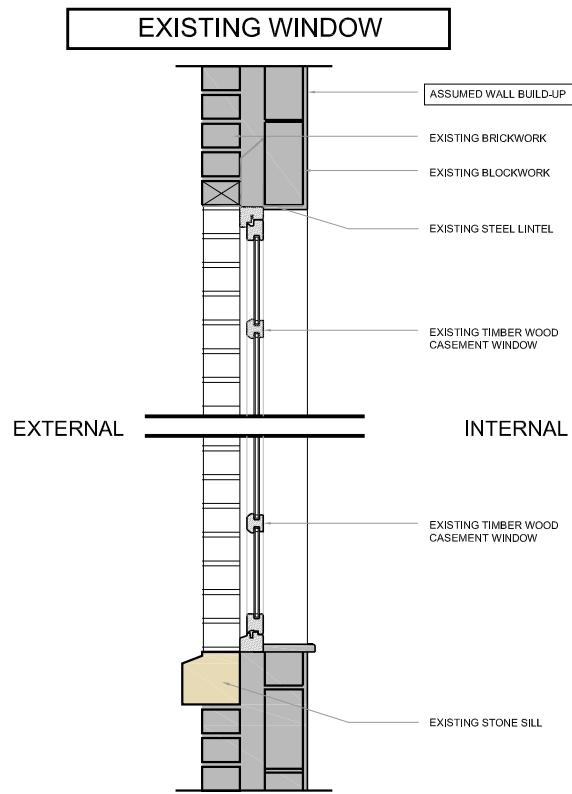

GENERAL NOTES
Do not scale from drawing. Use marked dimensions.
To be read in conjunction with all other Consultant's drawings.

The Architect to be immediately notified of any discrepancies.

Copyright on this drawing retained by the Architect.

NOTES

REFER TO STRUCTURAL, M&E & CIVIL ENGINEERS DETAILS & SPECIFICATIONS FOR ALL WORKS RELATING TO STRUCTURAL, SERVICES & BELOW GROUND ELEMENTS.

ALL FINISHES TO BE APPROVED BY CLIENT

06.05.20 SA SH - Issued for information
No. Date Dwn Chk App Revision or reason for issue

Client

CAREEMAKERS

create **it** studios

Architect
Create It Studios (NW) Ltd
Universal Square | Devonshire Street North | Manchester | M12 6JH
www.createitstudios.co.uk
info@createitstudios.co.uk

Project Title

54 Oldham Street

Scale / North Point

Scale 1:20

Drawing Title

EXISTING AND PROPOSED SECTIONS
WINDOW AND SHOP FRONT

Drawing Number

A1255(02)AP006

Drawing Status

PRELIMINARY

Revision

-