






Key Plan 1:200

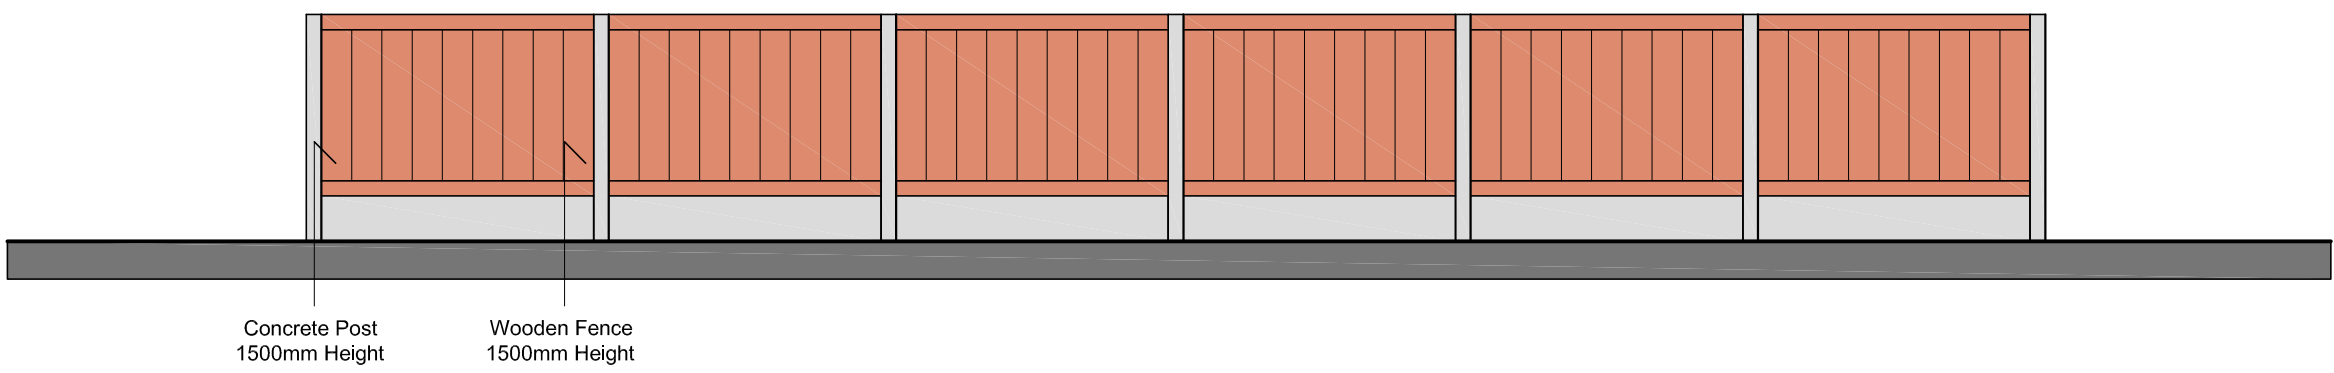

Proposed Typical Boundary Treatment A 1:50

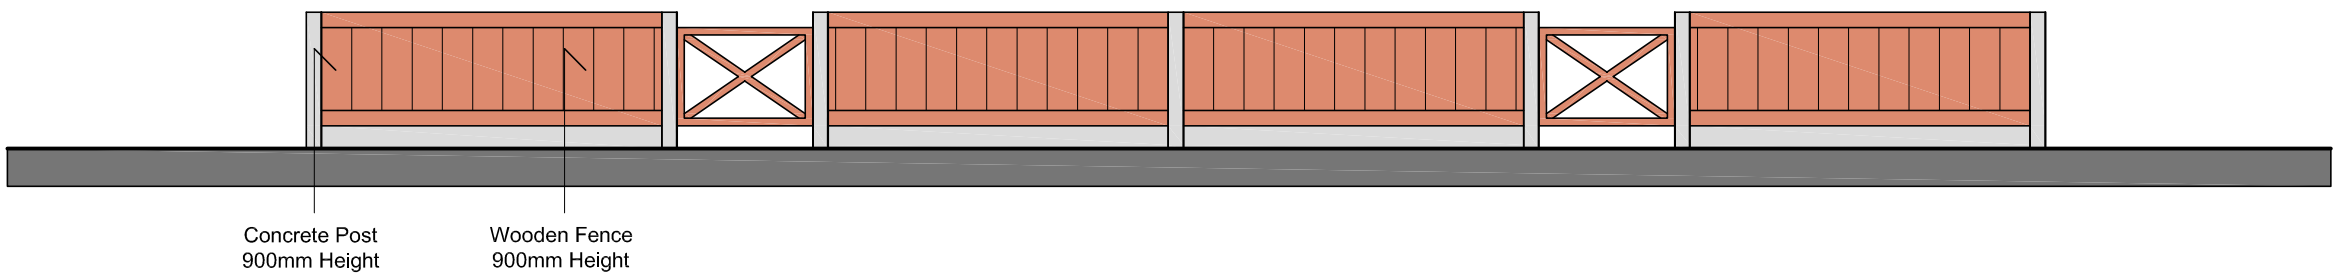

Proposed Typical Boundary Treatment B 1:50

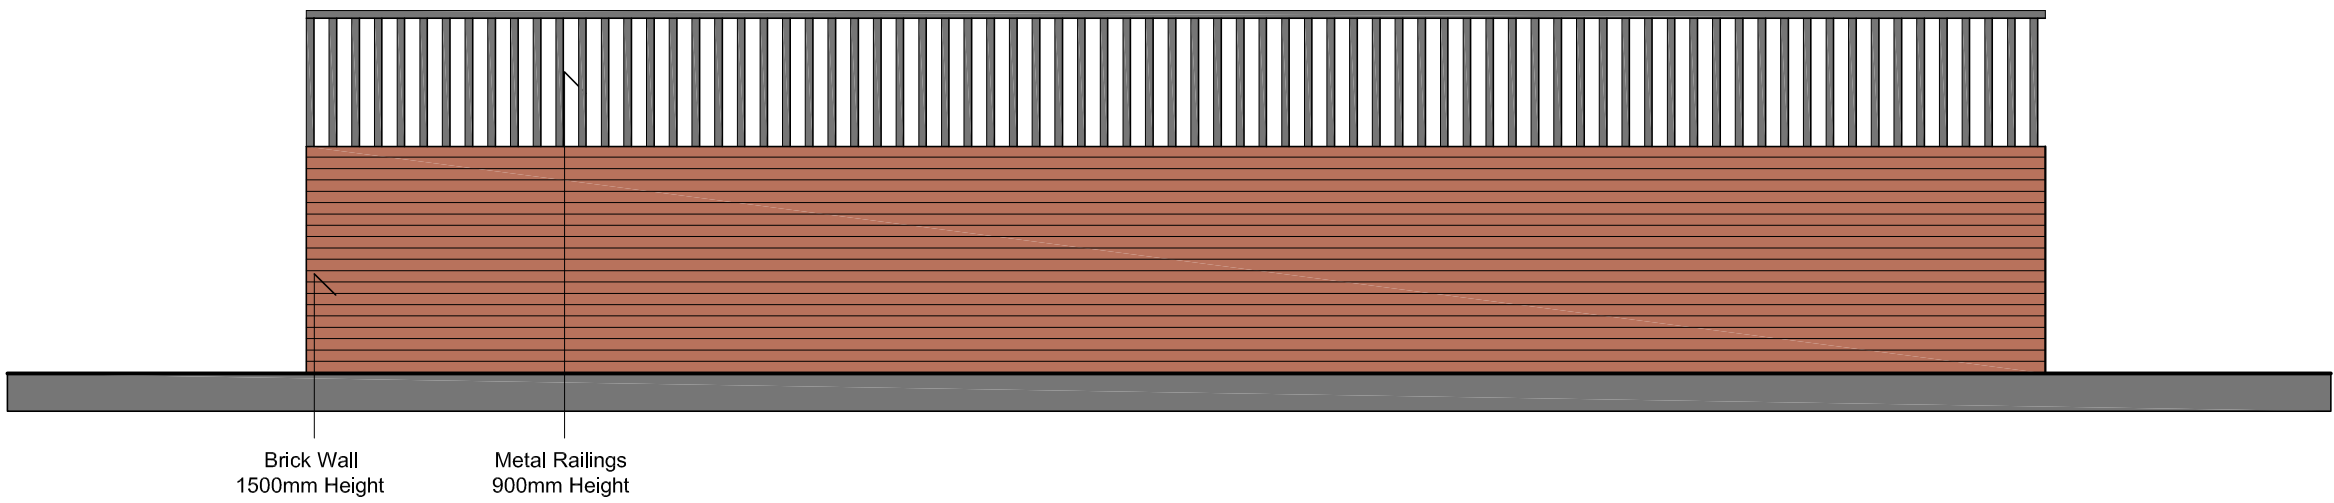

Proposed Typical Boundary Treatment C 1:50