

REVISIONS

Rev	Date	Description
RevA	- 23.02.18	Issued for planning
RevB	- 05.03.20	Width reduced by c.1m to align with dwelling 22

FINISHES SPECIFICATION

- Walls**
Red Brick
- Roof finish**
black EPDM or similar approved
- Doors and Windows**
frames to be aluminium, colour anthracite grey or similar approved
Front Door to be timber or similar approved
- RWP**
To be PVCu square profile in anthracite grey or similar approved

WARNING
Critical Dimensions required by Consultants/
Contractors/ Subcontractors must not be scaled
from this drawing. Dimensions required are to be
obtained from the drawing office

House Type 3
Plans and Elevations

123-07- 1001 - B





Scale 1:100 @A2 Date 01.06.17
Drawn AR Checked RL

825 Wilmslow Road
Didsbury
Manchester
M20 2HY

Ashburton Park
Ashburton Road West
Trafford Park
Manchester M17 1AF
Tel : 0161 873 7878
Fax : 0161 848 8671
design@pjlivesey.co.uk

COPYRIGHT
This Drawing may not be used or reproduced in
any way without the written consent of the
P.J.Livesey Group Limited

The P. J. Livesey Group Ltd

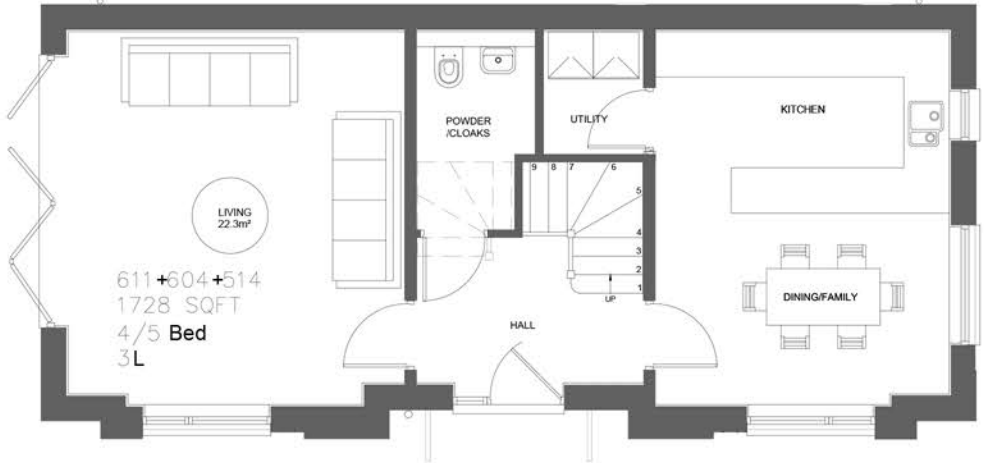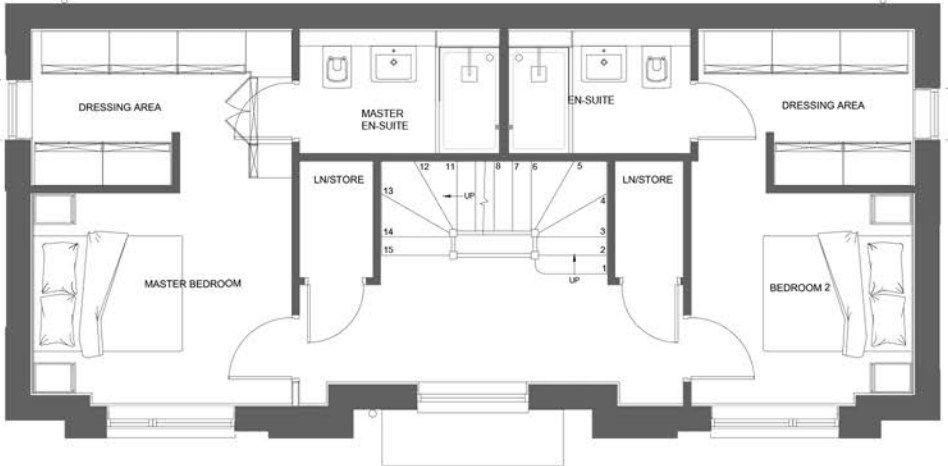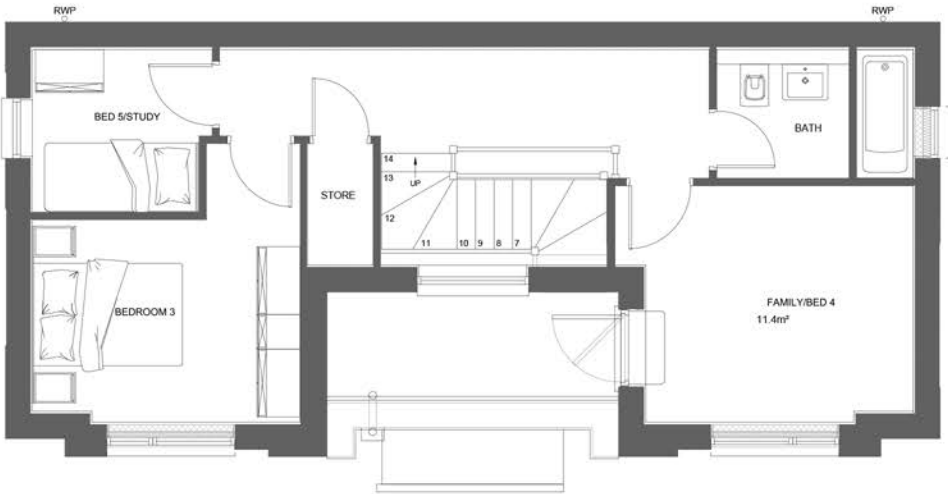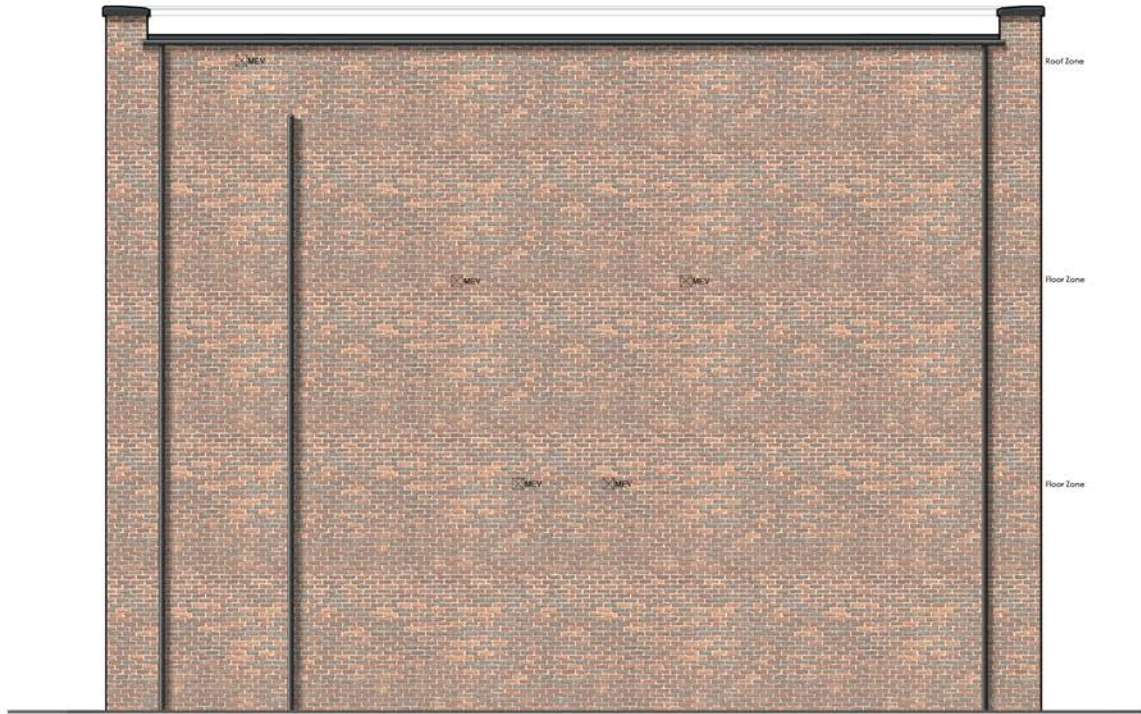

Scale 1:100
0m 5m 10m