




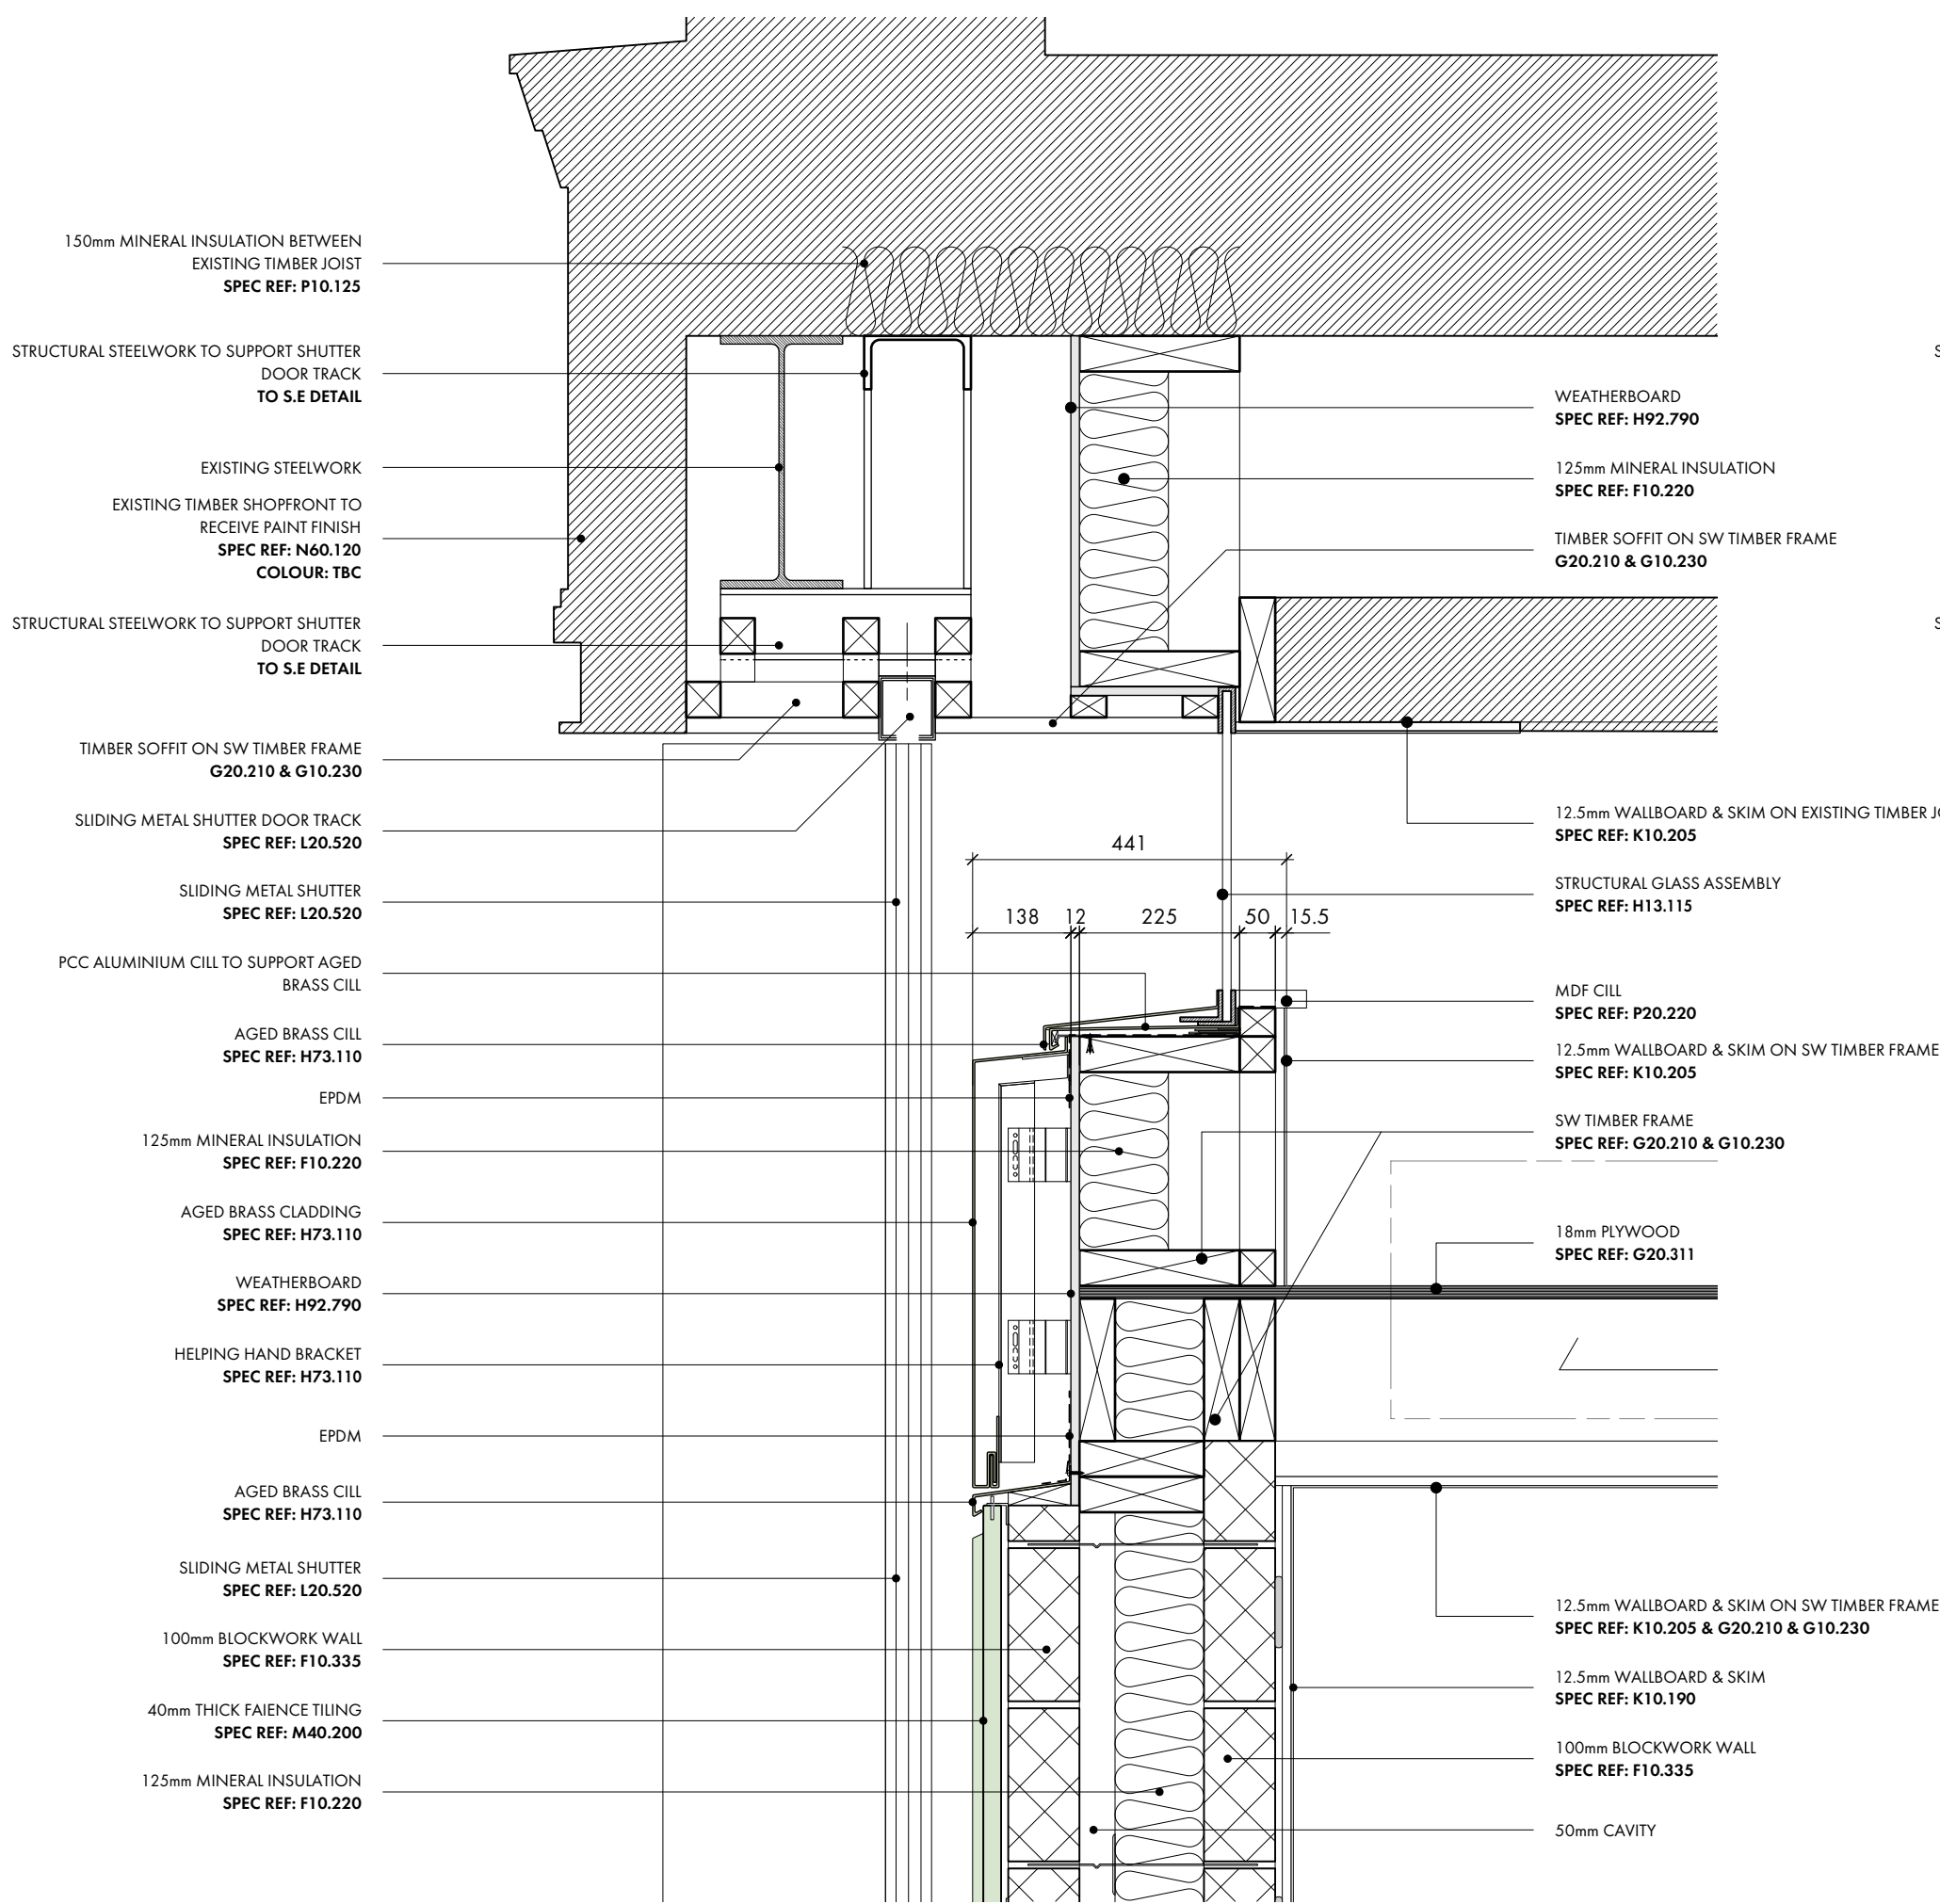


EXTRACT B  
1:10

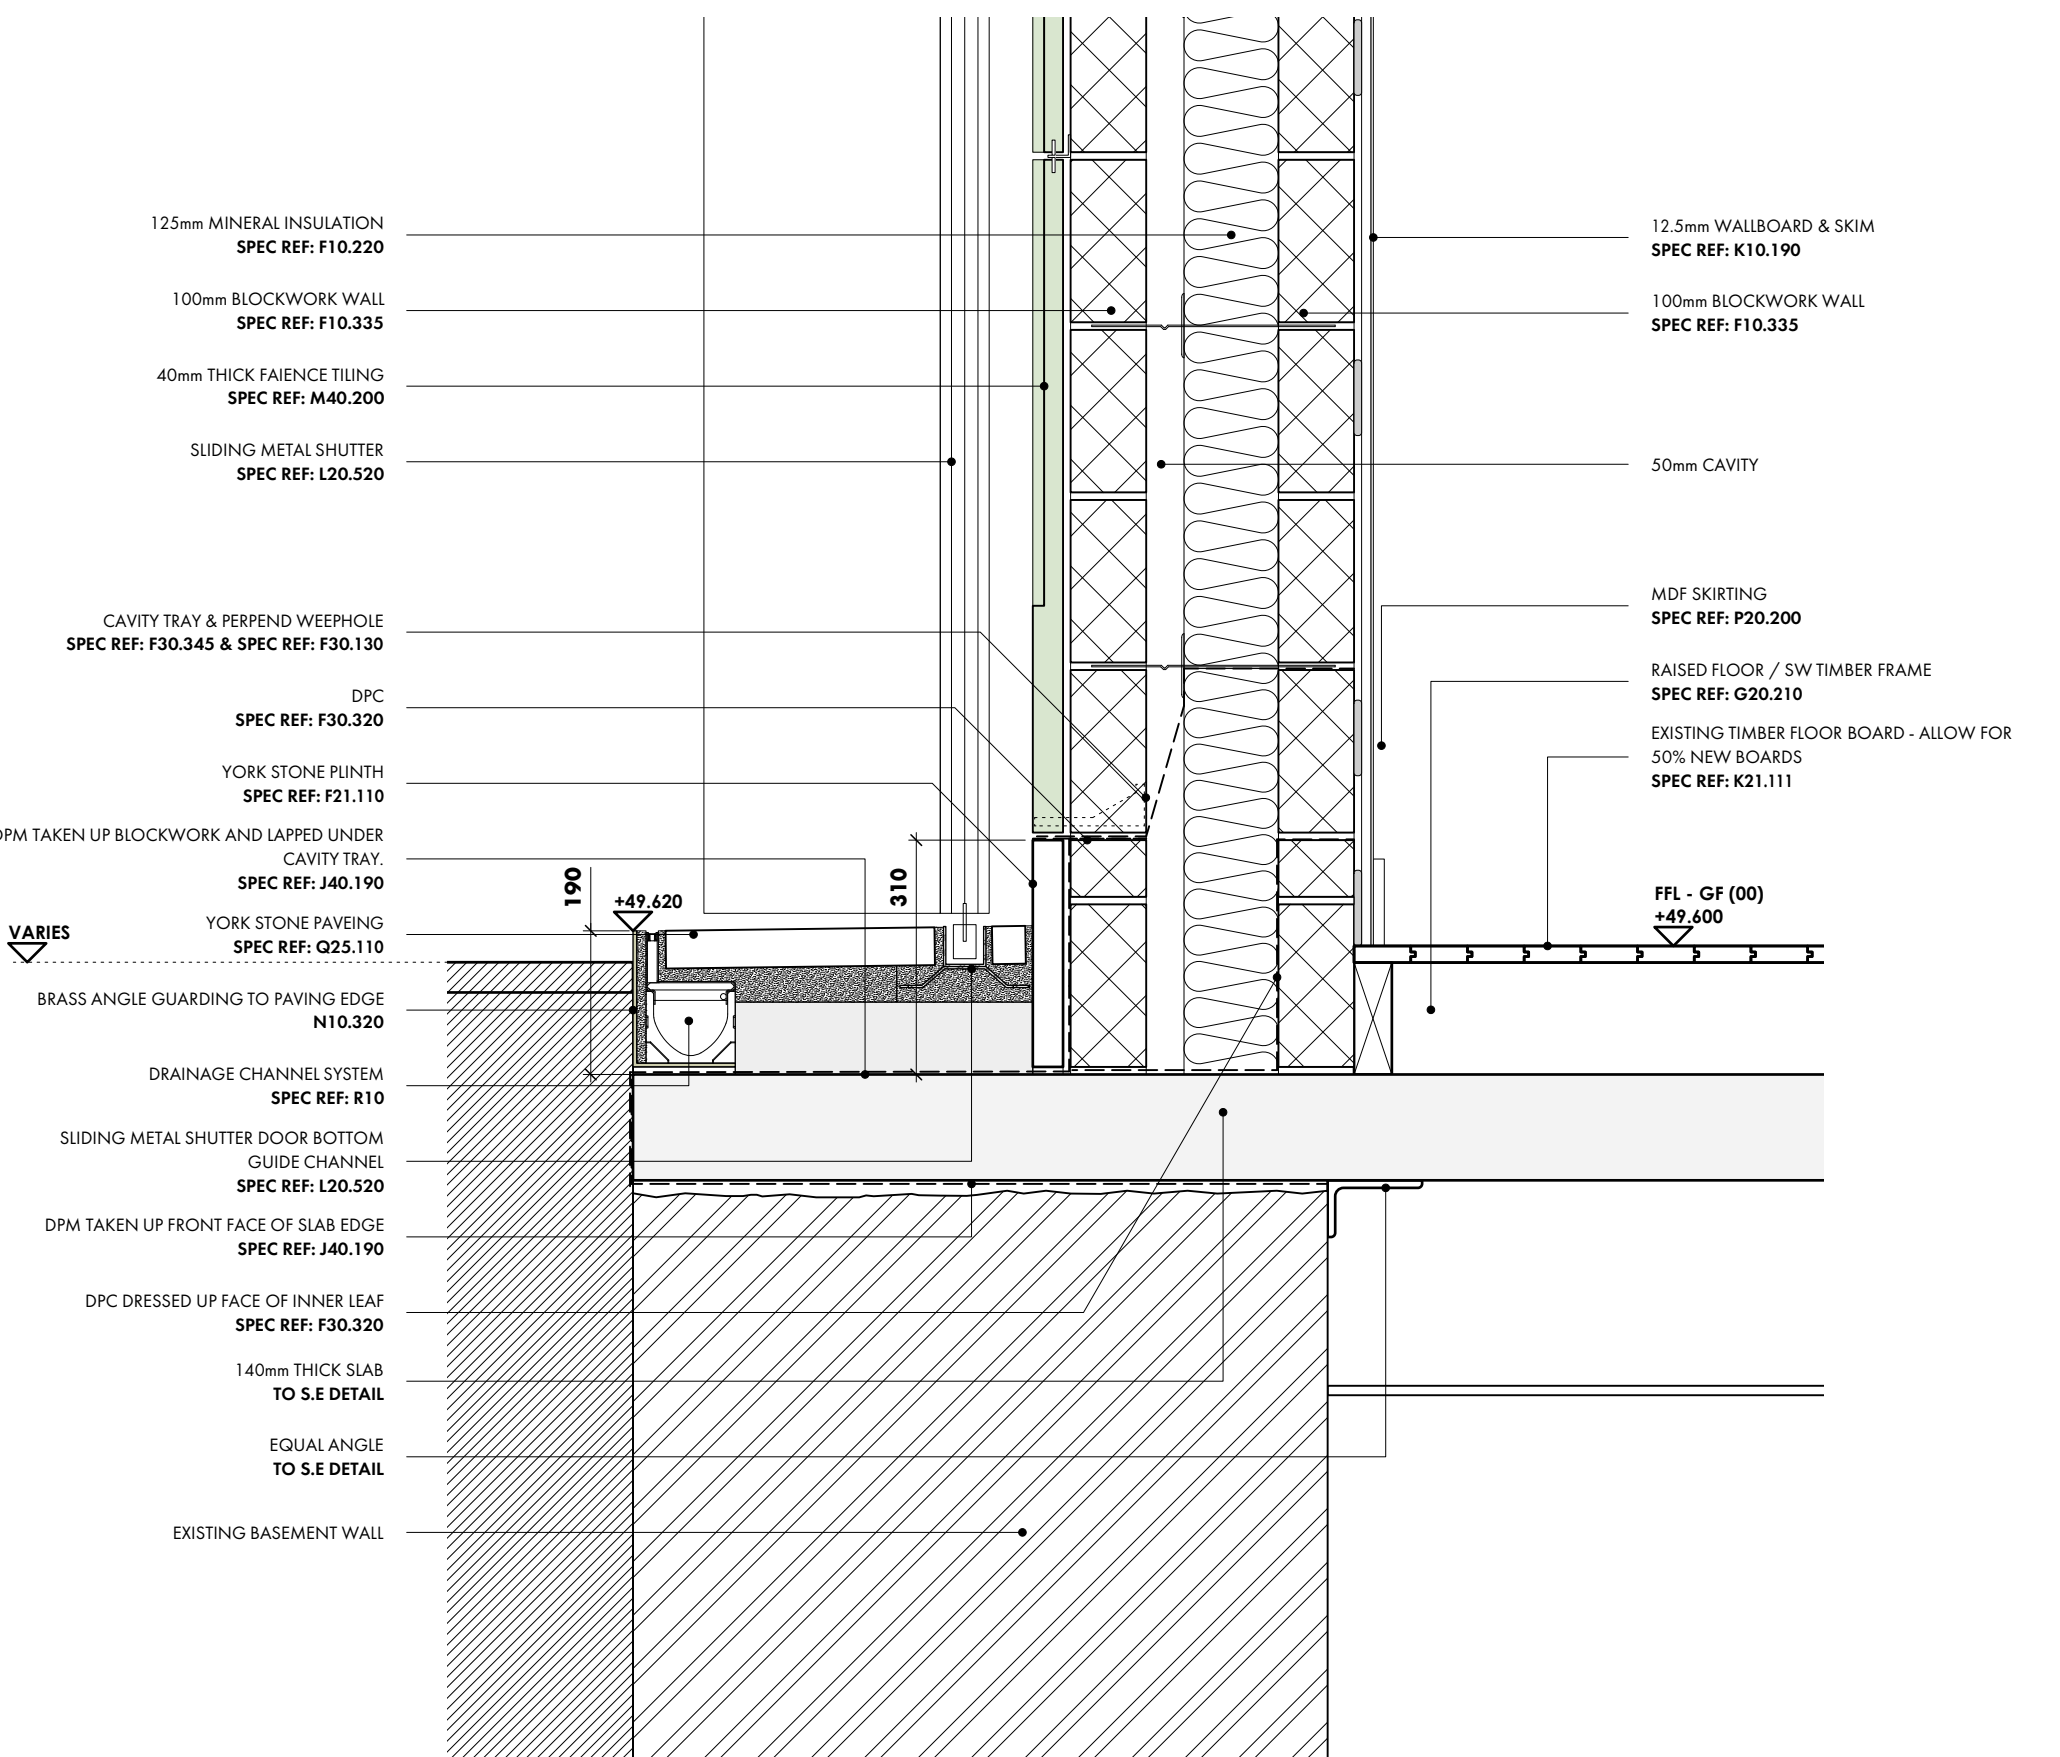

EXTRACT A  
1:10

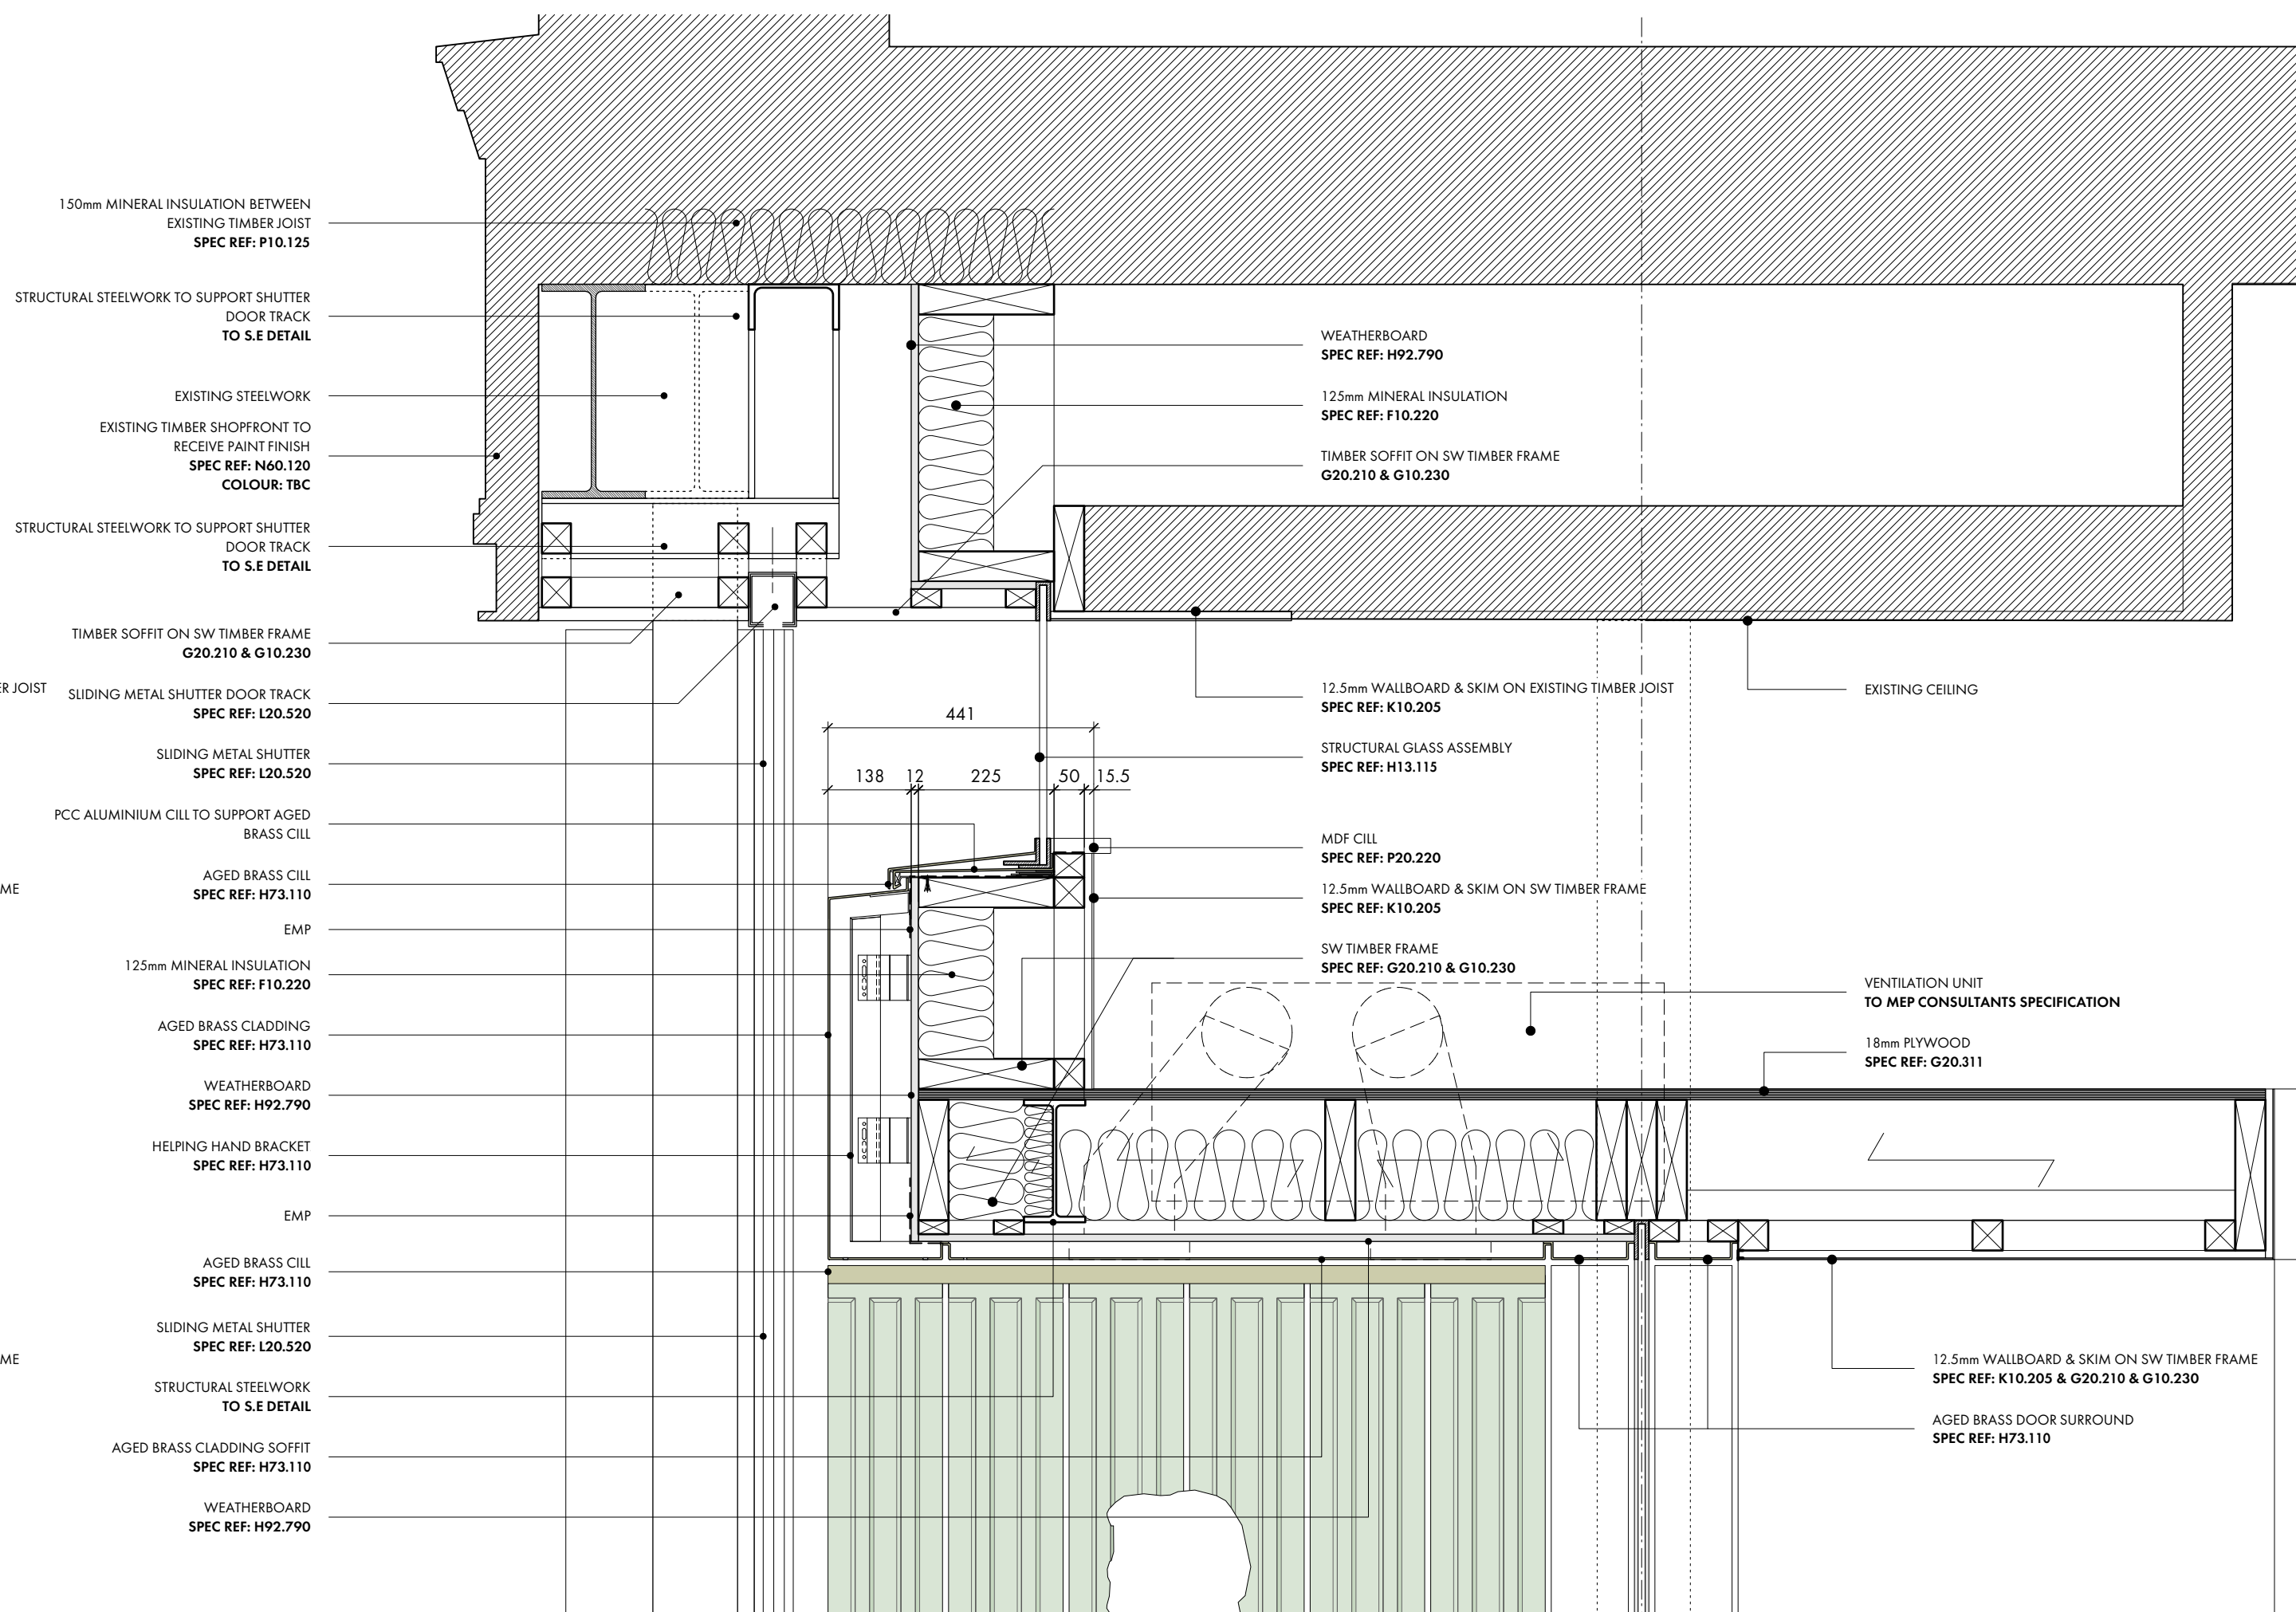


EXTRACT D  
1:10

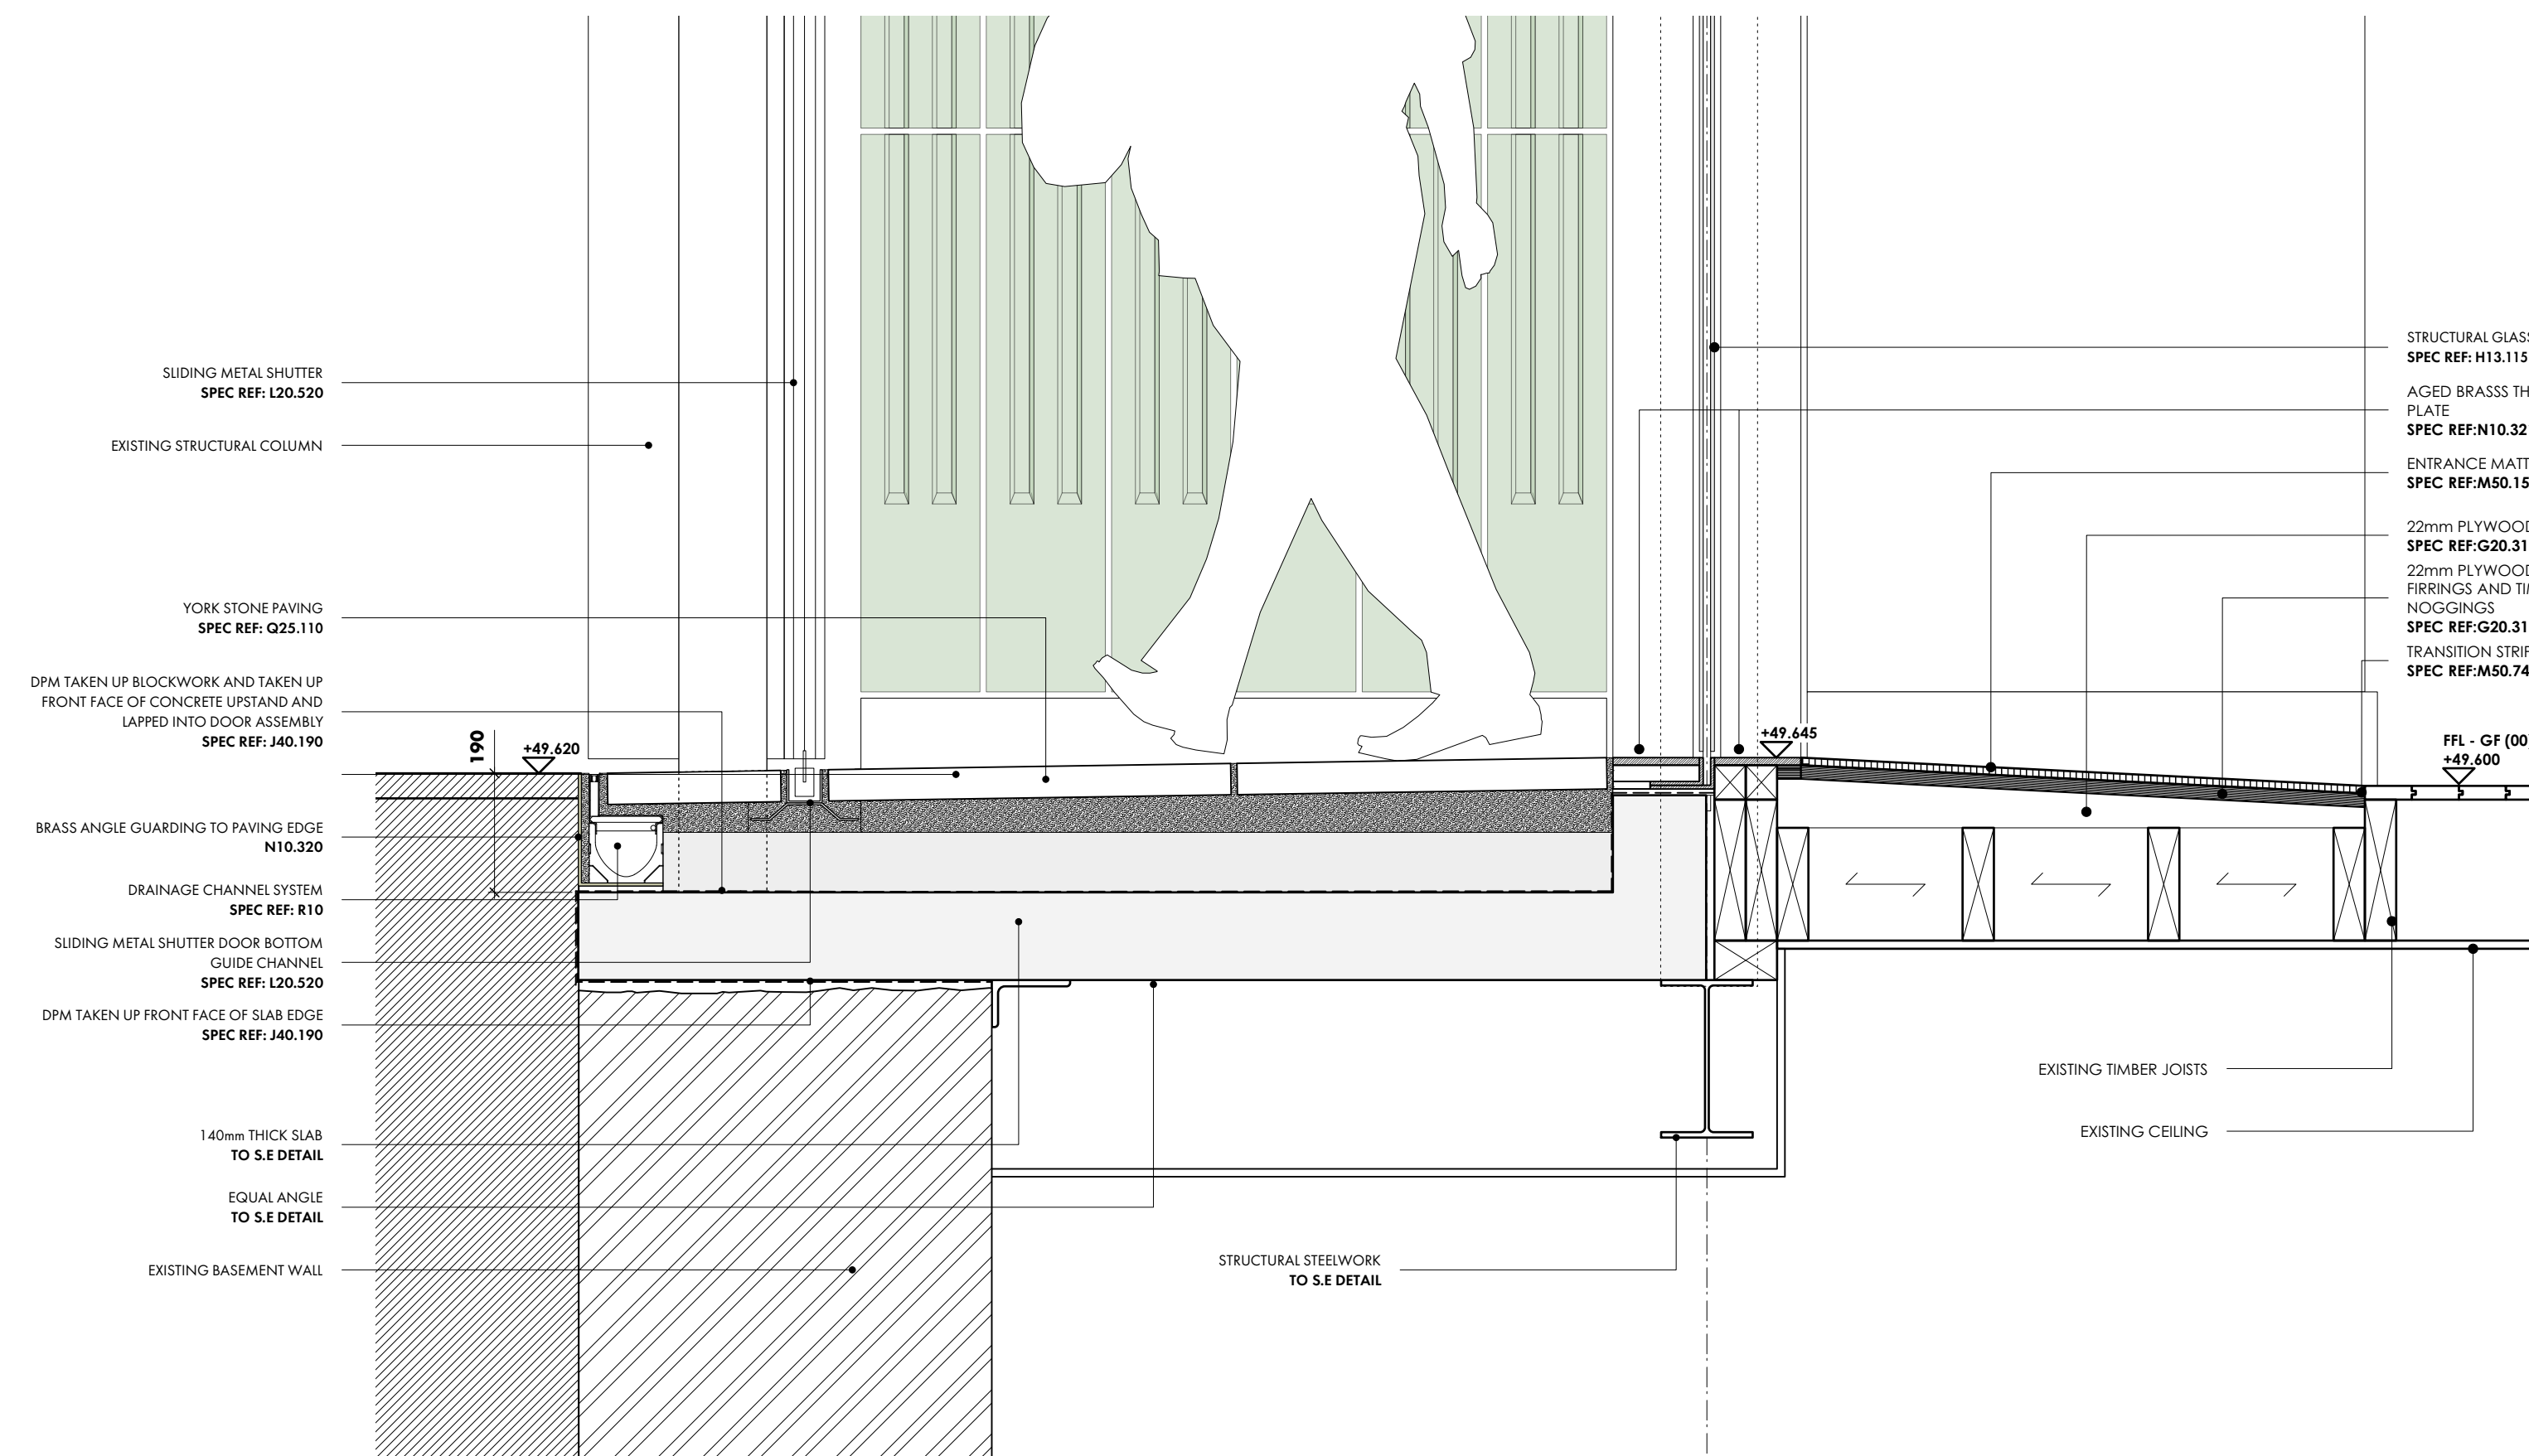


EXTRACT C  
1:10

| REVISION | DATE     | DESCRIPTION       |
|----------|----------|-------------------|
| P01      | 21.08.20 | PRELIMINARY ISSUE |
|          |          |                   |
|          |          |                   |
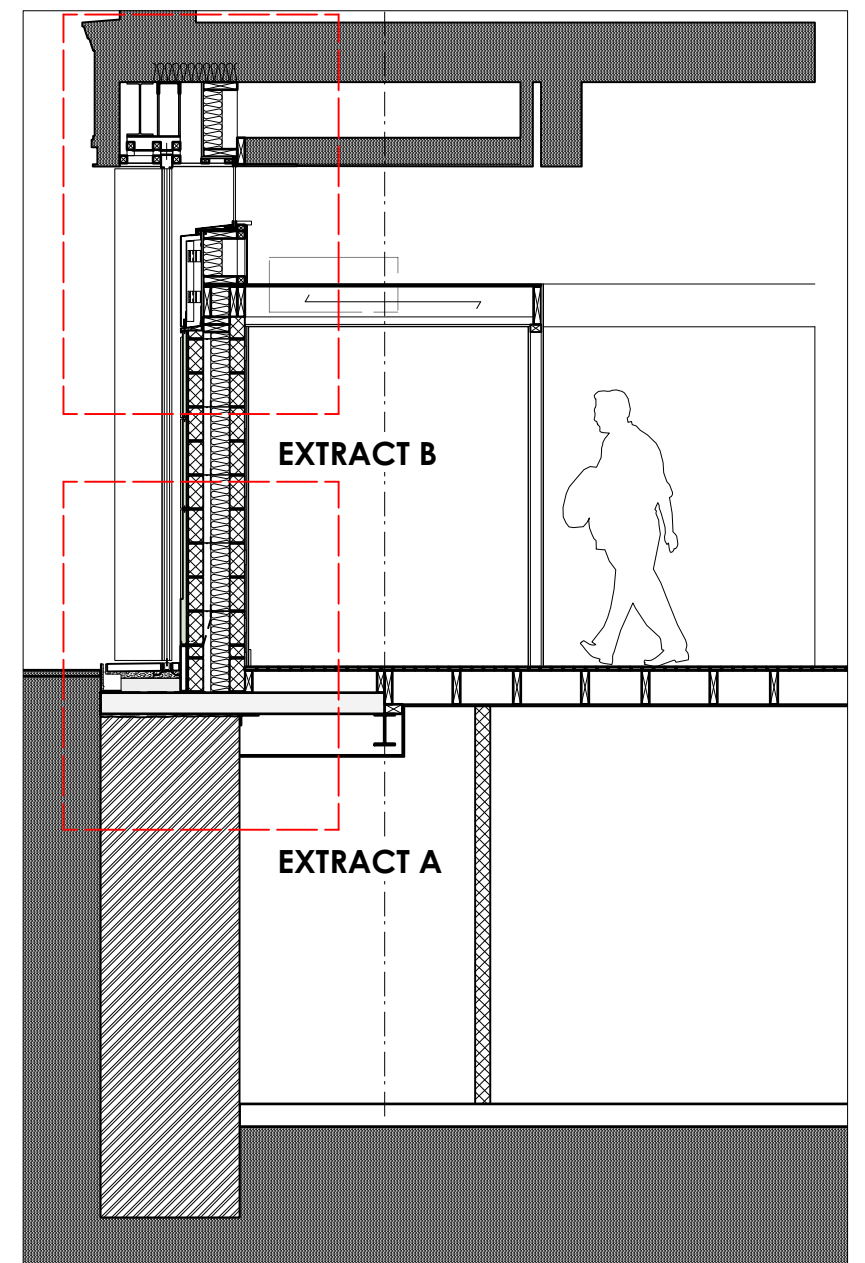

SECTION AA  
1:50

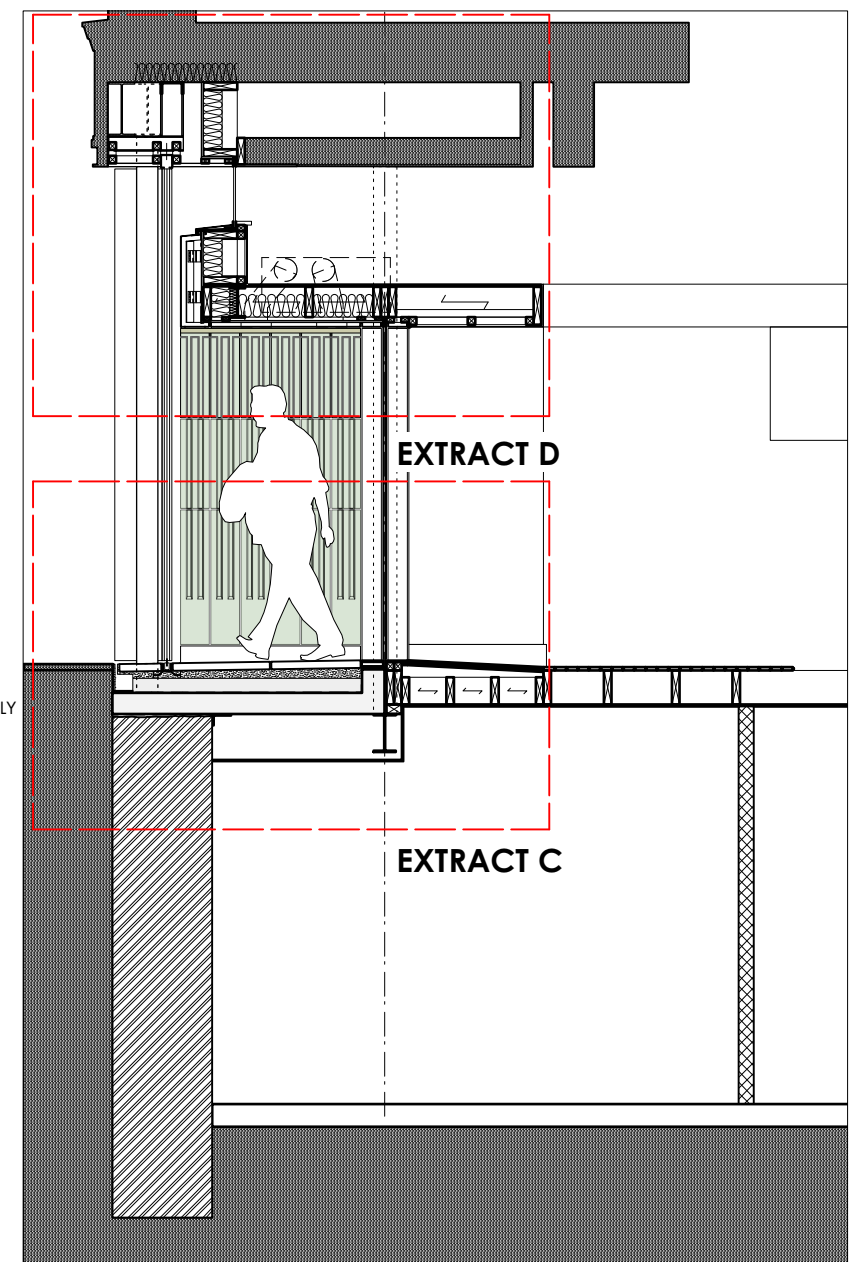

SECTION BB  
1:50

DESIGN INTENT

TENDER

OMIArchitects

31 Blackfriars Road, Salford, Manchester, M3 7AQ  
+44(0)161 832 3242 / info@omiarhitects.com / www.omiarhitects.com

|         |                   |          |           |        |
|---------|-------------------|----------|-----------|--------|
| PROJECT | BAND ON THE WALL  |          |           |        |
| DRAWING | BAR FRONTAGE 20F4 |          |           |        |
| DATE    | AUG'20            | DRAWN BY | CAW       | SCALE  |
| JOB NO. | 1387              | DWG. NO. | A2501 P01 | VARIES |