

PURPOSE OF ISSUE	PLANNING

Do not scale from this drawing. All information should be checked by the contractor on site before commencing work. Any discrepreancies should be reported to the architect immediately. All rights are reserved and are not transferable. Unauthorised reproductions of this drawing are not permitted.

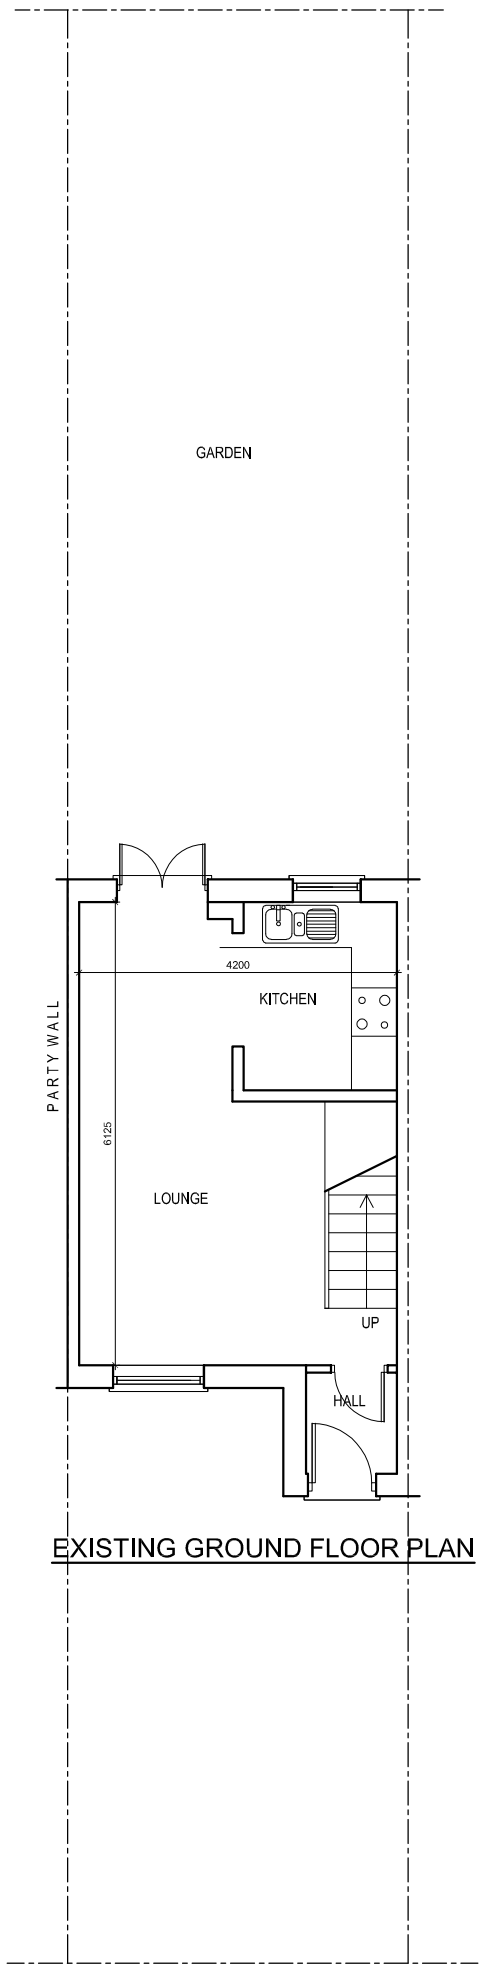

EXISTING GROUND FLOOR PLAN

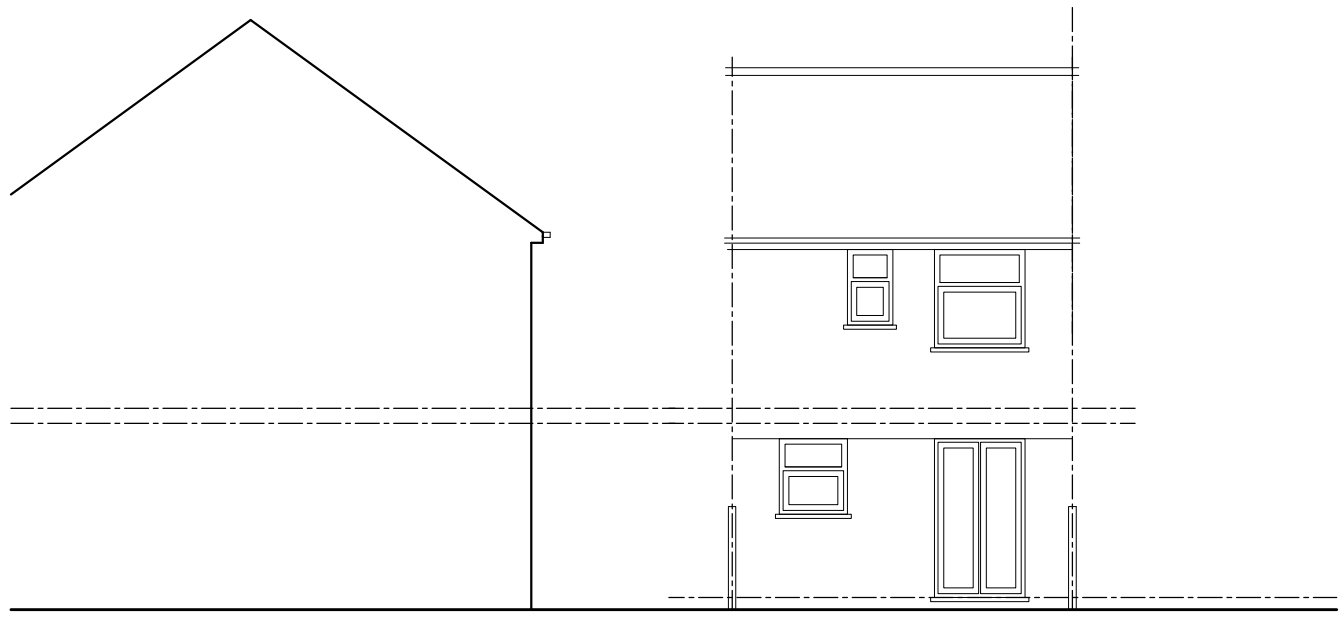

EXISTING SIDE ELEVATION

EXISTING REAR ELEVATION

PROJECT
179A, Errwood Road, Burnage

CLIENT
-

DRAWING TITLE
Existing plan

JOB No	DRAWING No
-	NA-B01

SCALE	DATE	REVISION
1:100@A3	Sep. 2020	-

DRAWN NA | CHECKED BY

t: 0782 895 3405
e: niamat@hotmail.co.uk

na design