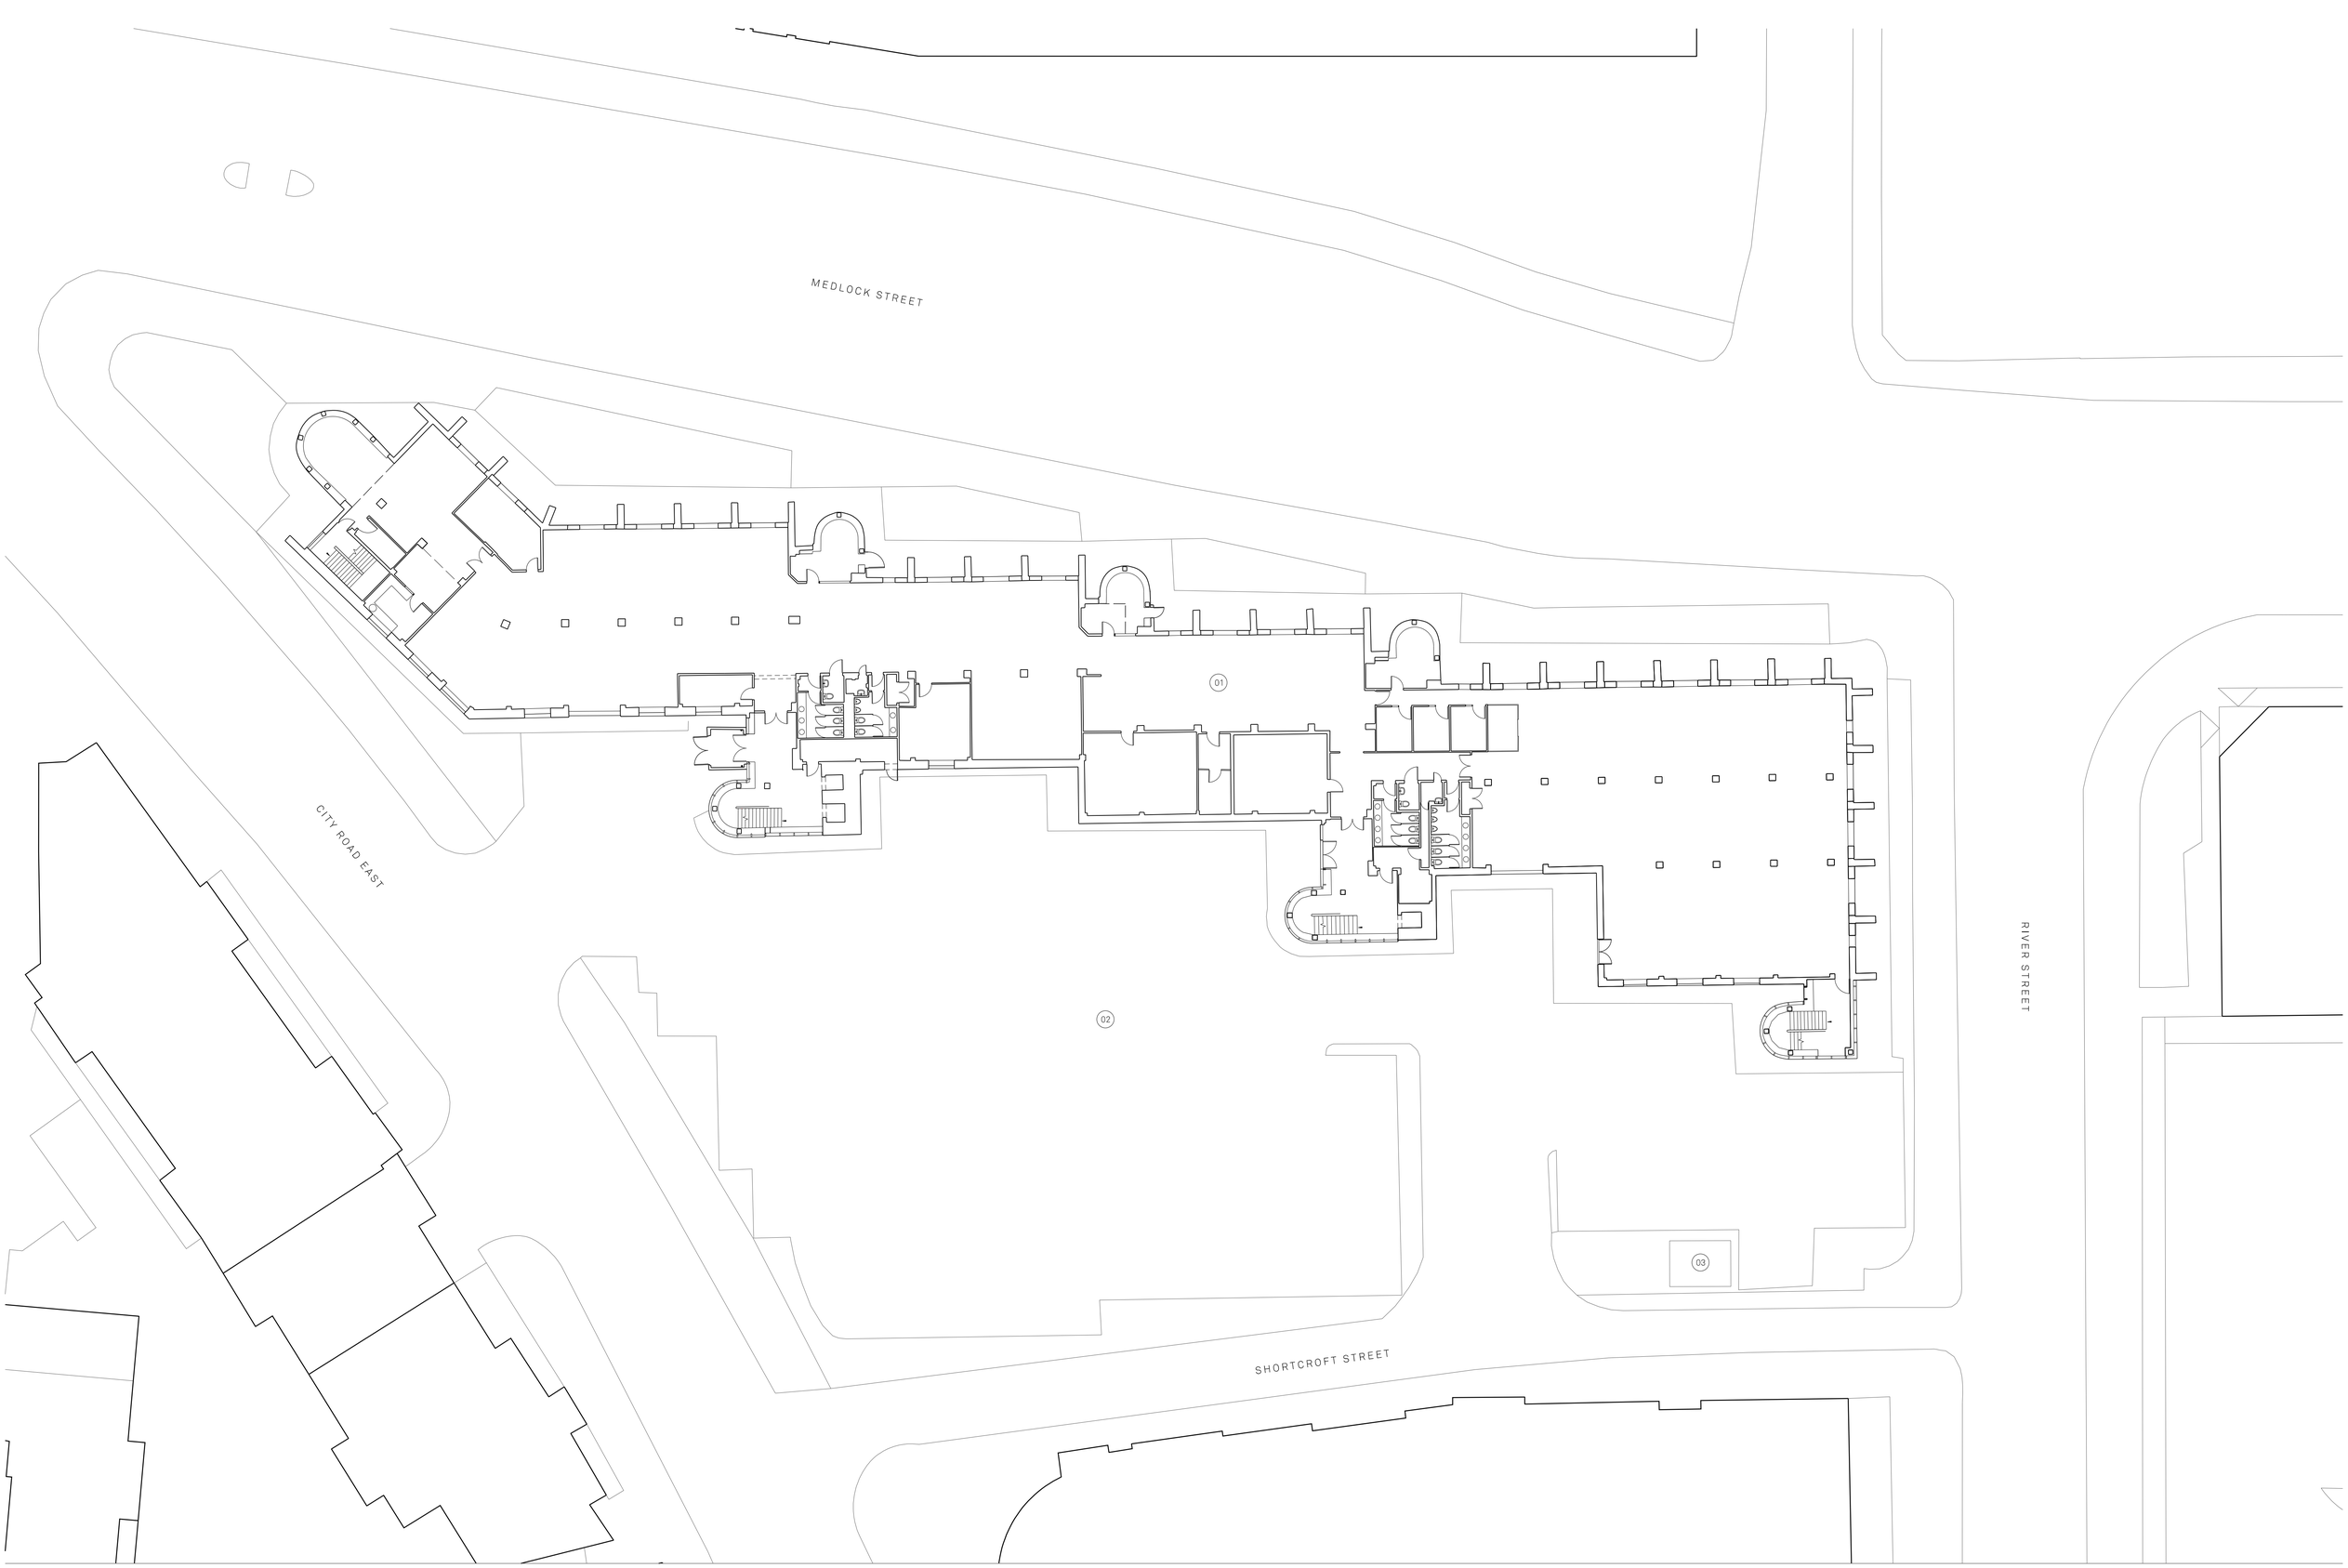


Notes:

PLAN KEY:

01 Office

02 Car Park

03 Sub Station

Project Name:	Title:		Scale:
One City Road	Ground Floor Existing Building Plan		1:200 @ A1

Drawn:	Checked:	Status:	Project:	Drawing No:	Rev:
POB	MH	Planning	140	_MP_02_1000	-

Details:		
-	11/09/20	Issued for Planning

Jon Matthews Architects

22 City Tower, Piccadilly Plaza, New York St, Manchester, M1 4BT 0161 974 3690

Copyright of this drawing is vested in Jon Matthews Architects and must not be copied or reproduced without written consent. Figured dimensions only are to be taken from this drawing. Don not scale from this drawing. For full company disclosure please visit www.jonmatthewsarchitects.com