




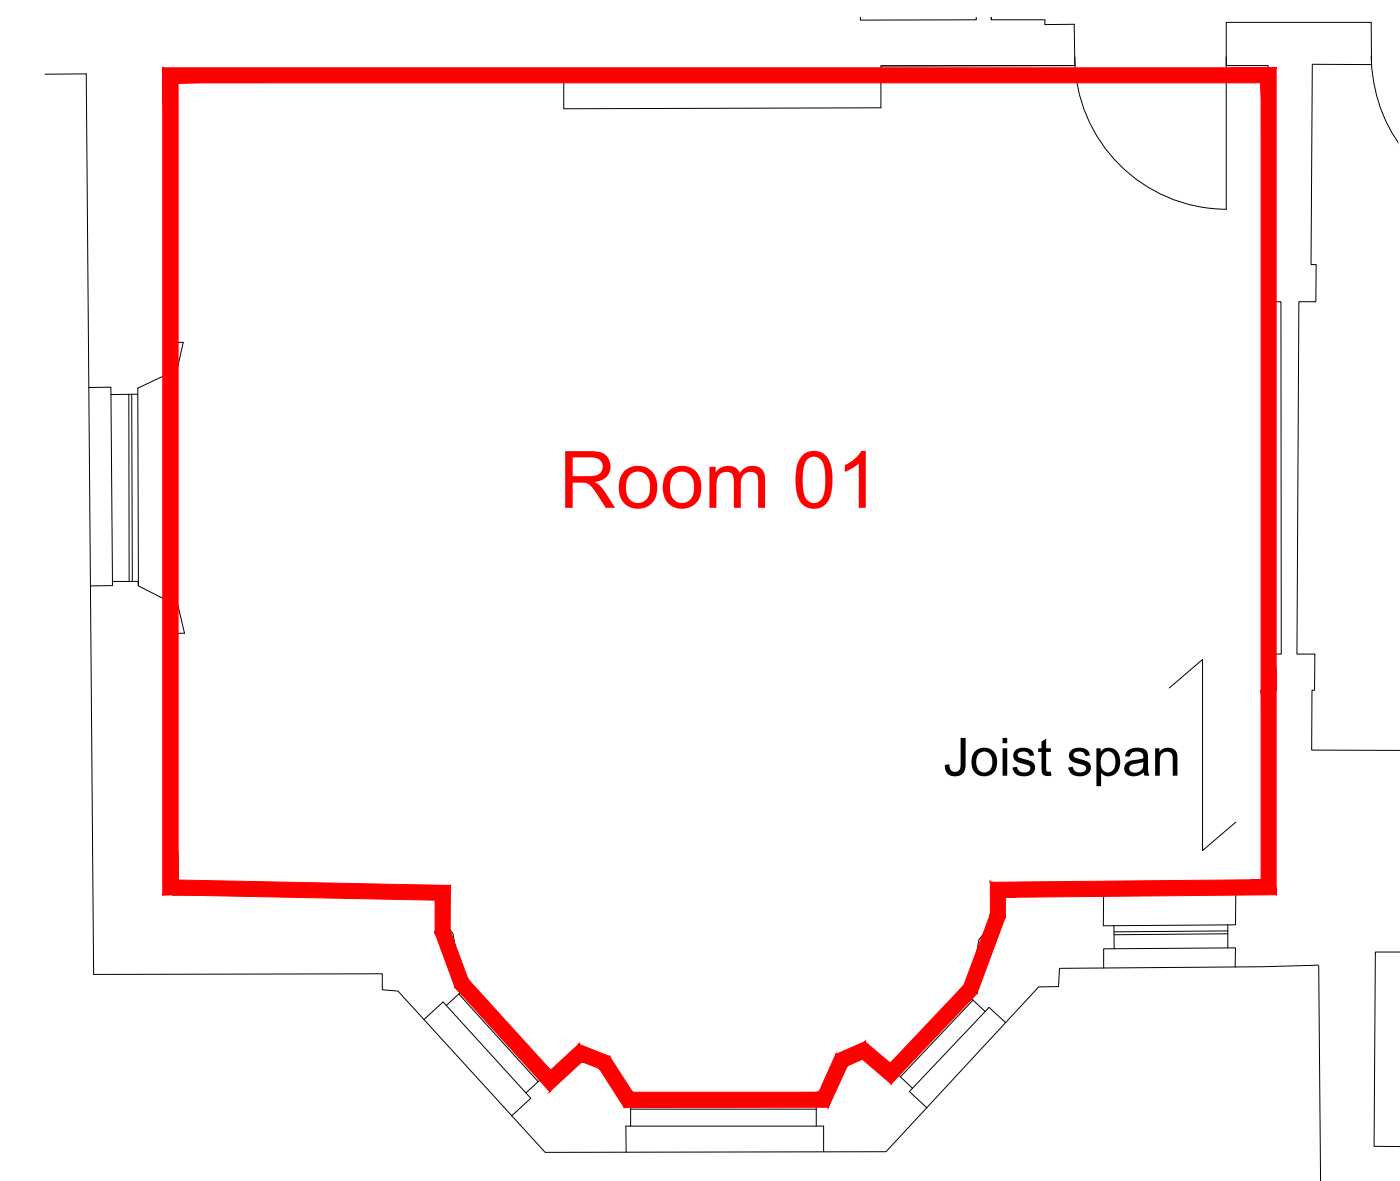


Ground floor details plan @1:50

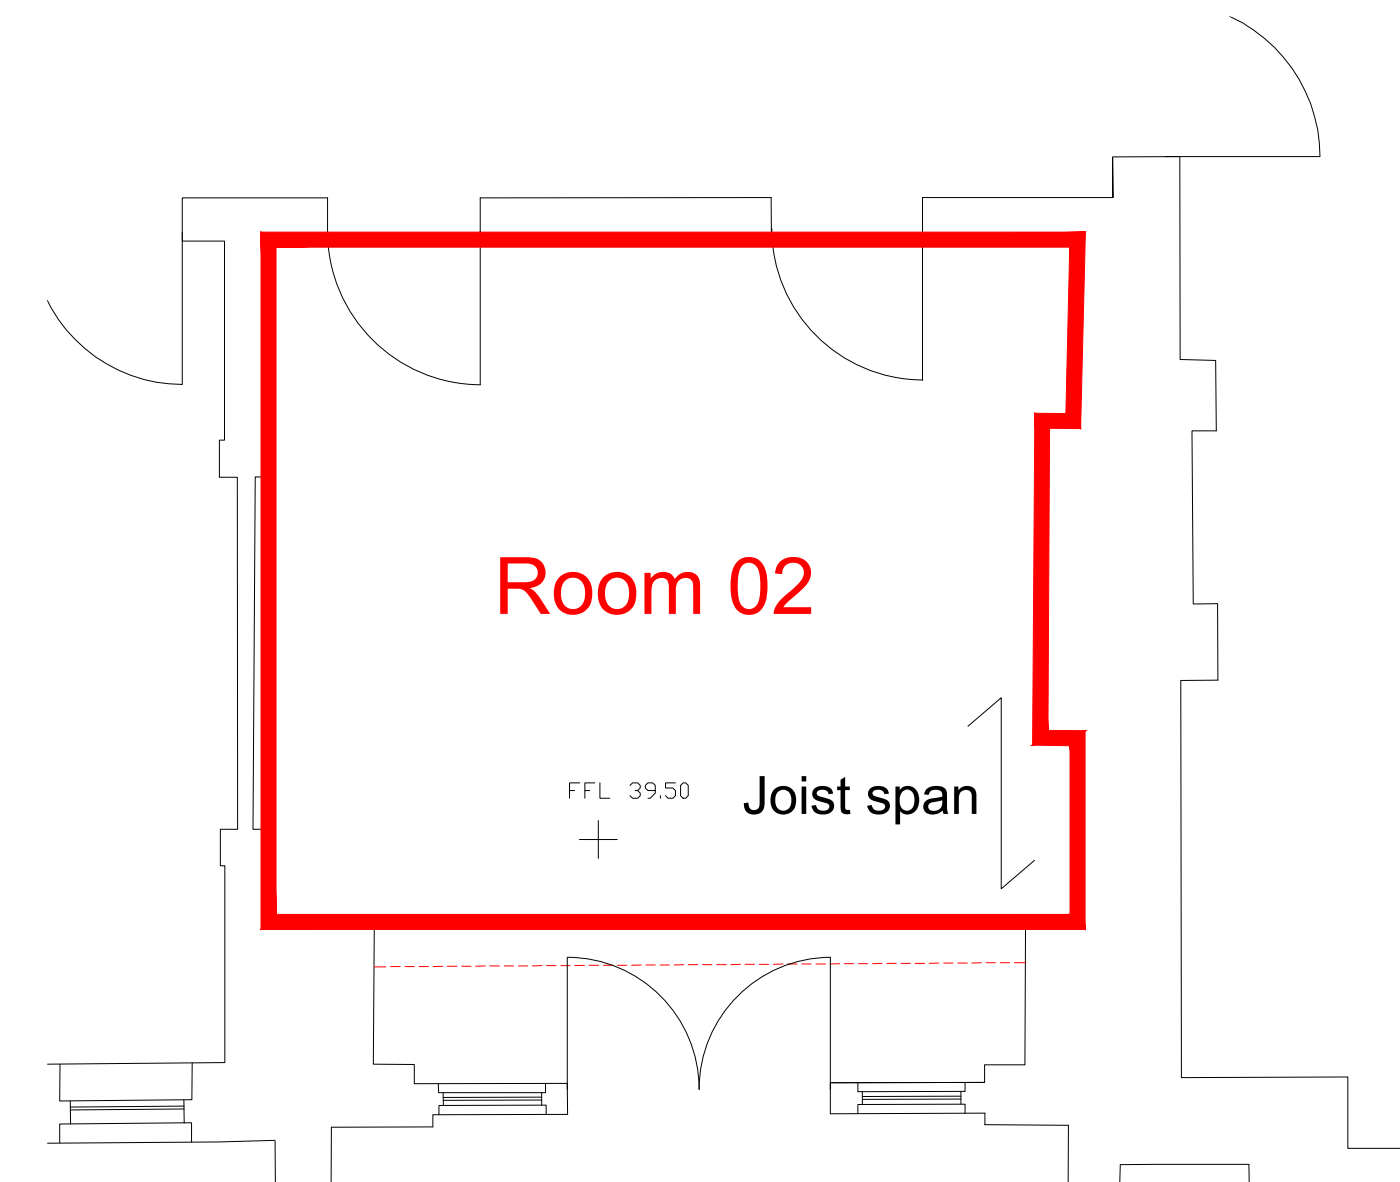

Ground floor details plan @1:50

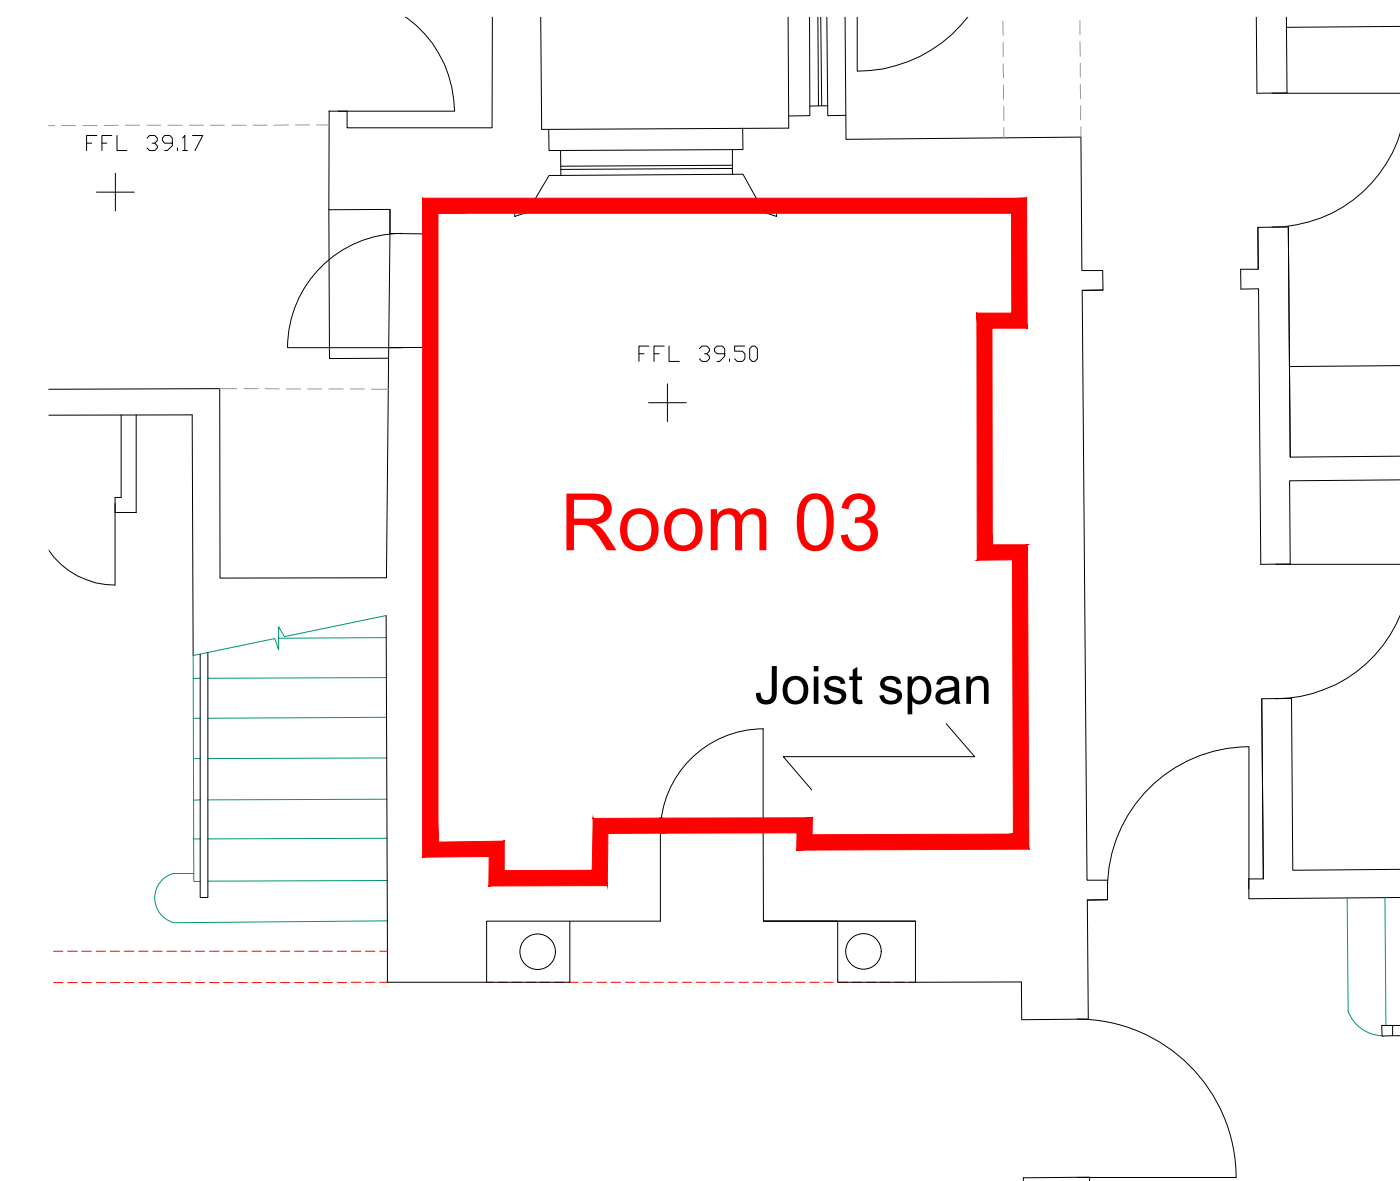


Ground floor details plan @1:50

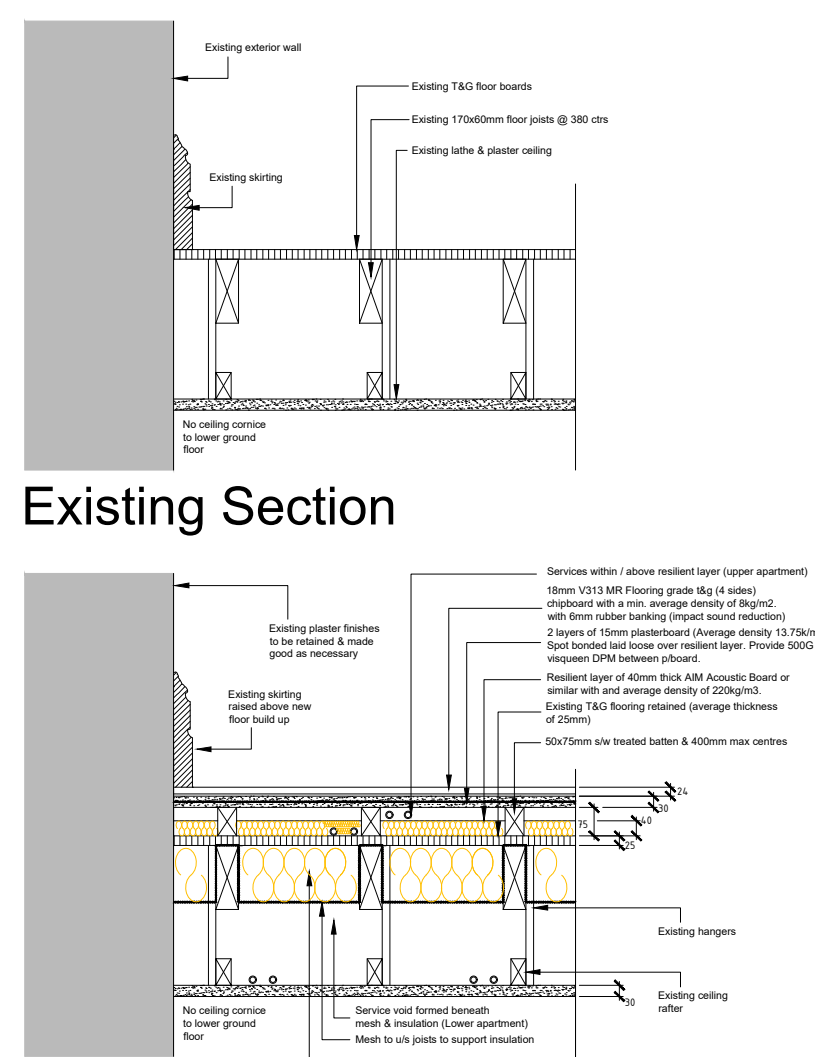


Existing Section

Floor details @1:20

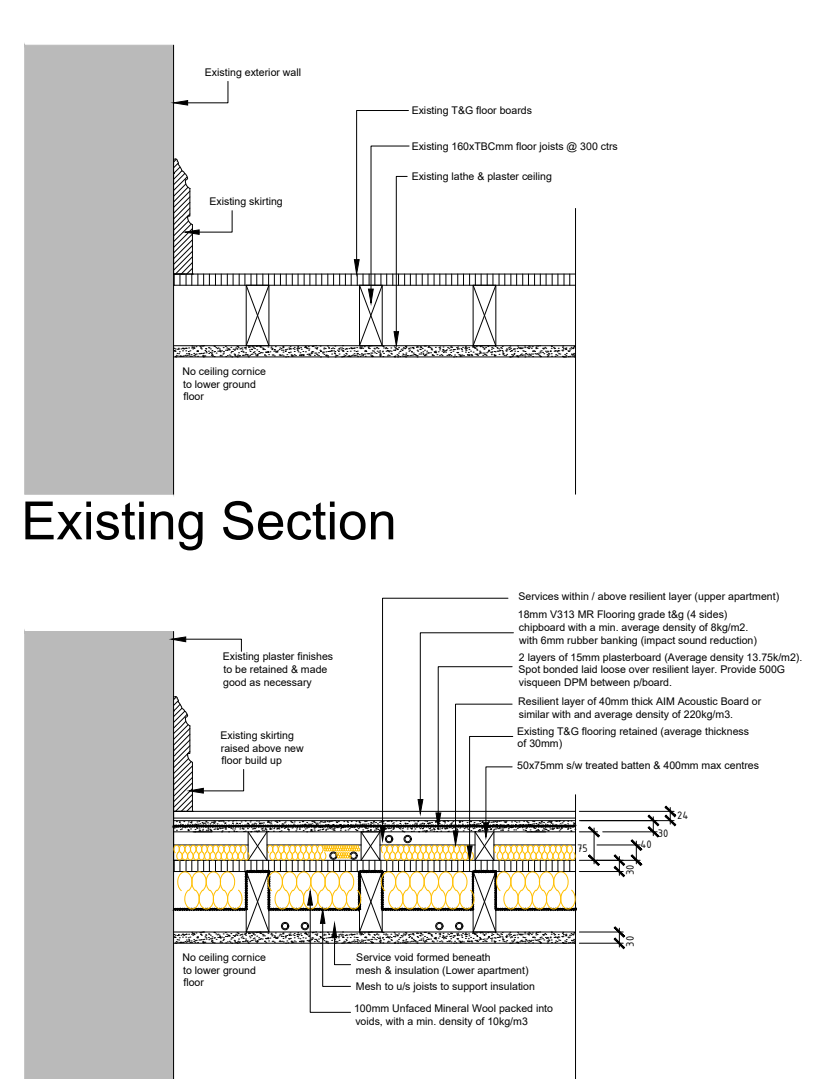


Existing Section

Floor details @1:20

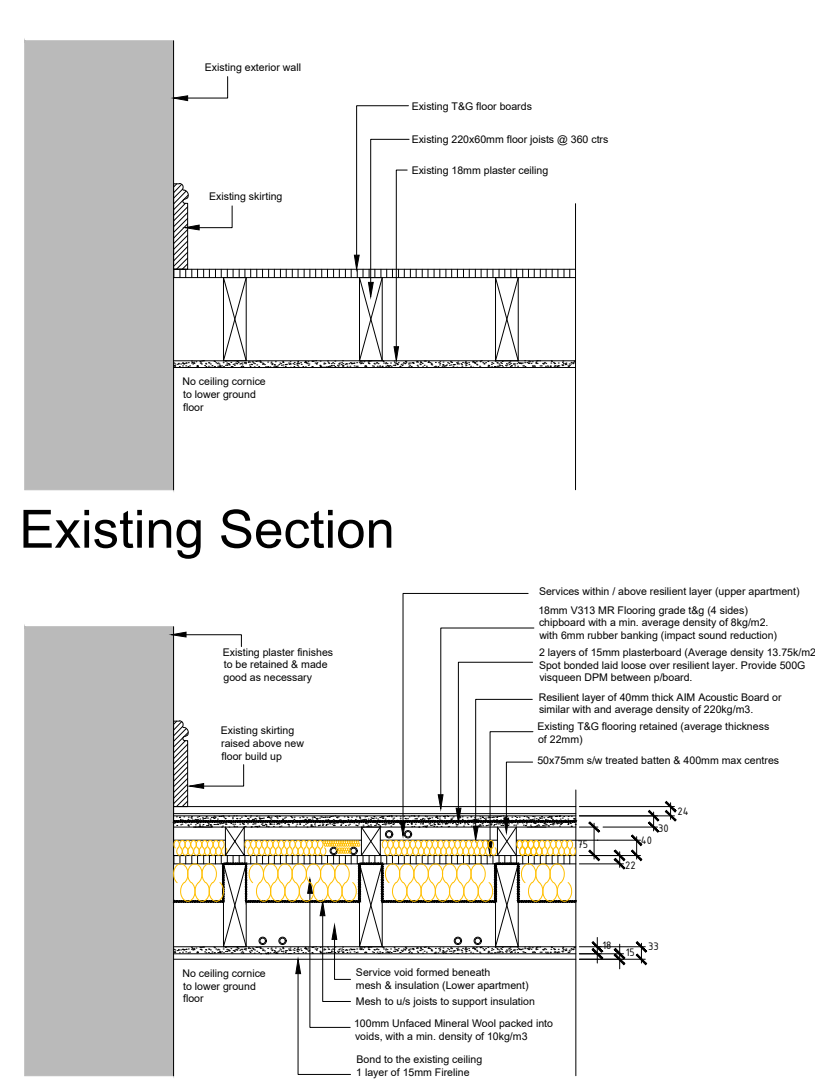


Existing Section


Floor details @1:20

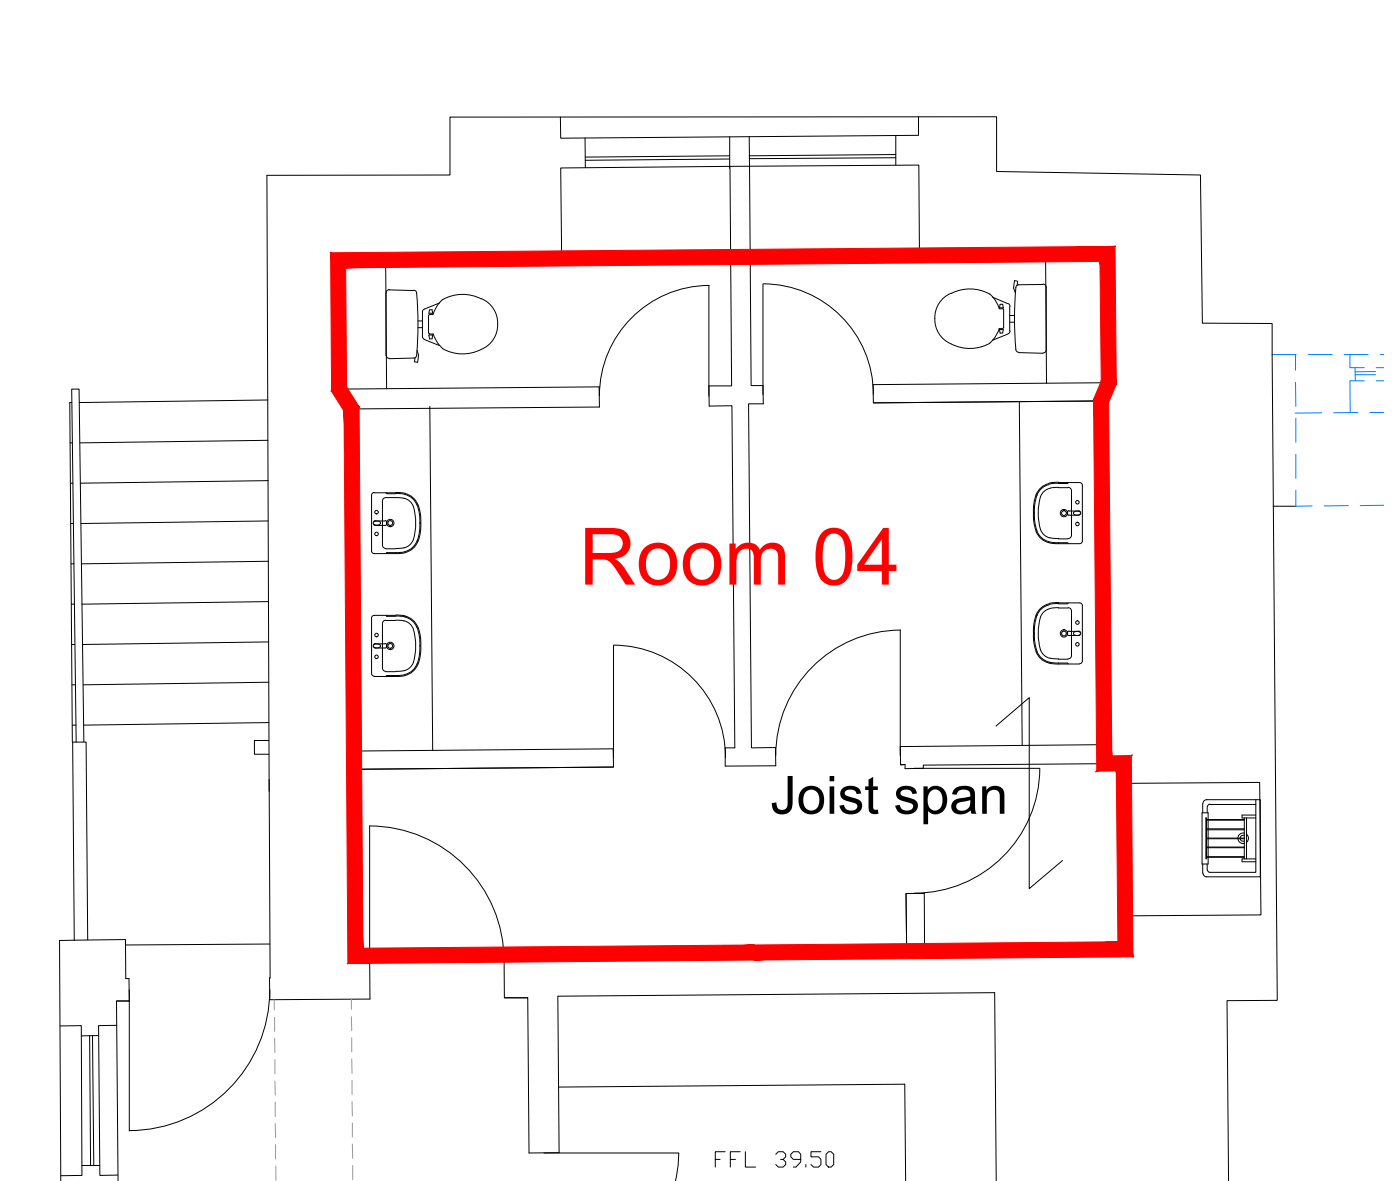

Floor details plan @1:50

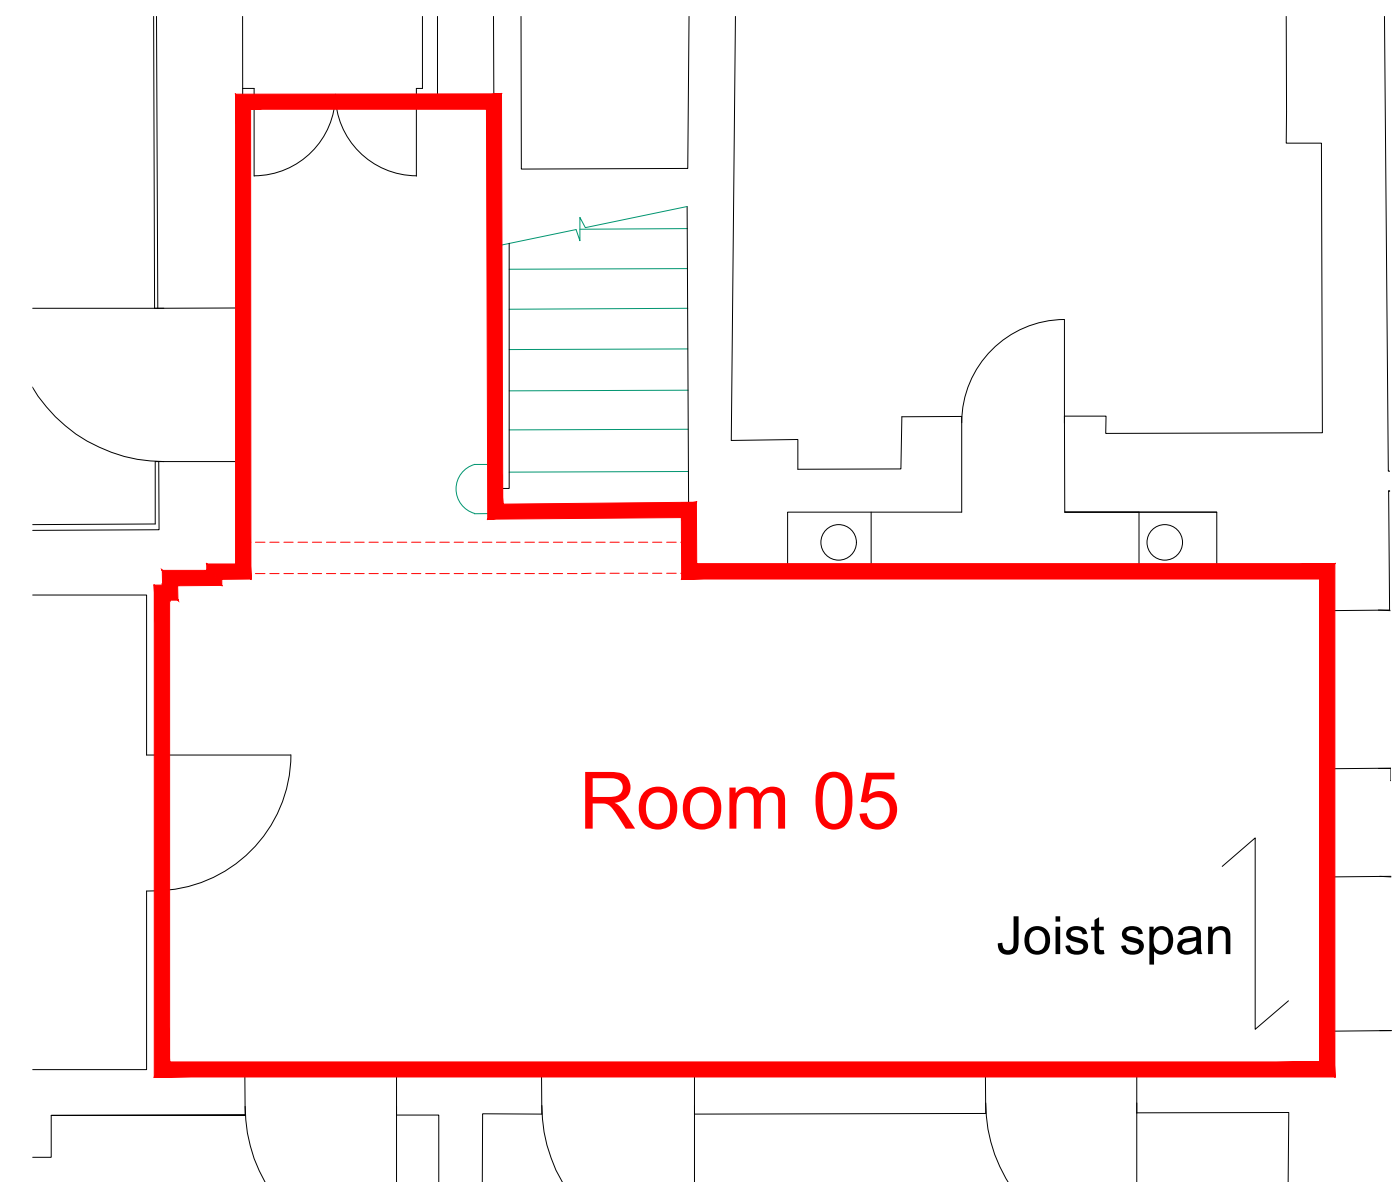


Floor details plan @1:50

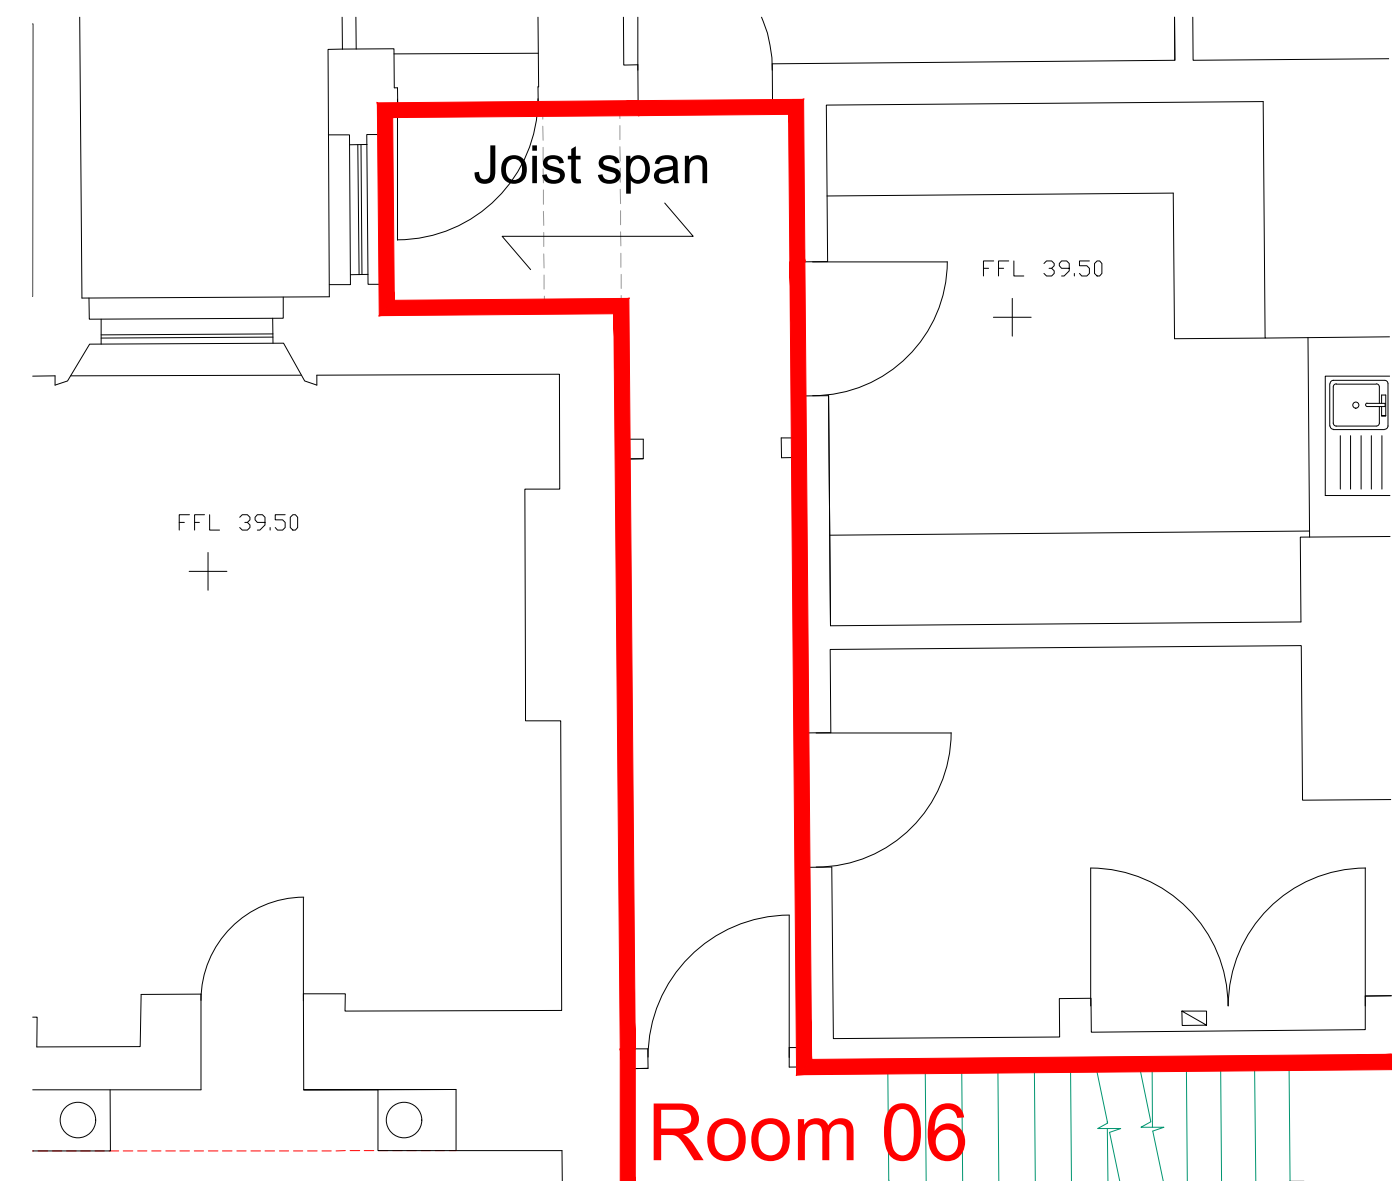


Floor details plan @1:50

Details TBC

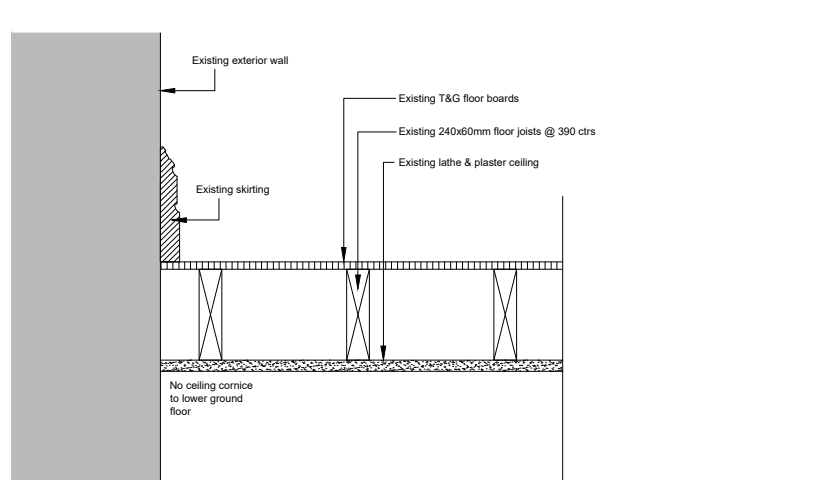


Existing Section

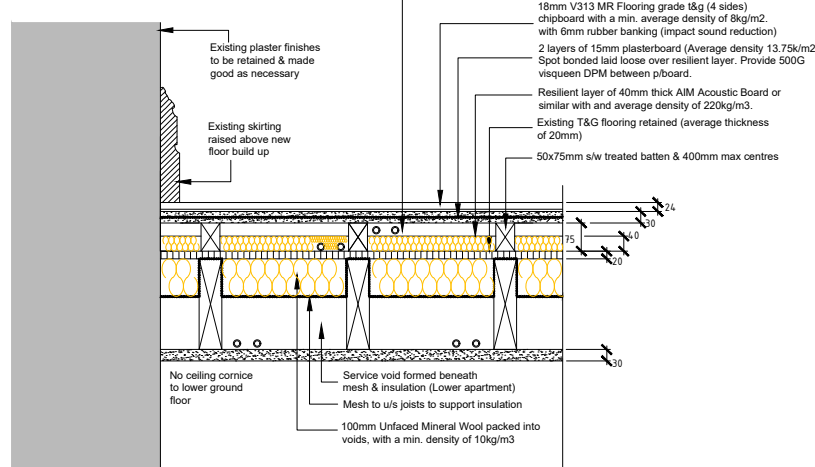


Proposed Section

Floor details @1:20


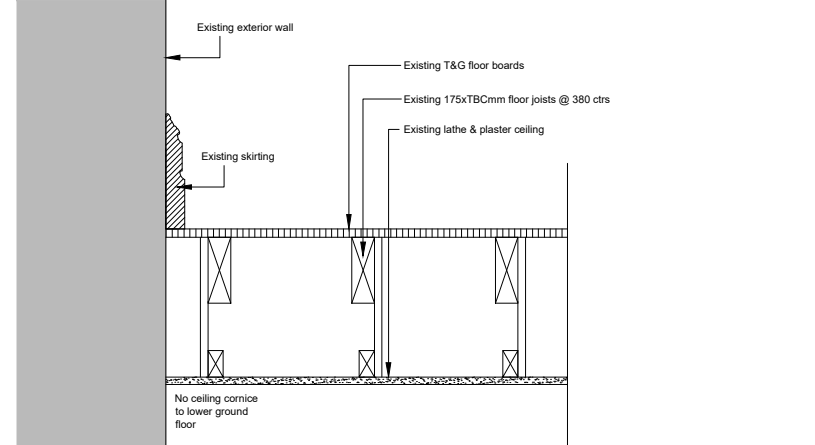


Existing Section

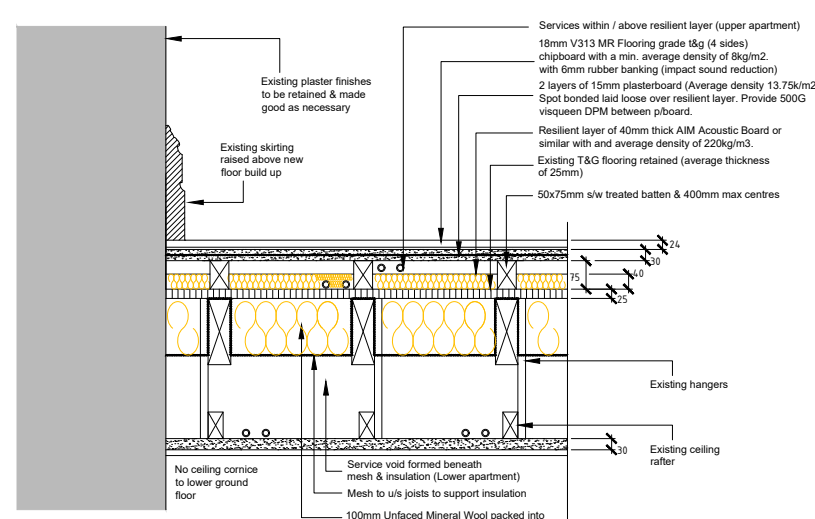

Proposed Section

Floor details @1:20

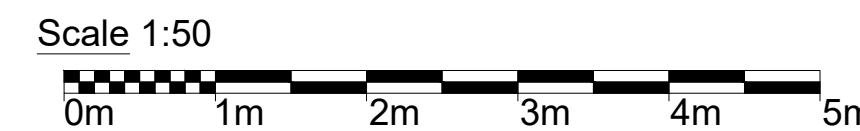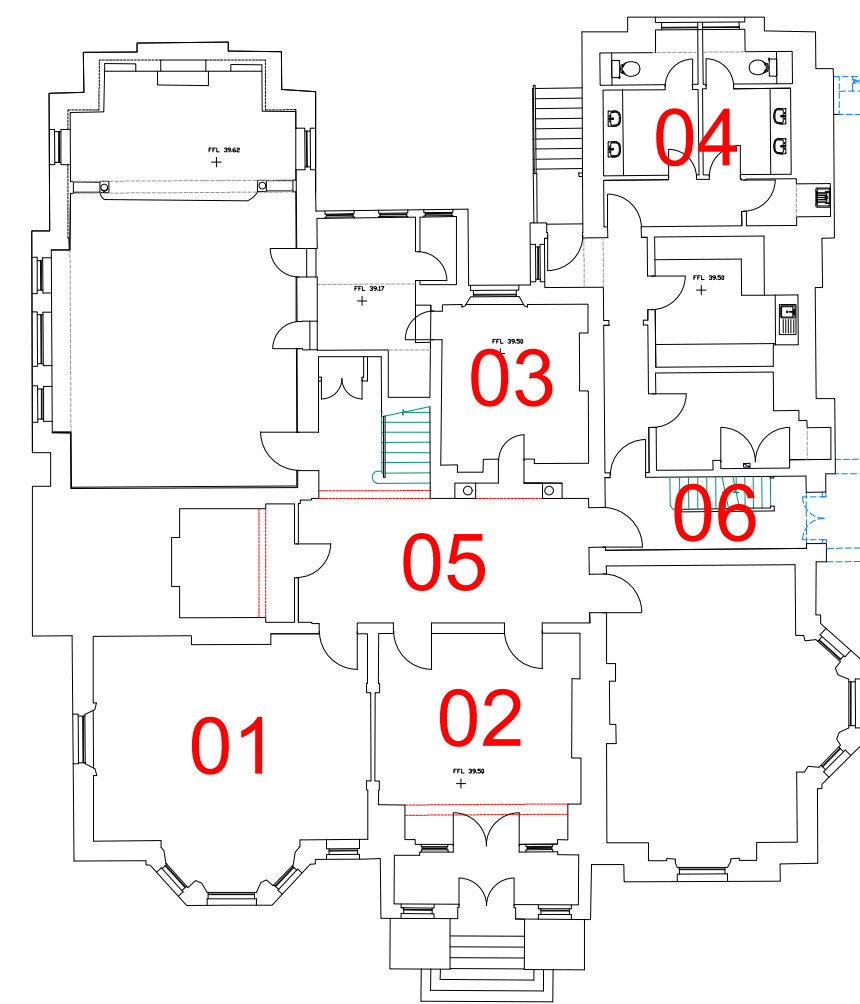

WARNING
Critical Dimensions required by Consultants/
Contractors/ Subcontractors must not be scaled
from this drawing. Dimensions required are to be
obtained from the drawing office.

Cedars Building
Ground Floor
Rooms 01 - 06
Floor upgrade details

123-03-2422

Scale 1:50@A1 Date 17.03.20
Drawn RJ Checked

825 Wilmslow Road
Didsbury
Manchester
M20 2SN

P.J.Livesey Holdings Limited
Ashburton Park
Ashburton Road West
Trafford Park
Manchester M17 1AF
Tel : 0161 873 7878
Fax : 0161 873 8185
design@pjilivesey.co.uk

COPYRIGHT
This Drawing may not be used or reproduced in
any way without the written consent of the
P.J.Livesey Group Limited

The P. J. Livesey Group Ltd

www.pjlivesey-group.co.uk