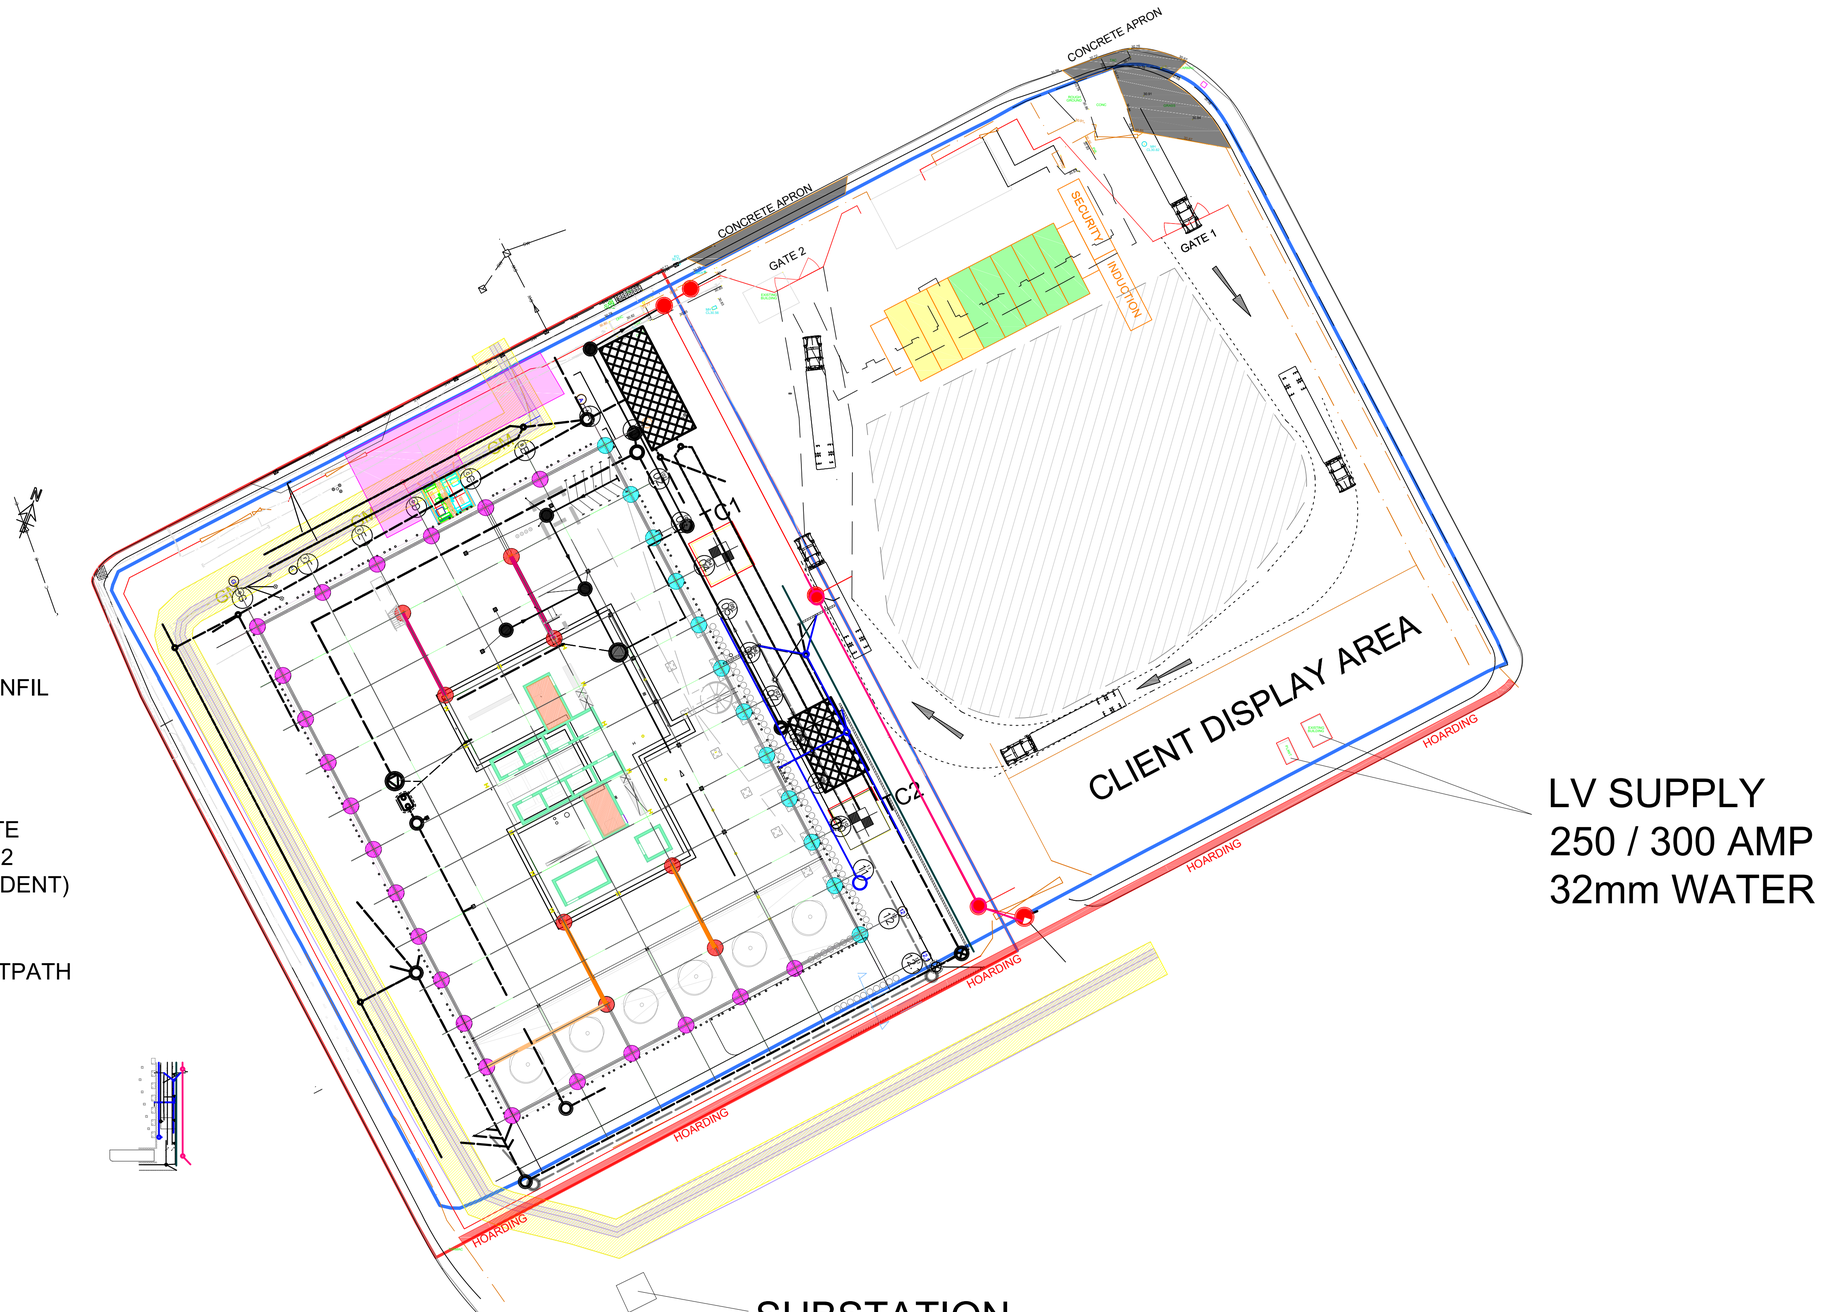

STONED INFIL

CONCRETE
SLAB CE12
SPEC (CADENT)

1.2m FOOTPATH

General Notes

No.	Revision/Issue	Date

Client

bam
Metro, 2nd Floor, 33 Trafford Road, Exchange Quay 2, Salford, M5 3NN
T 0161 877 9274 | www.bam.co.uk

Project
FIRST ST MANCHESTER

Drawing Title
SITE LOGISTICS PLAN

Drawing No.
FIRST-LOG-001

Date	Drawn by
14-8-20	GW
Scale	Revision
N/A	02