

COLOUR KEY

- Existing fixed section of glazing replaced with new double opening light
- Film applied to existing double glazed units

Scope of works:



New opening windows to be manufactured off site to match existing. All double glazed units to new windows to finished externally with 3M Prestige 40 film to match treatment to existing double glazed units.
(new windows indicated in dark blue on reference elevation)

Application of solar control film externally to existing windows (indicated in light blue on reference elevation). Beading to be removed and re-instated once film is applied to full extent of double glazed unit. Any damaged elements in the course of the above to be replaced with new.


Floor spandrel areas of curtain wall screens to be replaced with powder coated aluminum panels introducing mullions lining through with glazing verticals, all to match existing in colour and profile.

Type 3 window modification (7No.) - Replace existing fixed double glazed unit within curtain wall frame new 2no stacked opening lights.

Key Plan

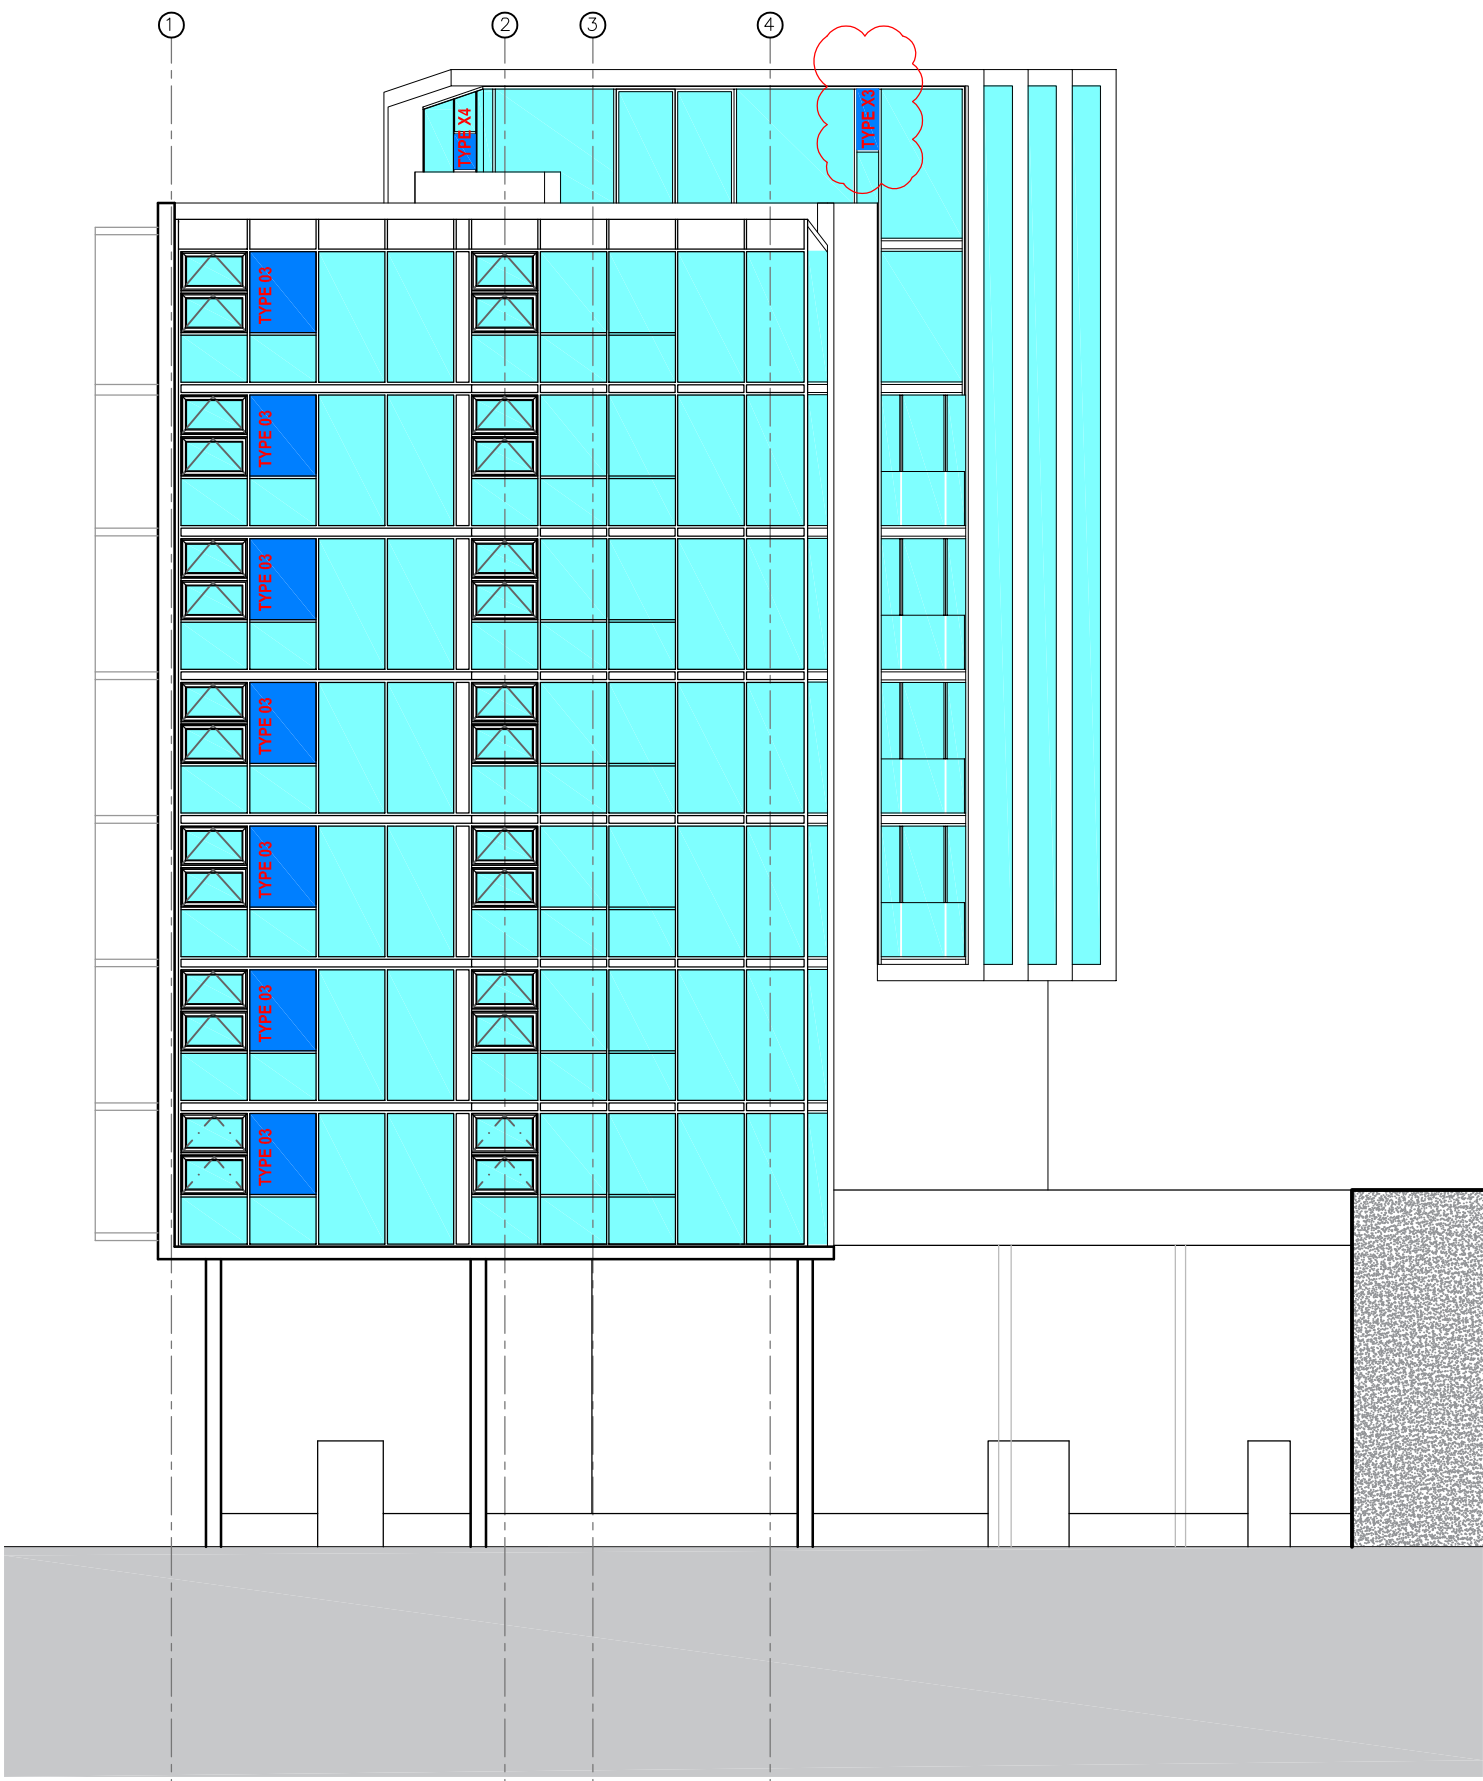
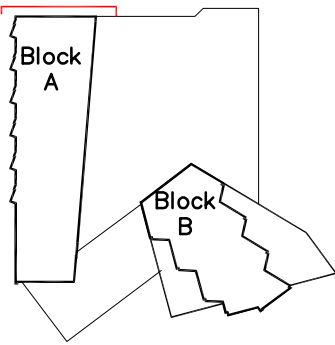


BLOCK A - Elevation B
Reference Elevation
NTS

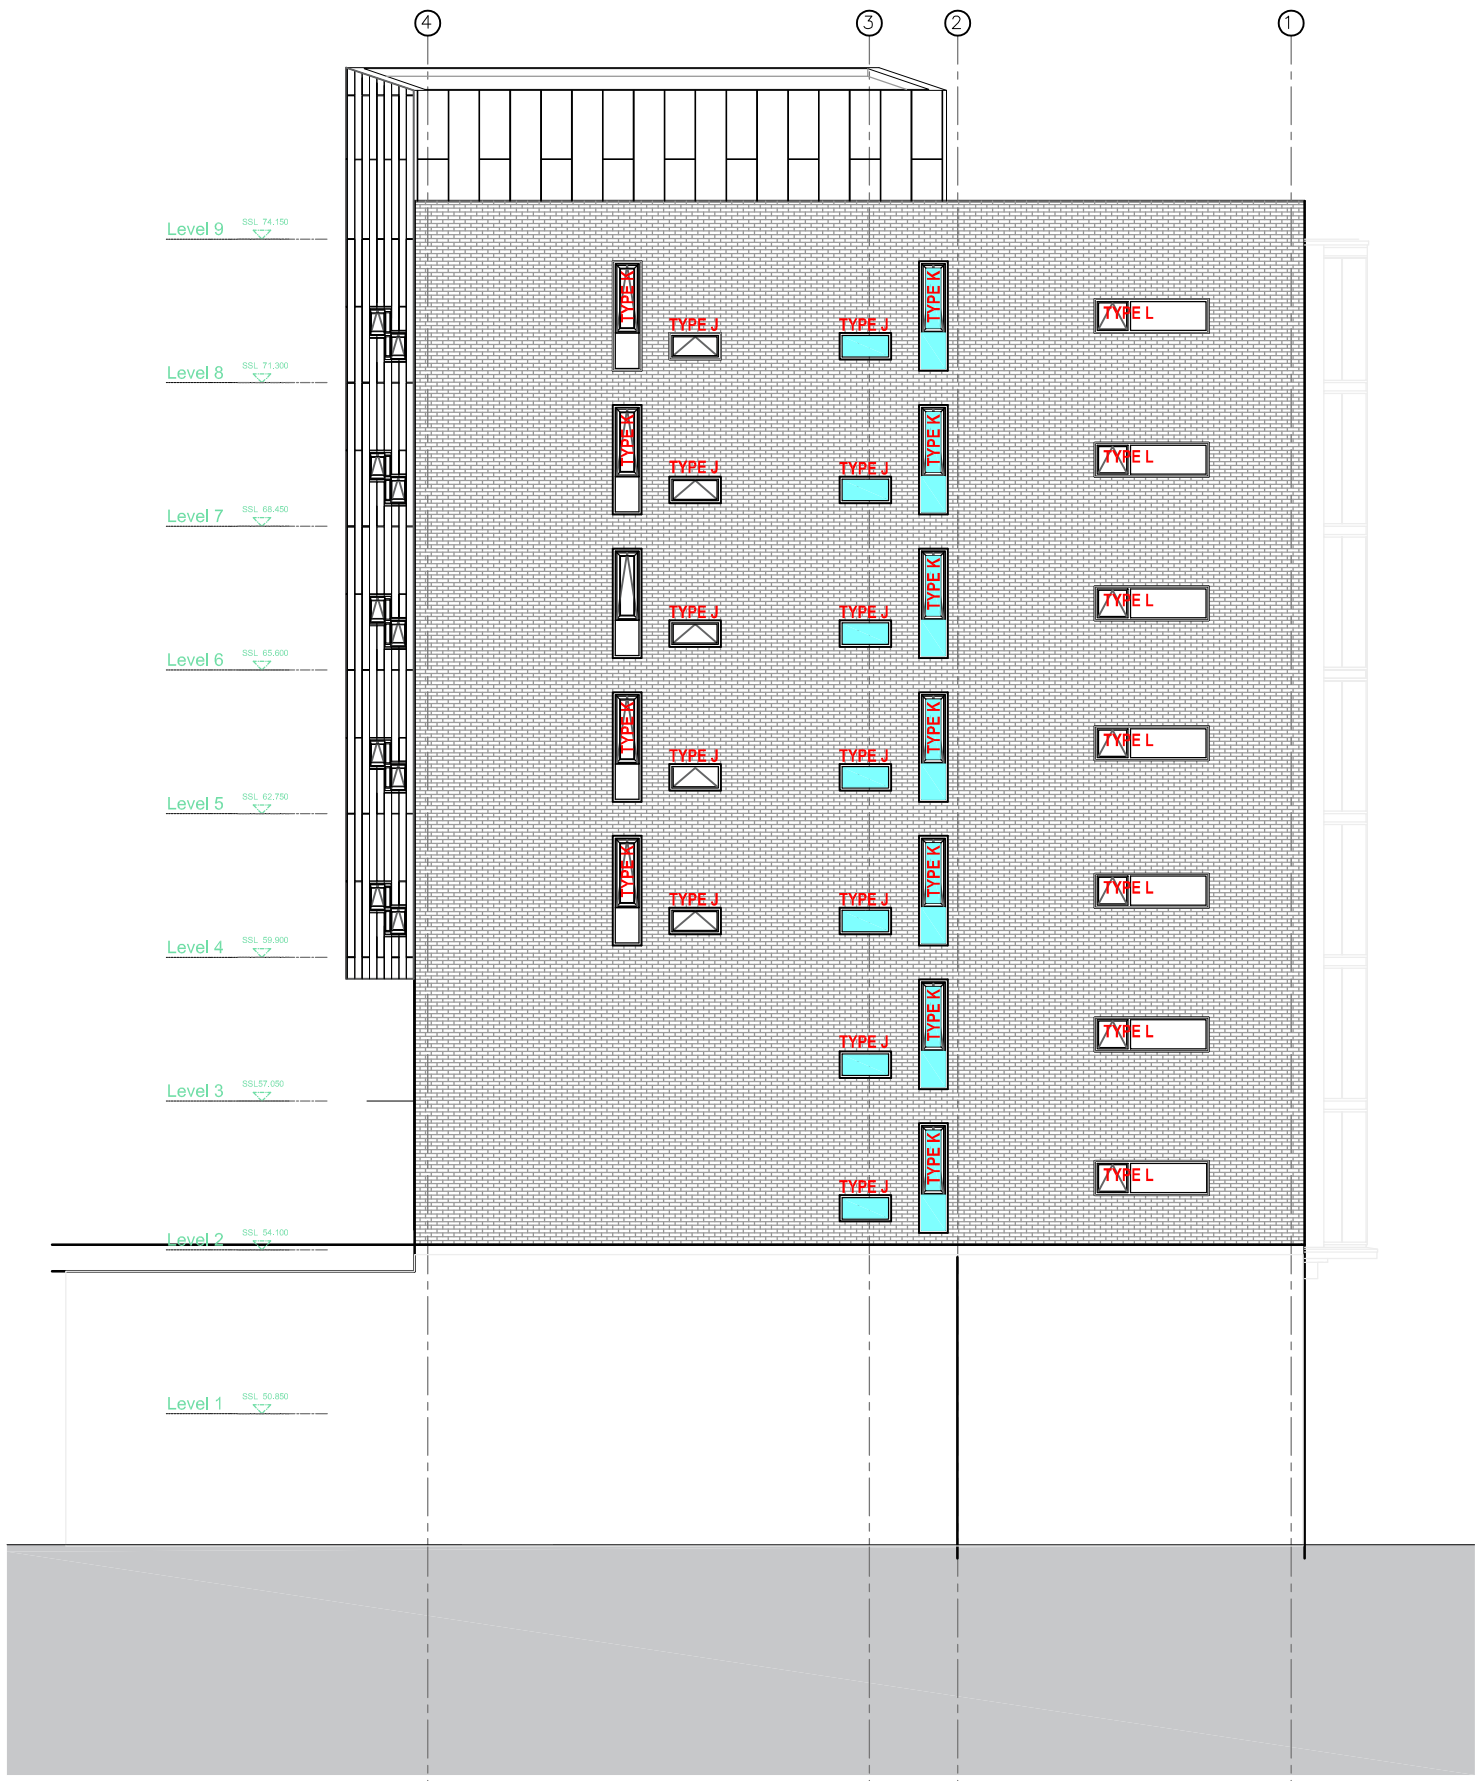

BLOCK A - Elevation D
Reference Elevation
NTS

GLAZING ALTERATION TYPE 03

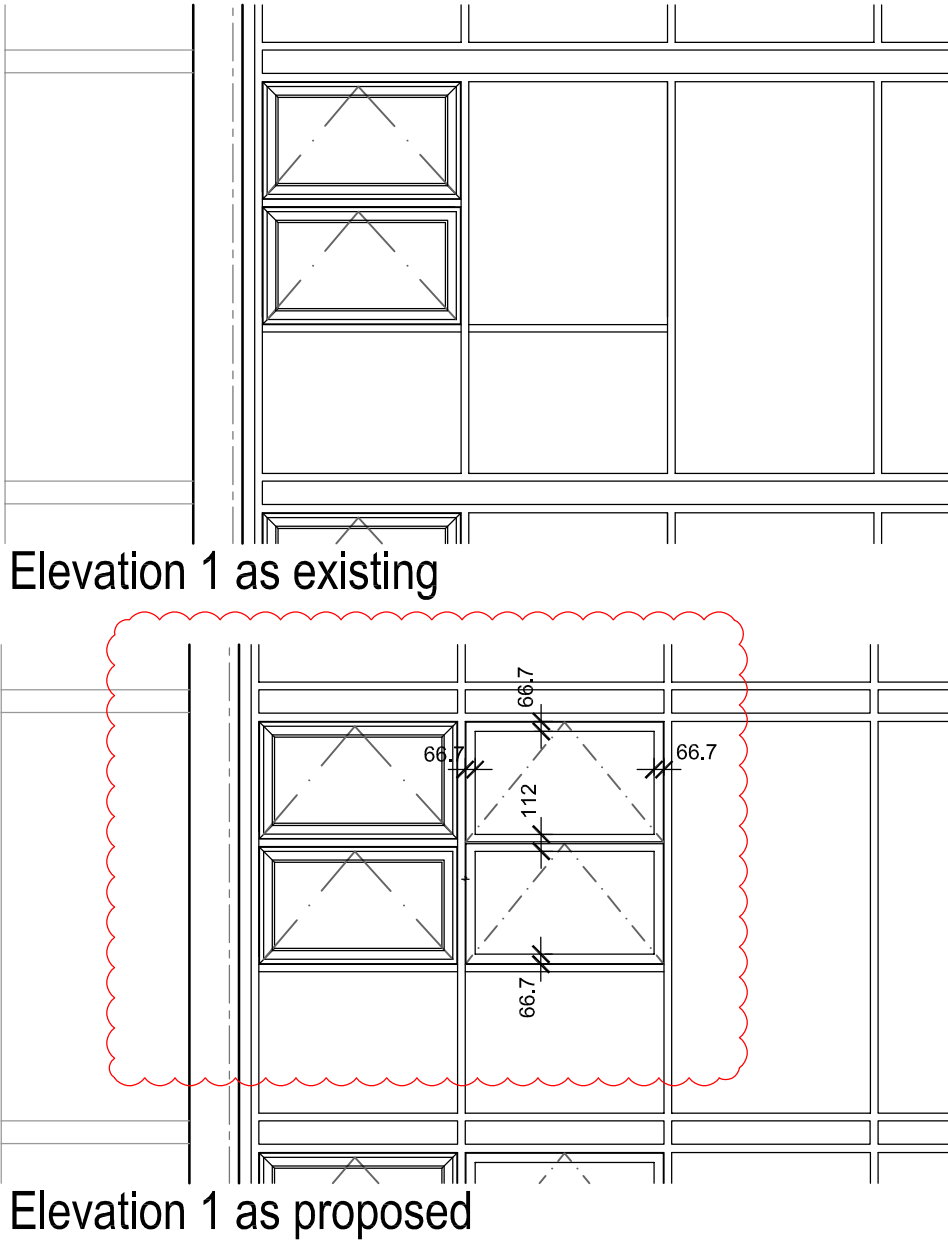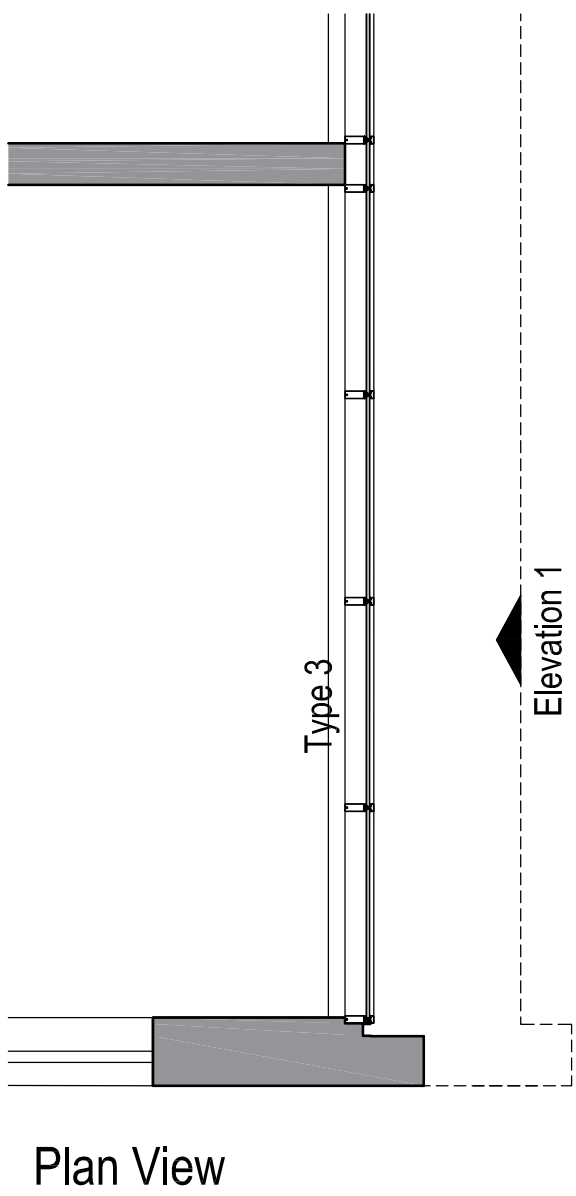


Existing 3D view




Proposed 3D view

Type 03 window modification (7No.) - Replace existing fixed double glazed unit within curtain wall frame new with 2no stacked opening lights.
Frame finish to match existing RAL 9004 Matt


GLAZING ALTERATION TYPE X3

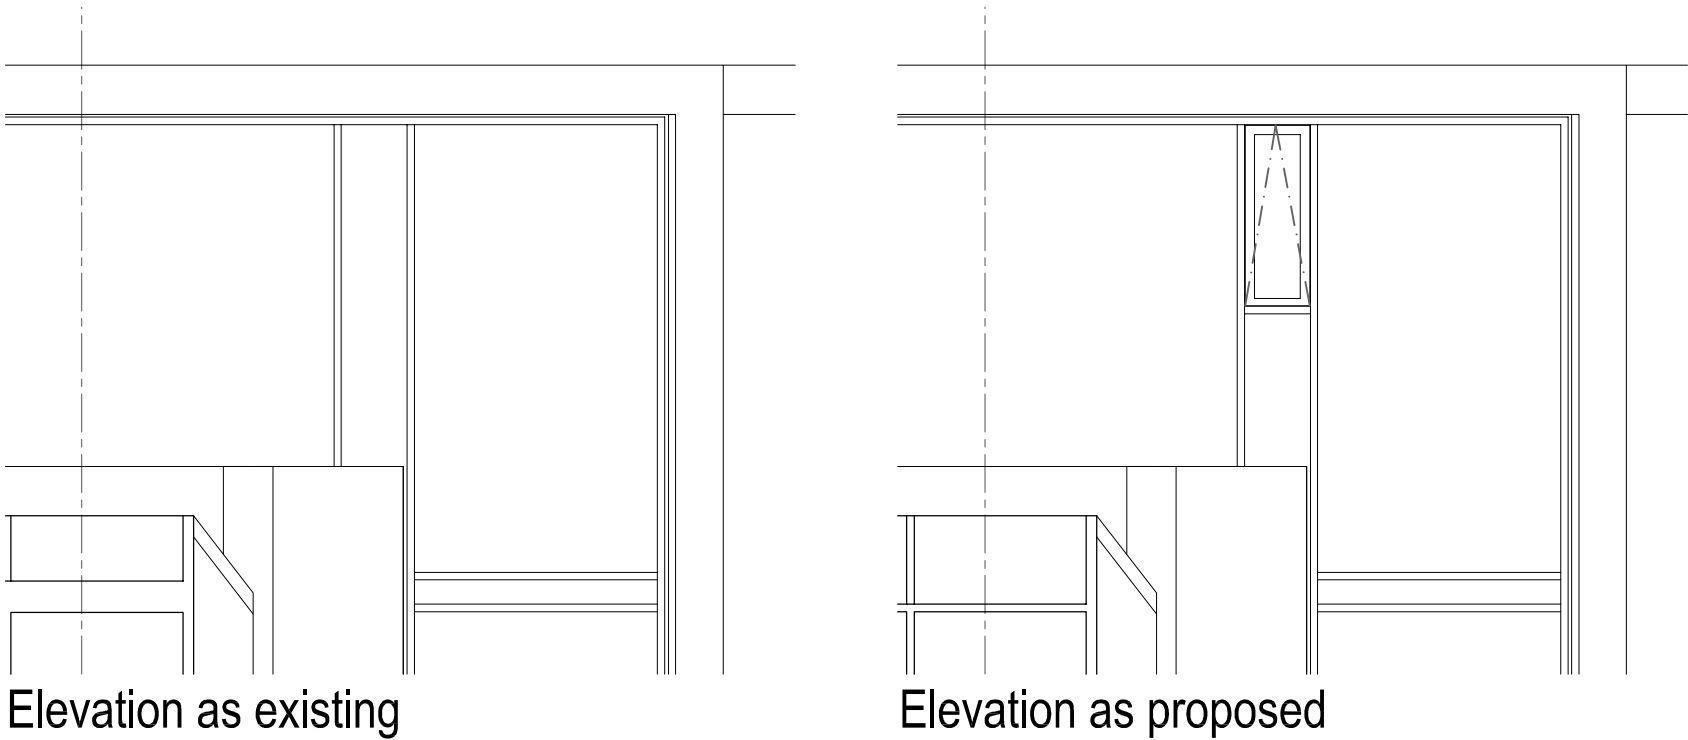

Type X3 window modification (1No.) - New curtain wall transom into existing fixed panel bottom panel fixed new to panel 1200mm high to be top hung opening light.
Frame finish to match existing RAL 9004 Matt

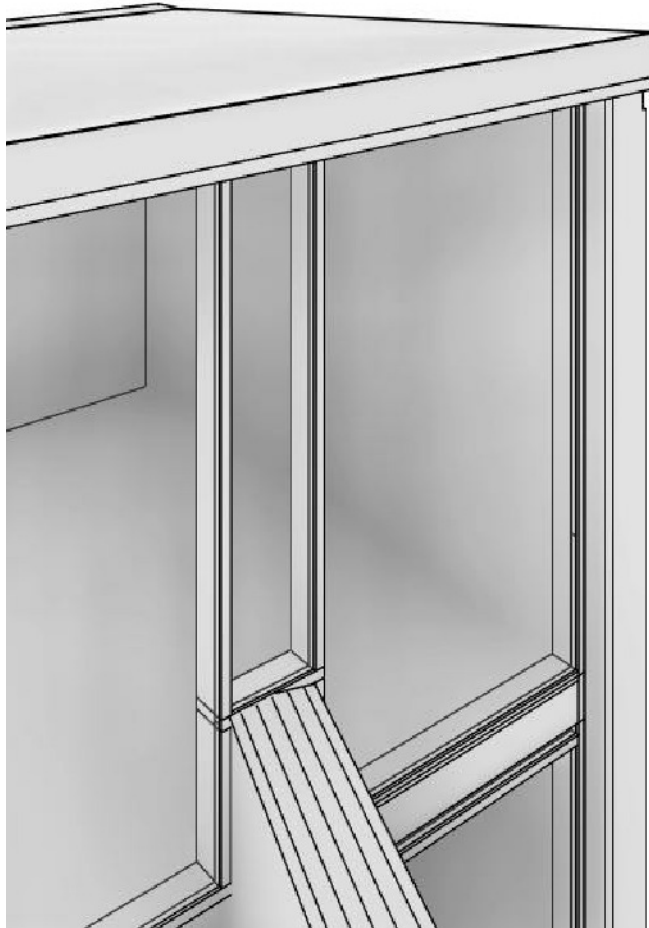

Existing 3D view

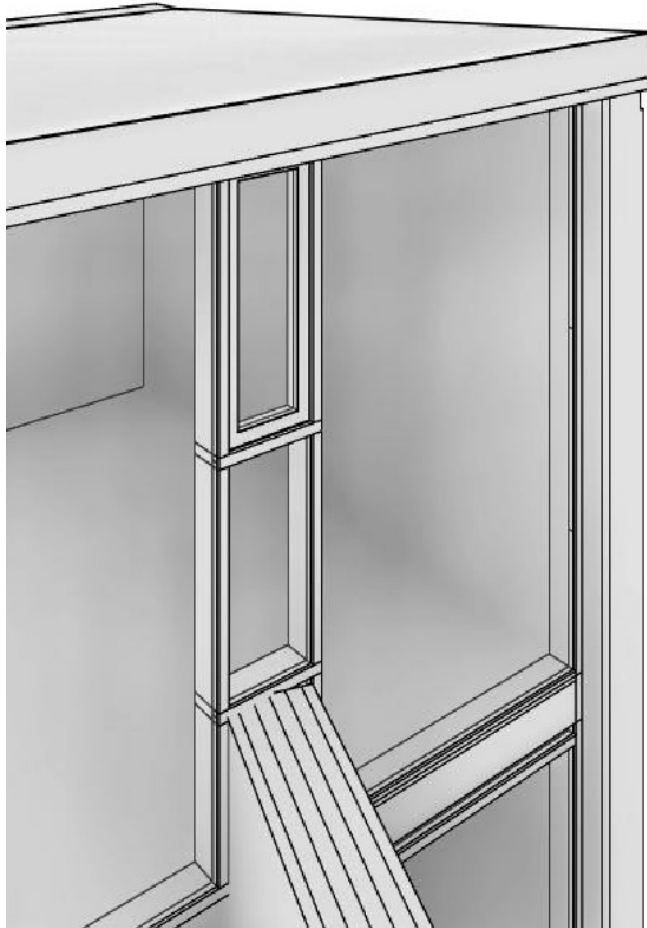

Proposed 3D view

G	23.05.20	Window type X3 added 1no.	JH	NA
F	18.05.20	Proposed frame dimensions and finish added	JH	NA
E	17.05.20	Window Type 03 updated with alternate frame section	JH	NA
D	30.07.20	Window Type 03 neta updated	JH	NA
C	06.07.20	Film installed on curved facing balcony glazing	JH	NA
B	16.05.20	PLANNING ISSUE	JH	NA
A	28.05.20	Updated to LOR comments. Key plan added	JH	NA
PD	06.05.20	First Issue	JH	NA
REV	DATE	REVISION NOTE	BY	CHECK

