



 Denotes new suspended ceiling system. Maximum 200mm deep / to the underside of the existing cornice (which ever is greater). NB: EXISTING CORNICES & CEILINGS TO BE RETAINED BELOW THE NEW CEILINGS

WARNING
Critical Dimensions required by Consultants/
Contractors/ Subcontractors must not be scaled
from this drawing. Dimensions required are to be
obtained from the drawing office

The Cedars Suspended Ceilings Second Floor

123-03- 2416

Scale 1:100@A2 Date 09.03.20
Drawn DT Checked

825 Wilmslow Road
Didsbury
Manchester
M20 2SN


P.J.Livesey Holdings Limited
Ashburton Park
Ashburton Road West
Trafford Park
Manchester M17 1AF
Tel : 0161 873 7878
Fax : 0161 873 8185
design@pjlivesey.co.uk

COPYRIGHT
This Drawing may not be used or reproduced in
any way without the written consent of the
P.J.Livesey Group Limited

The P. J. Livesey Group Ltd

www.pjlivesey-group.co.uk

Scale 1:100

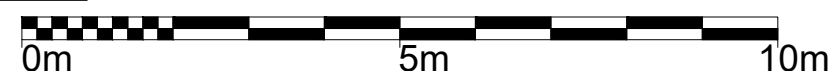

2414 Suspended Ceiling Plans.dwg

Last Saved By: david.tschelebinski