



* FOR SETTING OUT DIMENSIONS FROM EXISTING STRUCTURE REFER TO PURCELL DRAWINGS AND FOR SETTING OUT PRINCIPLES FROM EXISTING STRUCTURES REFER TO PURCELL SETTING OUT PRINCIPLES REPORT.

DESIGN AND ALLOWANCE HAS BEEN MADE FOR NEW COLUMNS AT THIS LOCATION, HOWEVER IT IS CURRENTLY UNKNOWN IF EXISTING COLUMNS ARE EMBEDDED WITHIN THE WALL. THIS SHOULD BE CONFIRMED ON SITE DURING THE CAREFUL DEMOLITION OF THIS AREA. REFER TO PURCELL INFORMATION FOR FURTHER DETAILS.

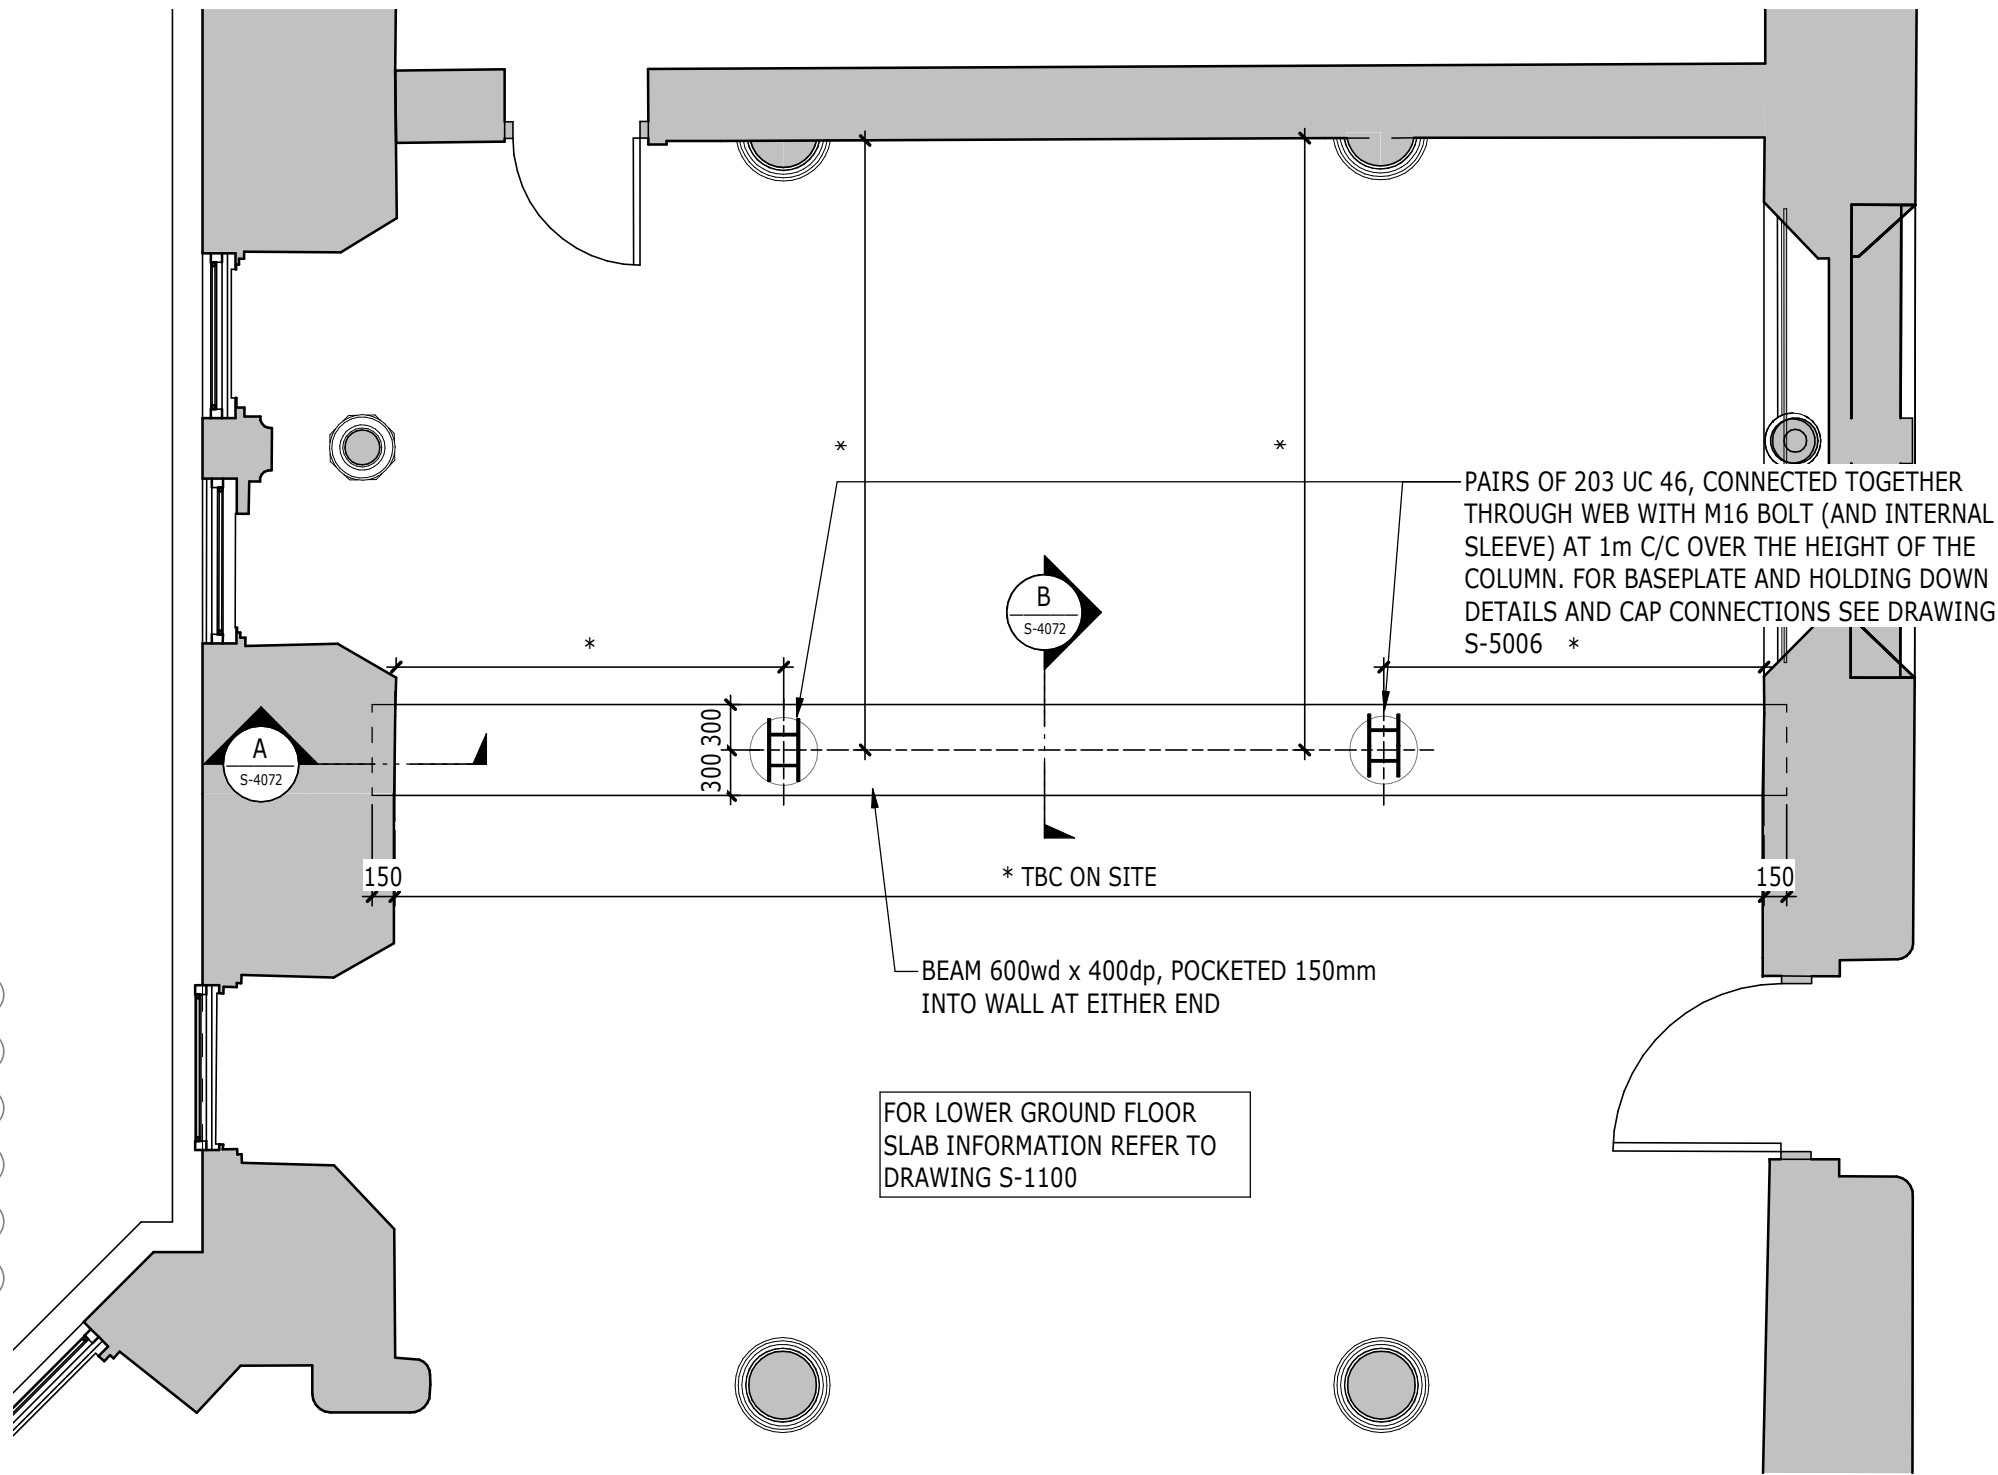


PLAN
1 : 50
1
S-4002

LG - ALBERT SQ ENTRANCE - SPREADER BEAM

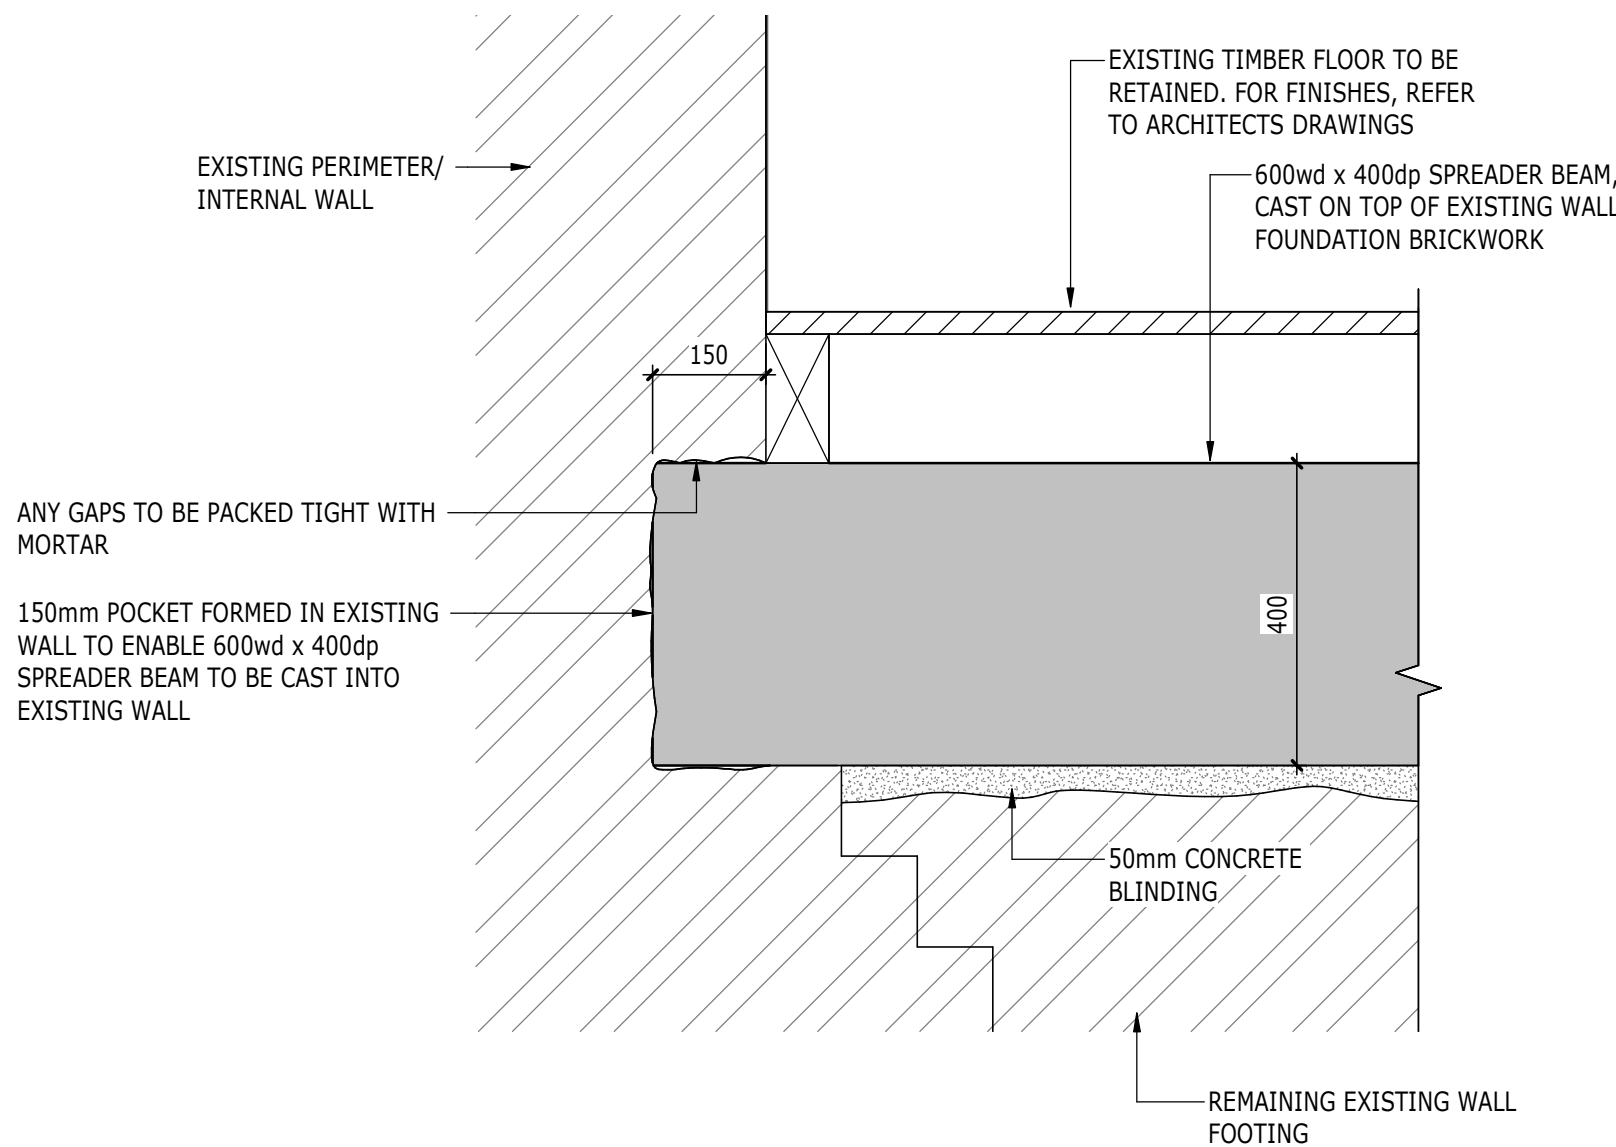

DETAIL
1 : 10
A
S-4072

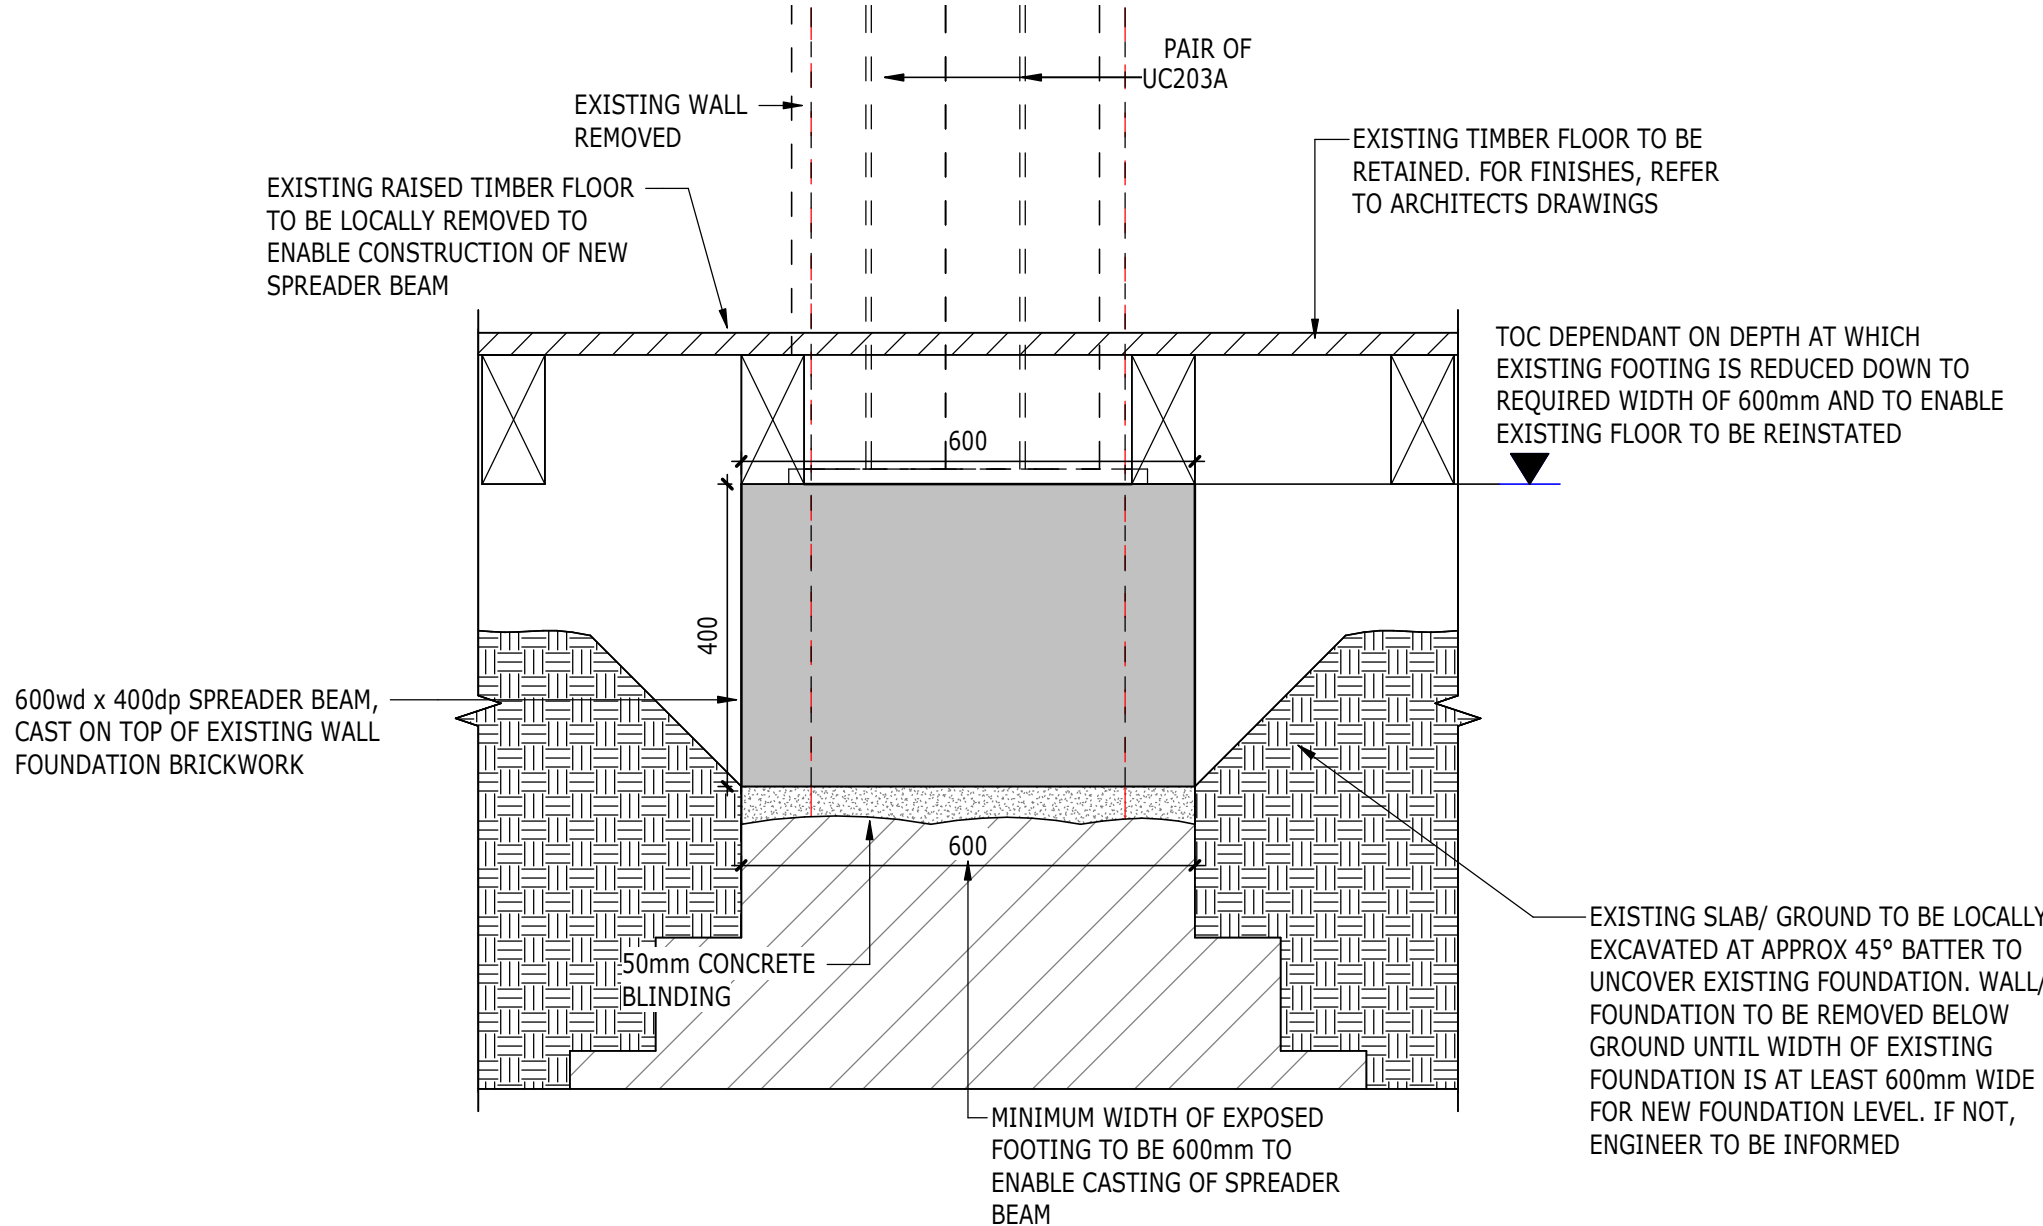

DETAIL
1 : 10
B
S-4072

Scale Bars to be used as guidance only - refer to sheet size below									
1:100	mm	1000	2000	3000	4000	5000	6000	7000	8000
1:200	mm	1000	2000	3000	4000	5000	6000	7000	8000
1:500	m	10	20	30	40	50	60	70	80
1:1250	m	10	20	30	40	50	60	70	80

NOTES

- FOR GENERAL NOTES, SEE DRAWING S-00010
- FOR STEEL AND PADSTONE REFERENCES, SEE SCHEDULES ON DRAWINGS S-00015/S-00016
- DRAWINGS TO BE READ IN CONJUNCTION WITH ARCHITECTS DRAWINGS AND M&E ENGINEERS DRAWINGS
- DRAWING TO BE READ IN CONJUNCTION WITH STRUCTURAL SPECIFICATION
- ALL LEVELS AND SETTING OUT TO BE CONFIRMED BY ARCHITECT
- ALL REINFORCED CONCRETE TO BE C30/37 UNO.
- ALL CONCRETE BLINDING TO BE GEN 1 AND BULK MASS FILL TO BE GEN 3 UNO
- ALL REINFORCEMENT TO BE GRADE 500 TO BS4449
- STEELWORK:
INTERNAL: GENERAL SECTIONS AND PLATES S275JR, HOLLOW SECTIONS S355JR
EXTERNAL: GENERAL SECTIONS AND PLATES S275JO, HOLLOW SECTIONS S355JO
ALL EXTERNAL STEELWORK TO BE GALVANISED. ALL INTERNAL STEELWORK TO BE PAINTED, AND SUITABLE FOR ENVIRONMENT CATEGORY C2, UNO (SEE STRUCTURAL SPECIFICATION)
- REFER TO RAMBOLL BWIC SCHEDULE OTH-RAM-TH-ZZ-SCH-S-1000 FOR WHERE BWIC ARE APPLIED.
- FOR MASONRY NOTES, SEE DRAWING S-0010
- FOR NEW LINTEL DETAILS, REFER TO LINTEL SCHEDULE OTH-RAM-TH-ZZ-SCH-S-1000

CO2	17/07/2020	PM	JP	CONSTRUCTION UPDATE FOR INTERNAL SUBSTRUCTURE PACKAGE ONLY
CO1	05/06/2020	PM	JP	CONSTRUCTION ISSUE FOR INTERNAL SUBSTRUCTURE PACKAGE ONLY

ISSUE	DATE	APPROVED	DRAWN	DESCRIPTION
-------	------	----------	-------	-------------



OUR TOWN HALL PROJECT

Arkwright House, Parsonage, Manchester M3 2LF
+44 (0) 161 827 1890
www.Ramboll.com



www.ramboll.co.uk

PROJECT STATUS	STAGE 5
CLIENT	MANCHESTER CITY COUNCIL
PROJECT	OUR TOWN HALL PROJECT
DRAWING TITLE	ALBERT SQ ENTRANCE SPREADER BEAM
SIZE & SCALE	A1: VARIES
DRAWING STATUS	S4 - CONSTRUCTION

JOB NUMBER	1620003165
DRAWING NO.	REV
OTH-RAM-TH-LG-DWG-S-4072 C02	