


Do not scale from this drawing. All dimensions to be checked on site prior to manufacture and construction. This drawing is the property of Harrison Ince Holdings Limited and should not be reproduced without permission.
All discrepancies to be brought to the attention of the architect immediately.
This drawing is to be read in conjunction with the specification / bill of quantities and related drawings.

REVISIONS


— FIRST ISSUE

27.10.2020 AI

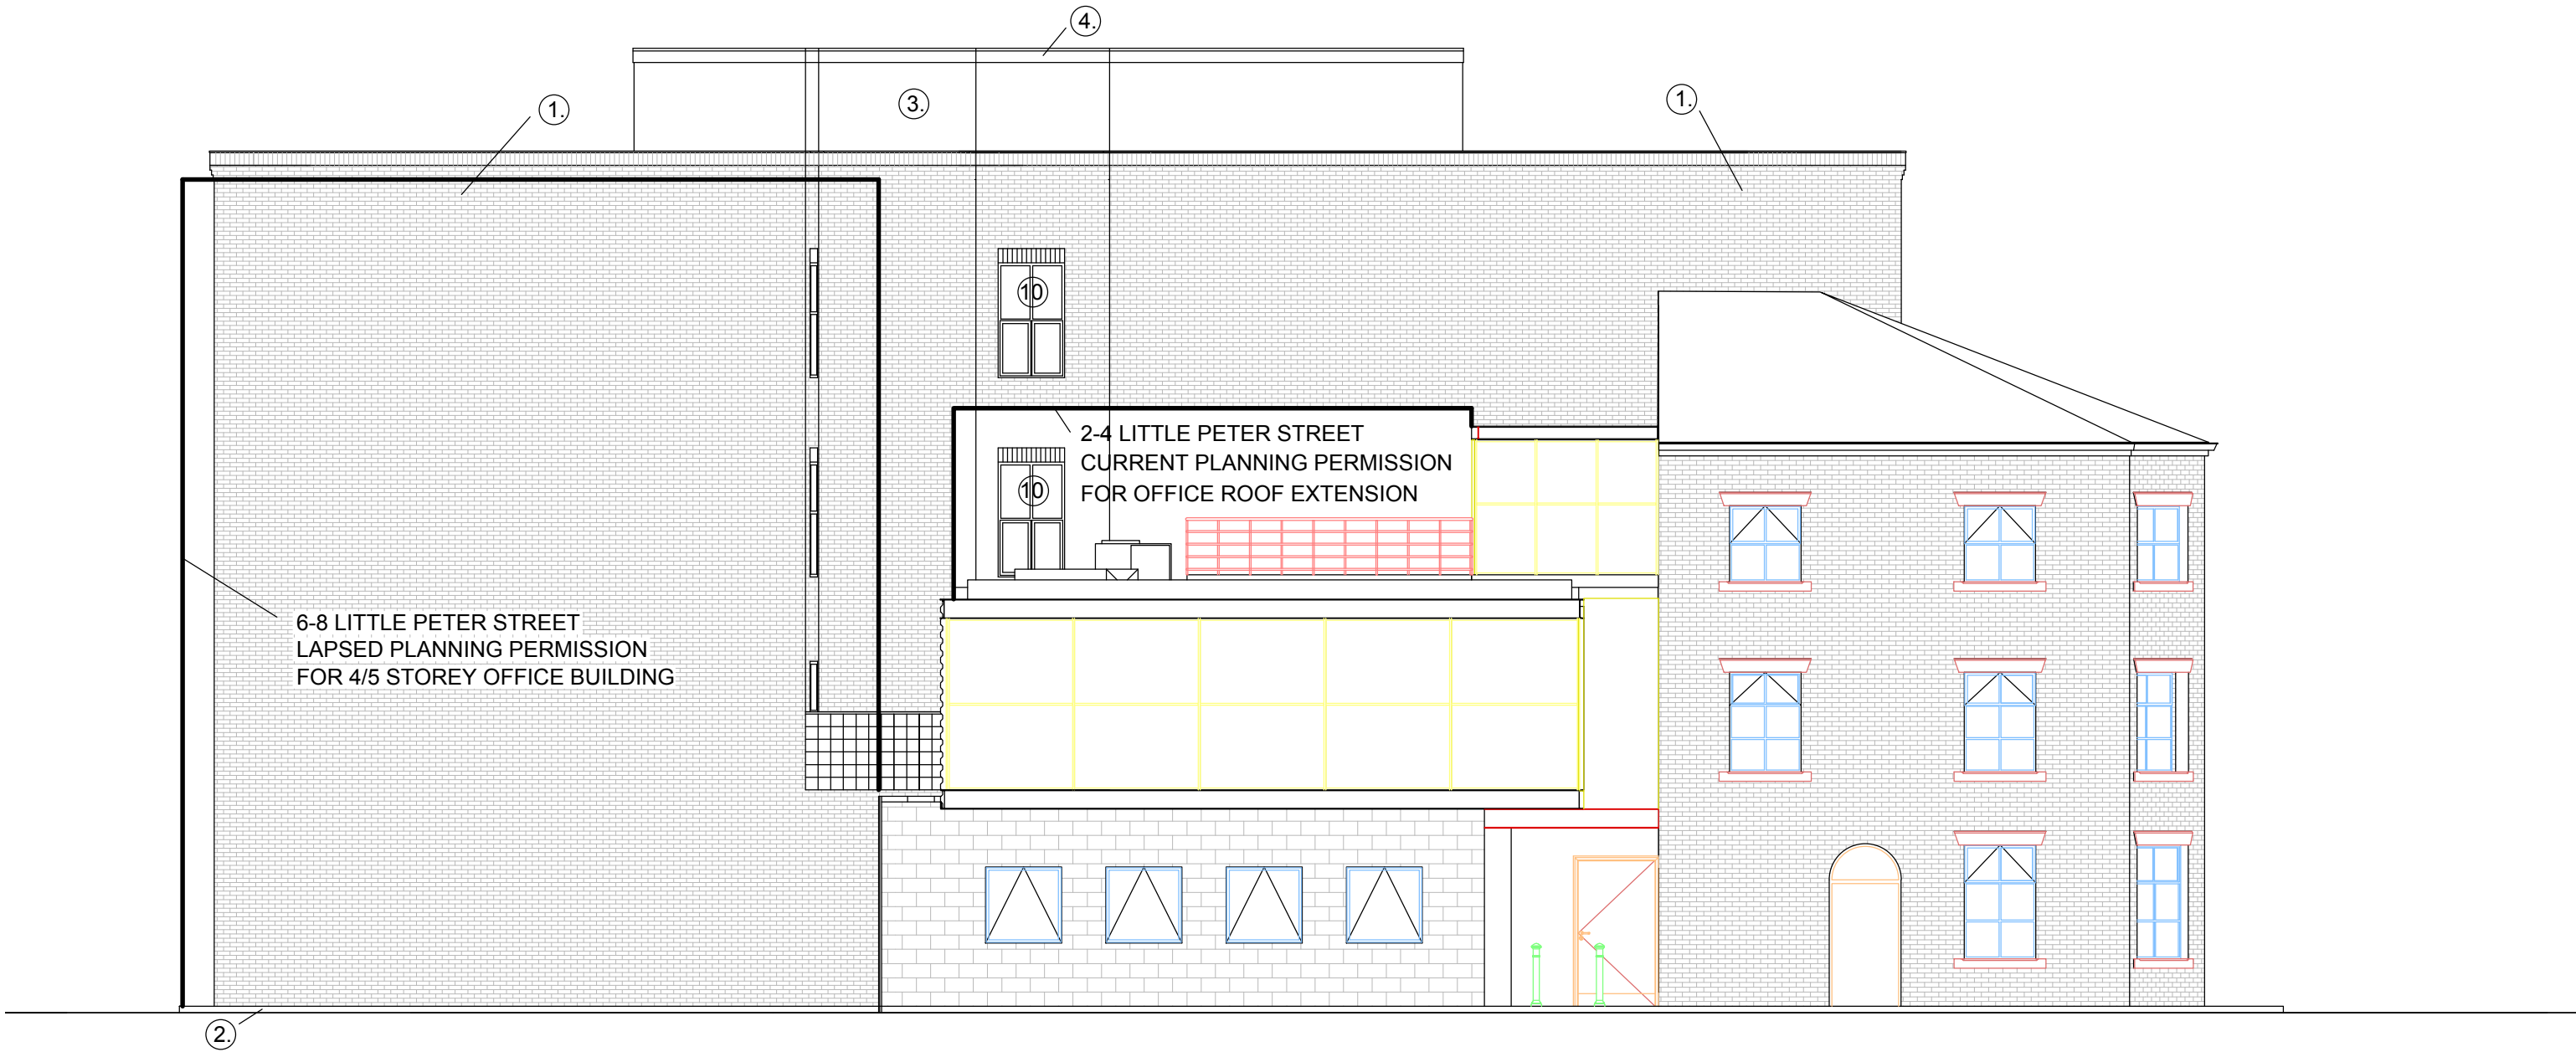

LITTLE PETER ST ELEVATION

- ① MANCHESTER RED BRICK
- ② BLACK BRICK PLINTH COURSE
- ③ WHITE RENDER
- ④ DARK GREY/BLACK CAPPING
- ⑤ METAL WINDOWS ANTHROCITE BLACK
- ⑥ BLACK STEEL
- ⑦ DARK GREY/BLACK STEEL DOOR
- ⑧ DARK BLUE/GREY GLASS BLOCK
- ⑨ BLACK CAST IRON TYPE RAINWATER GOODS
- ⑩ BLACK ALUMINIUM WINDOWS/DOORS
- ⑪ ALUMINIUM EXTRACT/FLUE

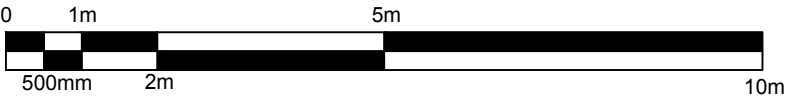

HARRISON INCE

ARCHITECTS INTERIOR DESIGNERS

IN FILL DEVELOPMENTS LTD

CLIENT

1 COMMERCIAL ST. KNOTT MILL
MANCHESTER M15 4PZ

PROJECT

PROPOSED LITTLE PETER ST
ELEVATION

TITLE

DATE OCT 2020

SCALE 1:100 @ A2

JOB NO. IFD01

DWG. NO. AV03

DRAWN AI

CHECKED

SUN HOUSE
2-4 LITTLE PETER STREET
KNOTT MILL
MANCHESTER
M15 4PZ
TEL: 0161 236 3650
EMAIL: enquiries@harrison-ince.co.uk