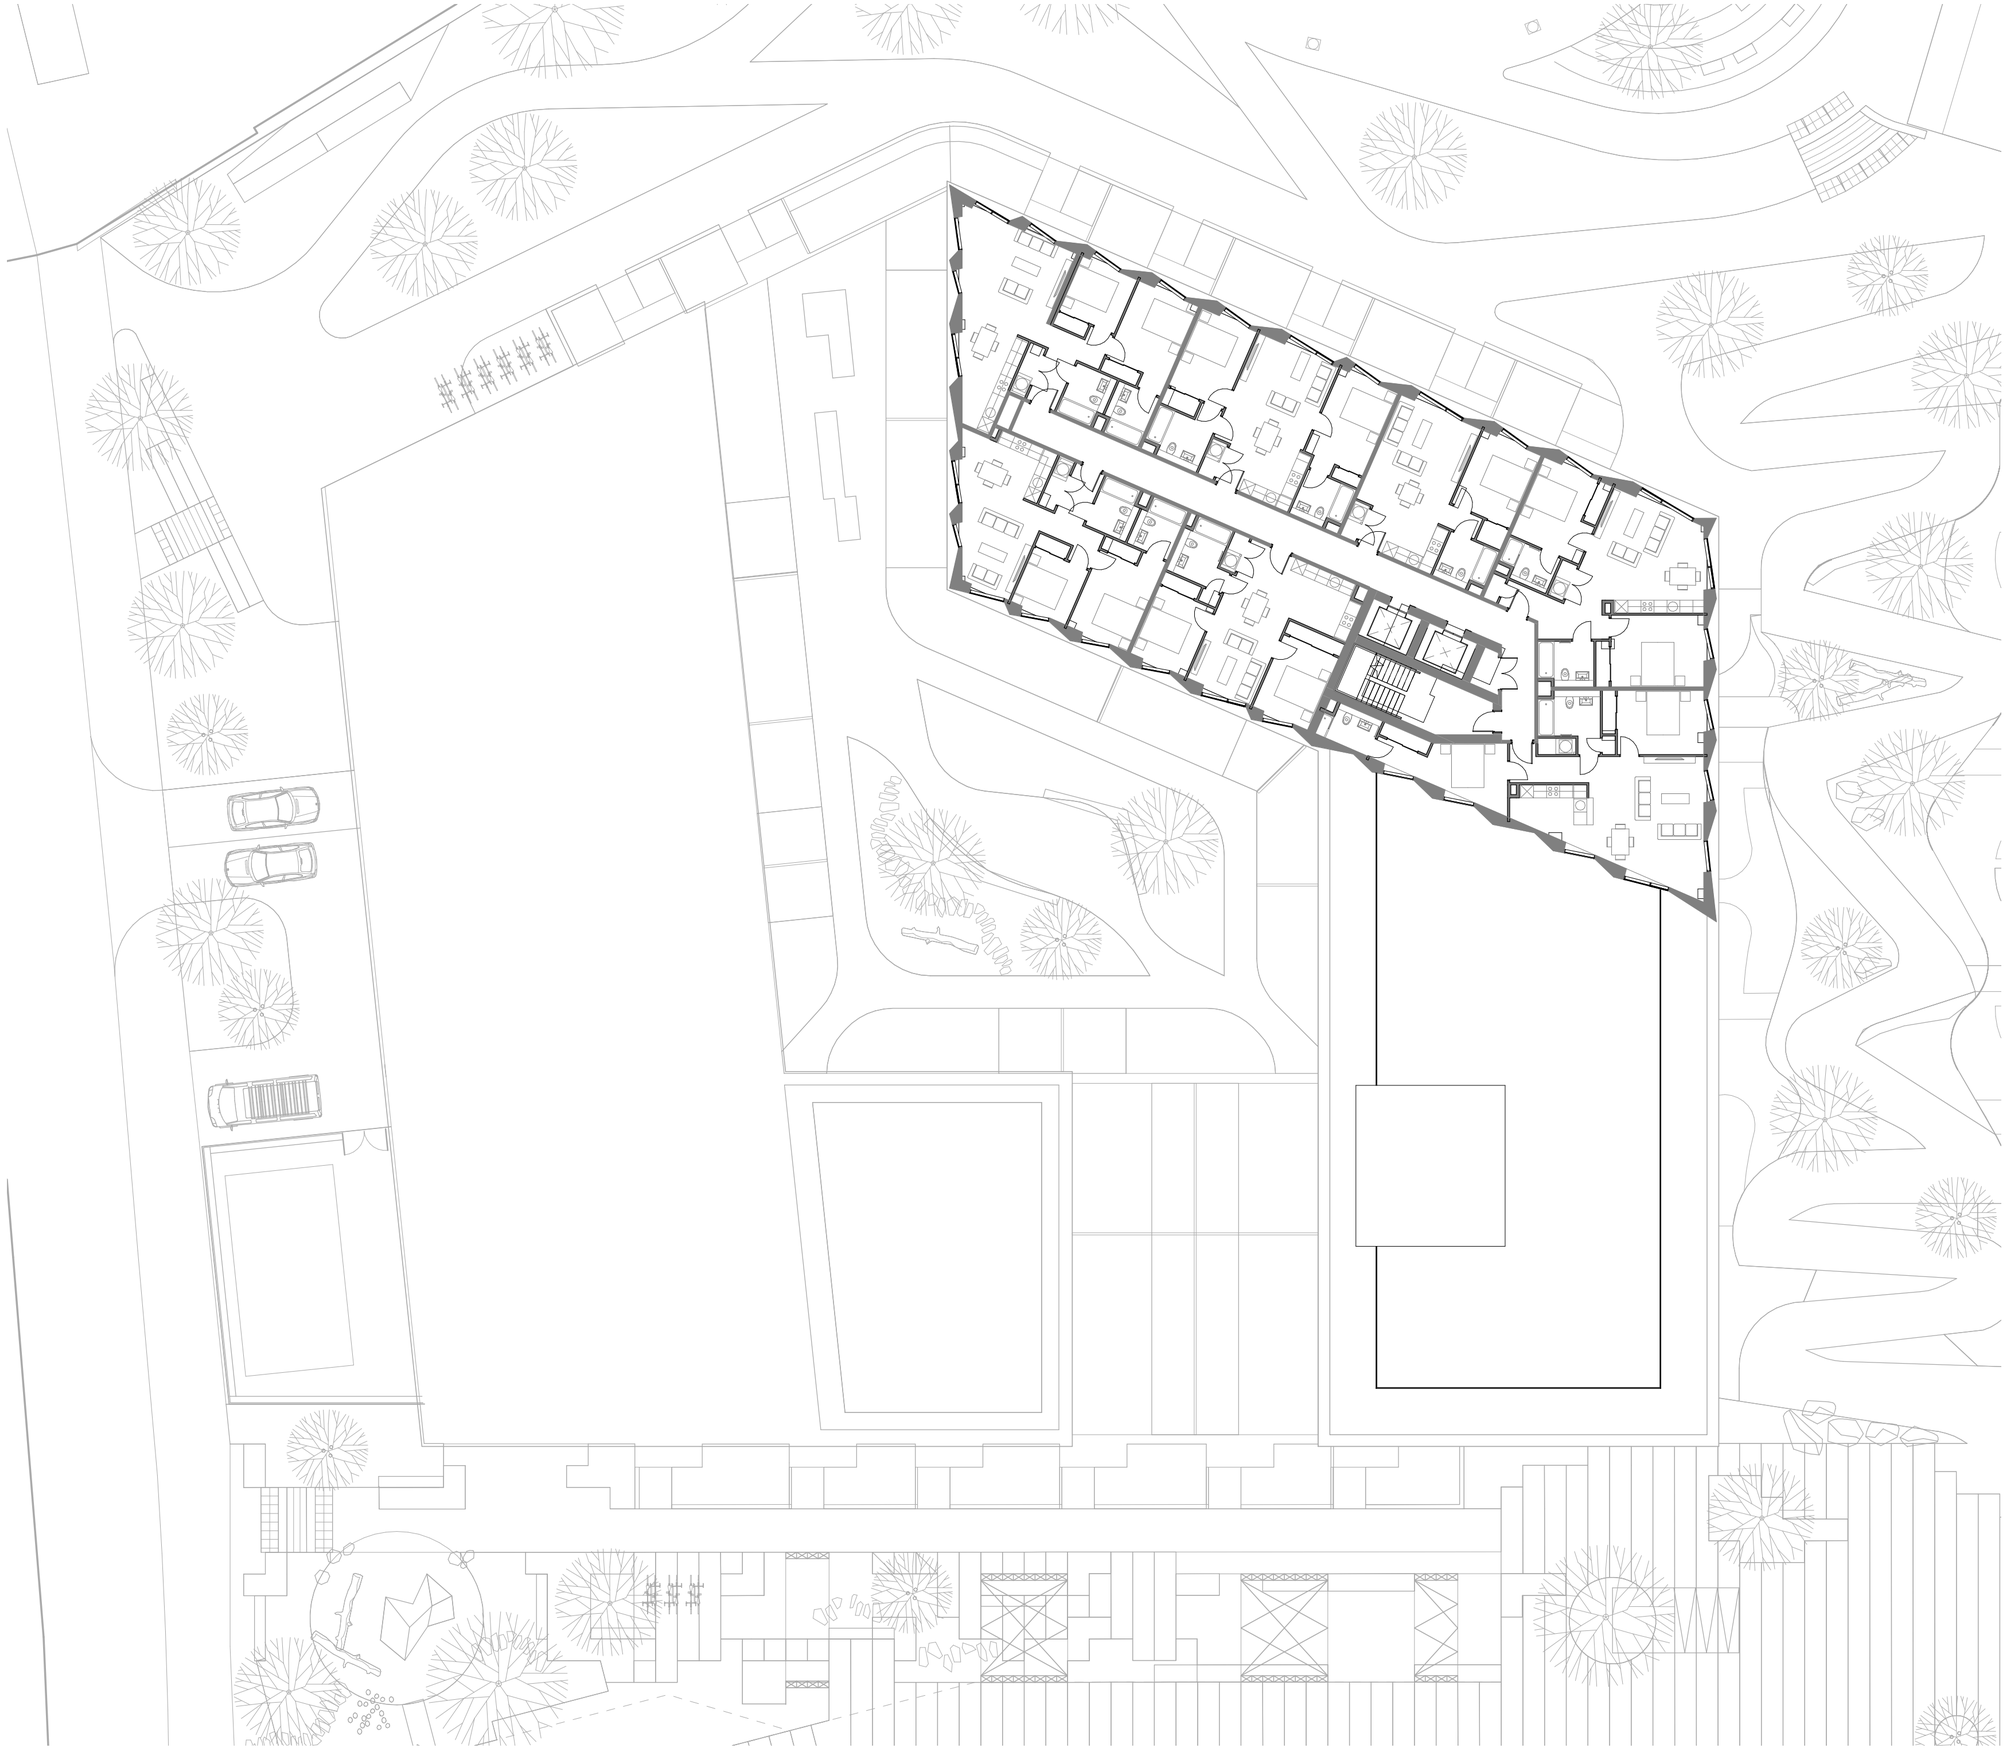


Rev	Description	Date	Dr by	App by
3	Planning GA Plans	29.08.20	AW	DB
2	Amendment in line with massing and apartment numbers	28.02.20	FW	DB
1	Pre-Planning Review	07.08.20	AW	DB

original by	date created	approved by
AW	06/19/20	DB

AHR Architects Ltd
5th Floor
55 Princess Street
Manchester
M2 4EW
United Kingdom

T +44(0)161 8287900
E manchester@ahr.co.uk
www.ahr.co.uk

client name
Southvalley Estates Ltd

project
The Gasworks New Town - Phase 3

drawing
Level 14 to 16 - Planning GA

computer file
C:\Revit Projects\GS-AHR-P2-XX-M3-A-Phase-3_yusuf.shegow.rvt

plot date

project number	scale	
2015.00541.000	1 : 200	@A2

drawing number	rev	issue status
GDS-AHR-P3-ZZ-DR-A-PL-008	3	S2

This drawing is to be read in conjunction with all related drawings. All dimensions must be checked and verified on site before commencing any work or producing shop drawings.The originator should be notified immediately of any discrepancy. This drawing is copyright and remains the property of AHR.