Rear Entrance Frames

DO NOT SCALE FROM THIS DRAWING

WD-GF-01 (D)

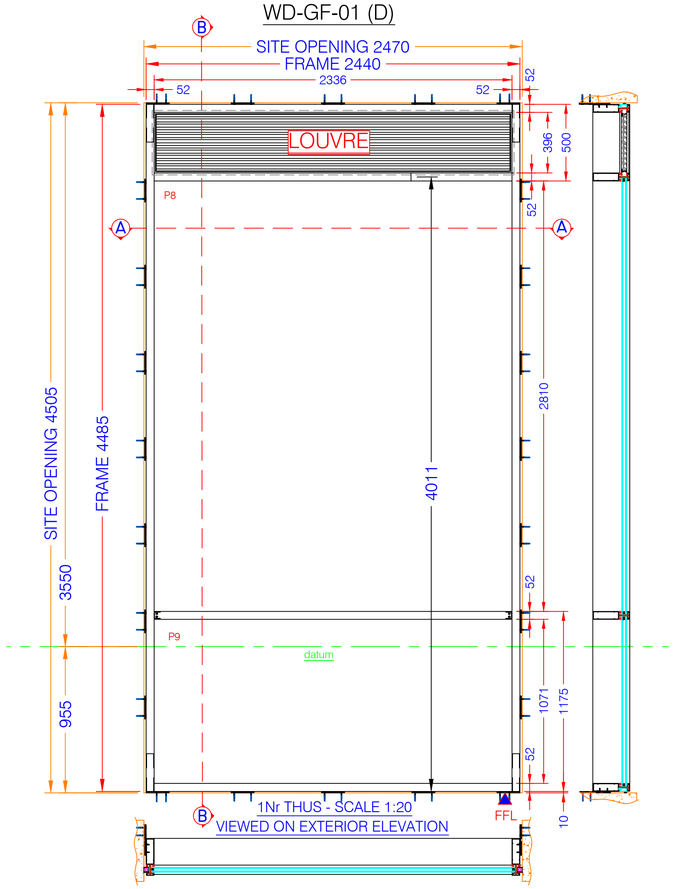

1Nr THUS - SCALE 1:20
VIEWED ON EXTERIOR ELEVATION

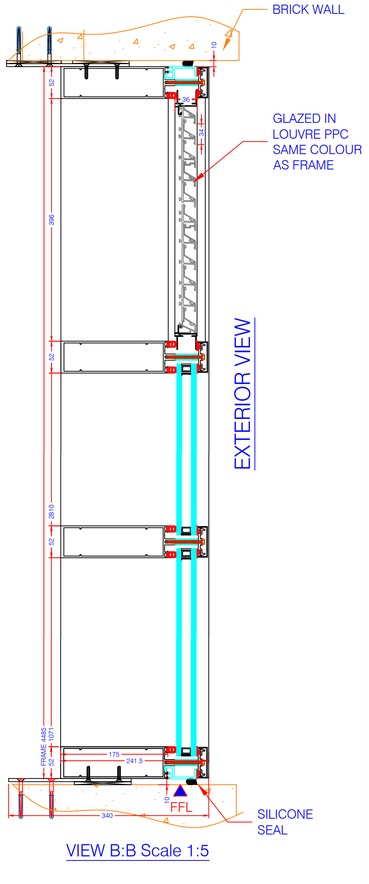

VIEW B:B Scale 1:5

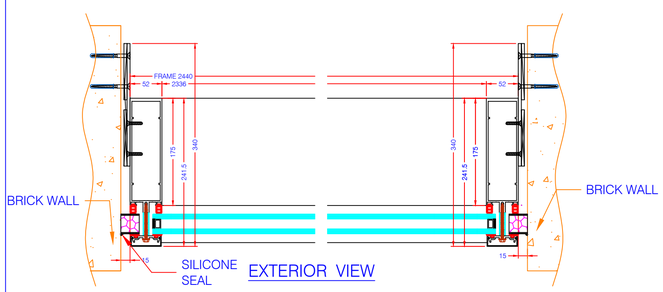

EXTERIOR VIEW

VIEW A:A Scale 1:5

GF 01 CURTAIN WALL

SENIOR ARCHITECTURAL SF 52 ALUMINIUM THERMALLY BROKEN SECTIONS

FINISH;
POLYESTER POWDER COATED RAL 9005 MATT FINISH BLACK

GLAZING:
32mm DGU'S
8mm CLEAR TOUGHENED - OUTER
16mm SILVER SPACERS
8mm CLEAR TOUGHENED SOFT COAT LOW E - INNER

L33 ALUMINIUM LOUVRE GLAZED IN PANEL WITH FREE FLOW & INSECT MESH TO THE REAR. AIR FLOW TBC.

STRAP FIXED DIRECTLY BACK TO THE STRUCTURALLY SOUND WALLS WITH STANDARD FRAME FIXINGS.

PERIMETER SEAL;
BLACK SILICONE & PE BACKER ROD AS REQUIRED

WD-GF-07 TO 10 (E)

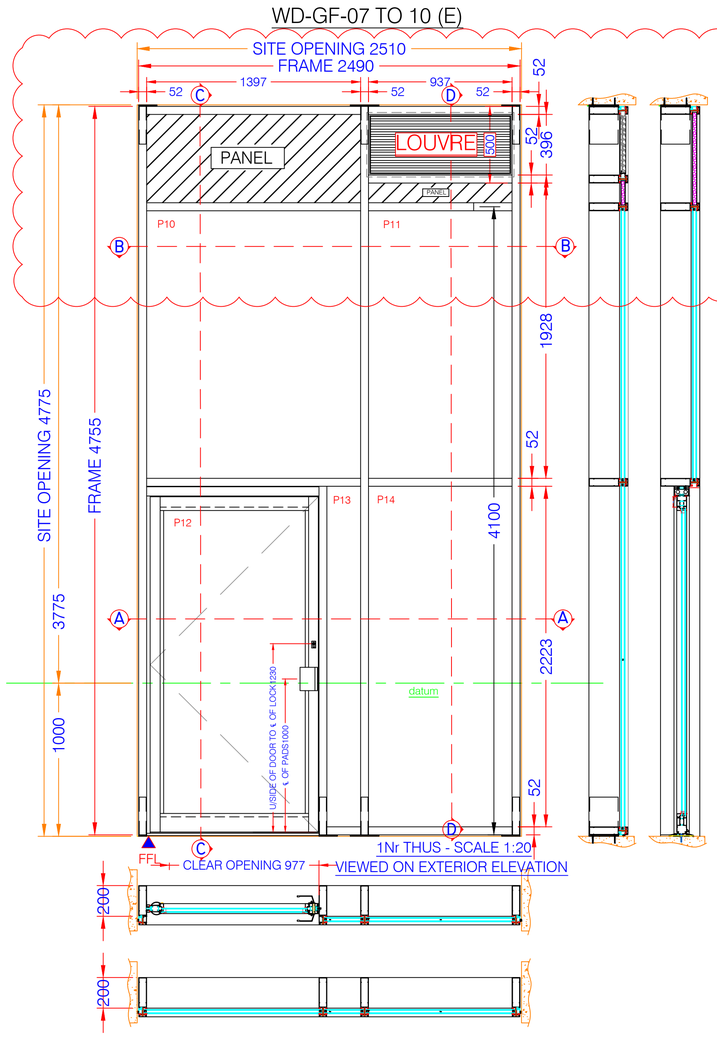

1Nr THUS - SCALE 1:20
VIEWED ON EXTERIOR ELEVATION

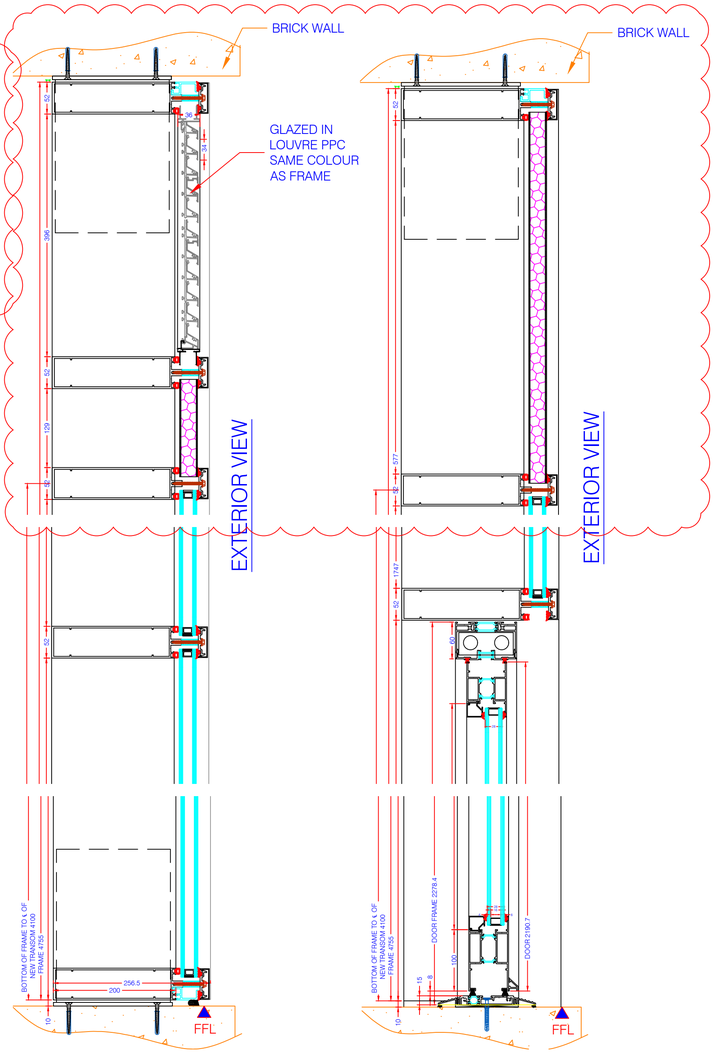

VIEW C:C Scale 1:5

VIEW D:D Scale 1:5

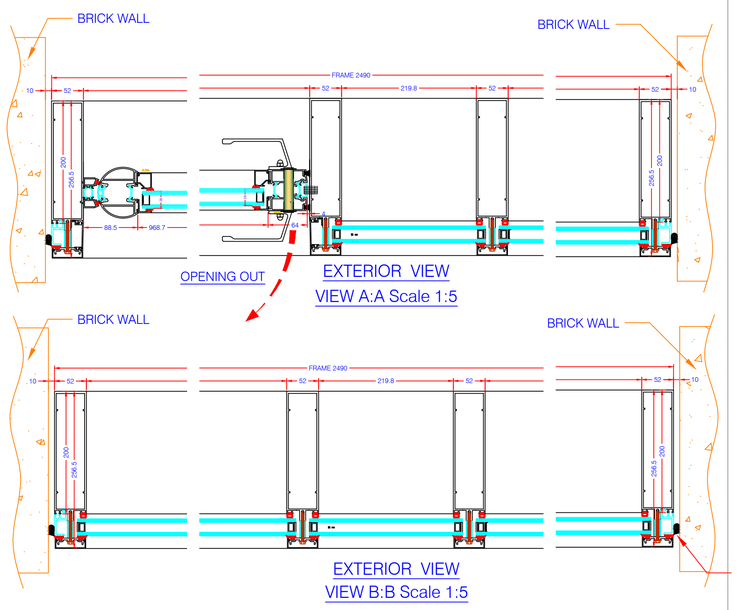

EXTERIOR VIEW

VIEW A:A Scale 1:5

EXTERIOR VIEW

VIEW B:B Scale 1:5

GF 07 TO 10 CURTAIN WALL WITH A SINGLE DOOR

FRAME - SENIOR ARCHITECTURAL SF52 ALUMINIUM CURTIAN WALLING THERMALLY BROKEN SECTIONS

FINISH;
POLYESTER POWDER COATED RAL 9005 MATT FINISH BLACK

GLAZING:
28mm DGU'S
6mm CLEAR TOUGHENED - OUTER
16mm SILVER SPACERS
6mm CLEAR TOUGHENED SOFT COAT LOW E - INNER

2 Nr GLAZED IN PANELS, 2 x 2mm ALUMINIUM PPC RAL 9005 MATT FINISH BLACK WITH A SANDWICHING INSULATION BOARD.

L33 ALUMINIUM LOUVRE GLAZED IN PANEL WITH FREE FLOW & INSECT MESH TO THE REAR. AIR FLOW TBC.

DOOR & HEADER IS FROM SMARTWALL THERMALLY BROKEN SECTIONS, CONCEALED NON HOLD OPEN CLOSER, OPENING OUT.
No 1 BACK TO BACK SAA PAD HANDLES
No1 HIGH SECURITY EURO HOOK LOCK WITH KEYED BOTH SIDES.
No1 DRIP EDGE ON THE EXTERIOR FACE.

SAA SILVER ANODISED ALUMINIUM DOUBLE RAMPED THRESHOLD.

STRAP FIXED DIRECTLY BACK TO THE STRUCTURALLY SOUND WALLS WITH STANDARD FRAME FIXINGS.

PERIMETER SEAL;
BLACK SILICONE & PE BACKER ROD AS REQUIRED

FOR APPROVAL

REVISION	DATE	DESCRIPTION
C	07.08.20	TRANSOM & PANELS ADDED
B	16.07.20	section sizes increased on frames A, B, & D
A	10.07.20	frames A & B added transoms and wall fixings

UNIT 21, WOODMAN WORKS,
SOUTH LANE, ELLAND
WEST YORKSHIRE, HX5 0PA
TEL: 01422 318869 FAX:01422 318991
E-MAIL-GREG@M3EGLAZING.CO.UK.

CLIENT: Stone House Projects Ltd
CONTRACT: Ducie House Manchester
DRAWING TITLE: Rear Curtain Wall Double glazed screens
DRAWING No.: 45323-22
SCALE: 1:5 1:20 @A1
DATE: 17/07/2020
DRAWN BY: GL