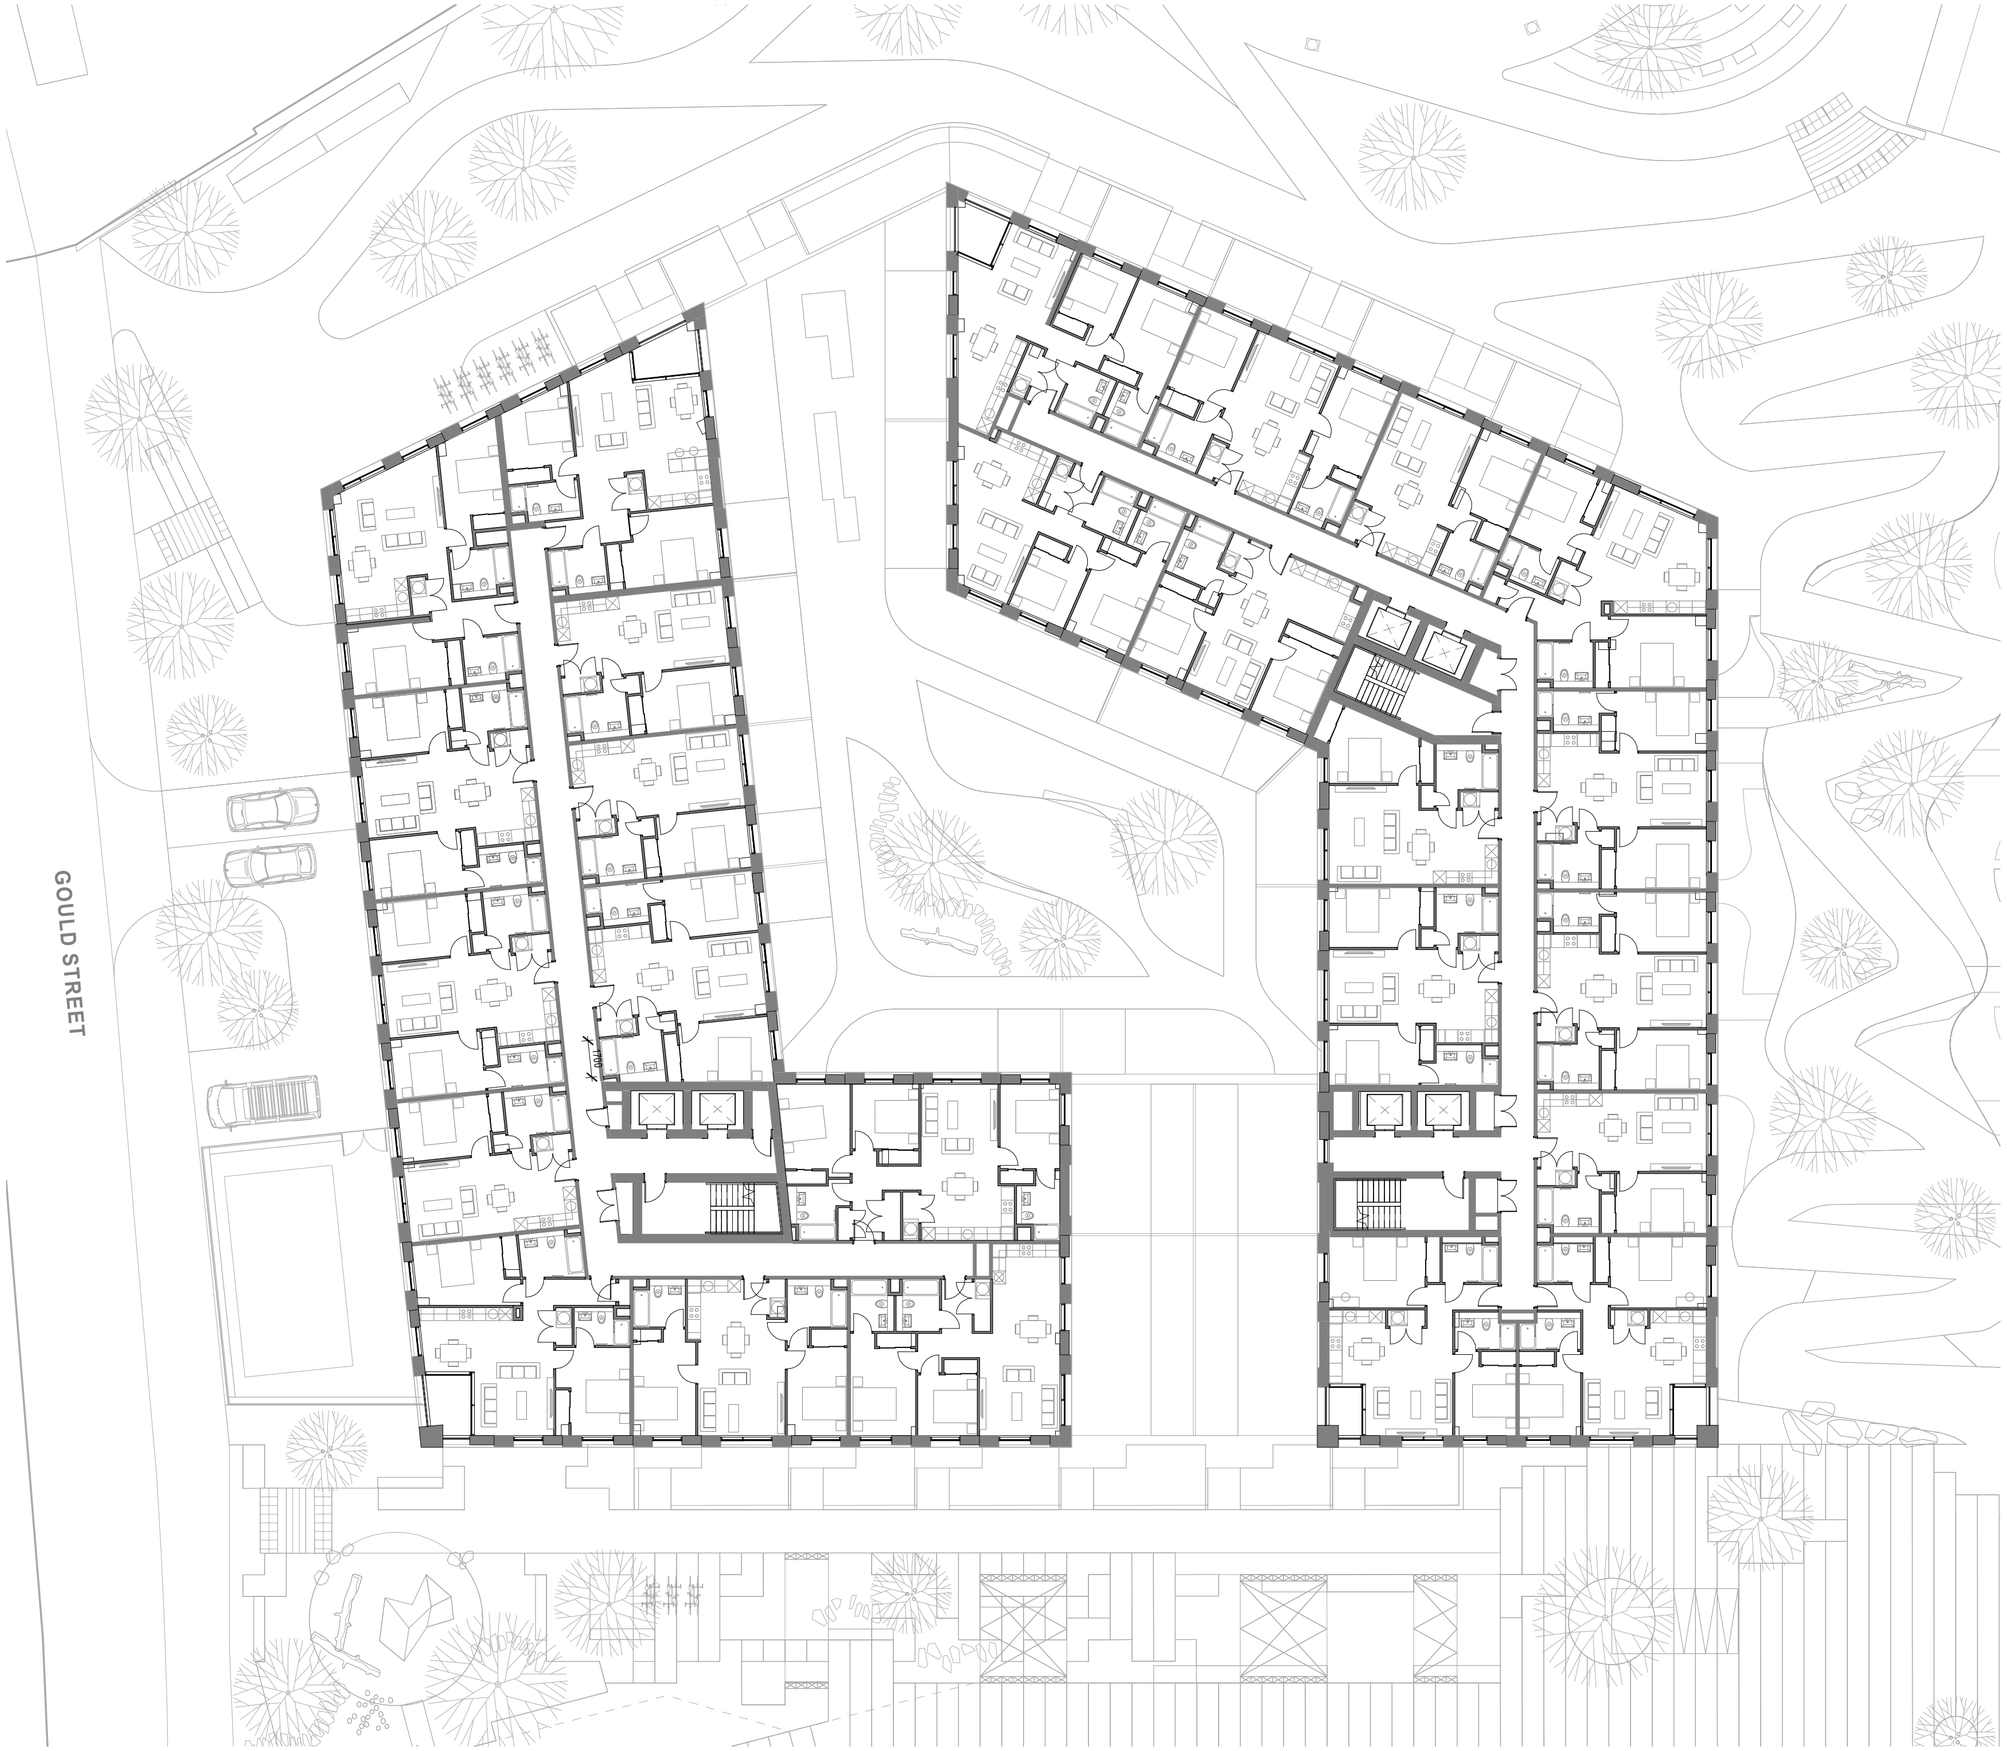


2	Planning GA Plans	29.08.20	AW	DB
1	Pre-Planning Review	07.08.20	AW	DB
Rev	Description	Date	Dr by	App by

original by	date created	approved by
AW	06/19/20	DB

AHR Architects Ltd
5th Floor
55 Princess Street
Manchester
M2 4EW
United Kingdom

T +44(0)161 8287900
E manchester@ahr.co.uk
www.ahr.co.uk

client name
Southvalley Estates Ltd

project
The Gasworks New Town - Phase 3

drawing
Level 2 to 7 - Planning GA

computer file	plot date
C:\Revit Projects\GS-AHR-P2-XX-M3-A-Phase-3_yculuf.shegow.rvt	

project number	scale
2015.00541.000	1 : 200 @A2

drawing number	rev	issue stat
GDS-AHR-P3-ZZ-DR-A-PL-005	2	S2

This drawing is to be read in conjunction with all related drawings. All dimensions must be checked and verified on site before commencing any work or producing shop drawings.The originator should be notified immediately of any discrepancy. This drawing is copyright and remains the property of AHR.