

Manchester - Planning

36 Cross Street

Manchester

M2 7AP

ISSUE 01 - 04-11-20



DESIGN



CORPORATE
SIGNAGE



DIGITAL
SIGNAGE




AFTERSALES
CARE

Individual Internally Illuminated letters - Scale 1:20


Individual internally illuminated letters
"YORKSHIRE BUILDING SOCIETY" Text to be 15mm clear acrylic
with polished and bevelled edges bonded to
3mm Dark green perspex 692 as face to builtup stainless steel letter.
Complete with 175mm squircles as face to builtup stainless steel letter

Letter fixing areas to be finished brown to match building render.

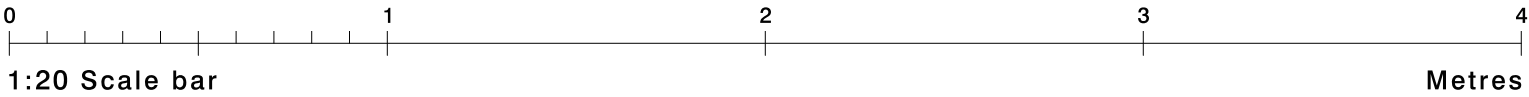

Sign 1

Front View

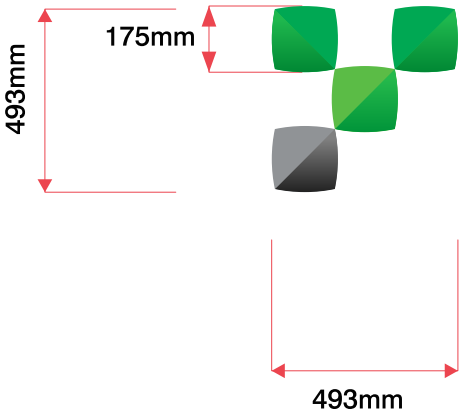

Sign 2




Face applied grey vinyl

Manchester Branch - ybs.co.uk

Sign 3

Corner View

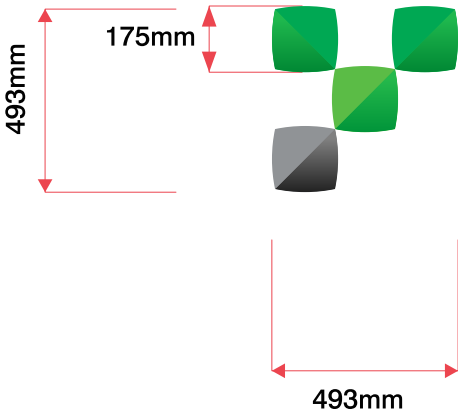


Sign 4



Manchester Branch - ybs.co.uk

Section Thru
Scale NTS

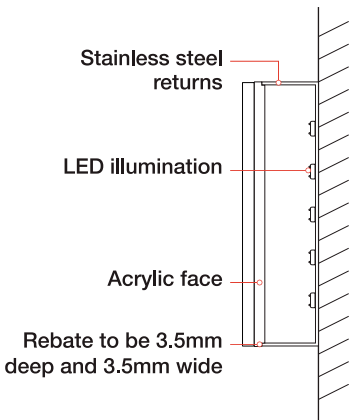

Site
Yorkshire Building Society,
Manchester

Job Number
104931A Page 2

Drawing Location
U:\2020\2020 Drawings\YBS\

Scale
as shown @ A3

Issue / Rev
1

Drawn By
LH


Checked By
PM

Sales Rep
JG


Date
04/11/2020




BUTTERFIELD SIGNS LTD
174 Sunbridge Rd
Bradford
West Yorkshire
BD1 2RZ
Tel: 01274 722244
Fax: 01274 848996
Web: www.butterfieldsigns.co.uk

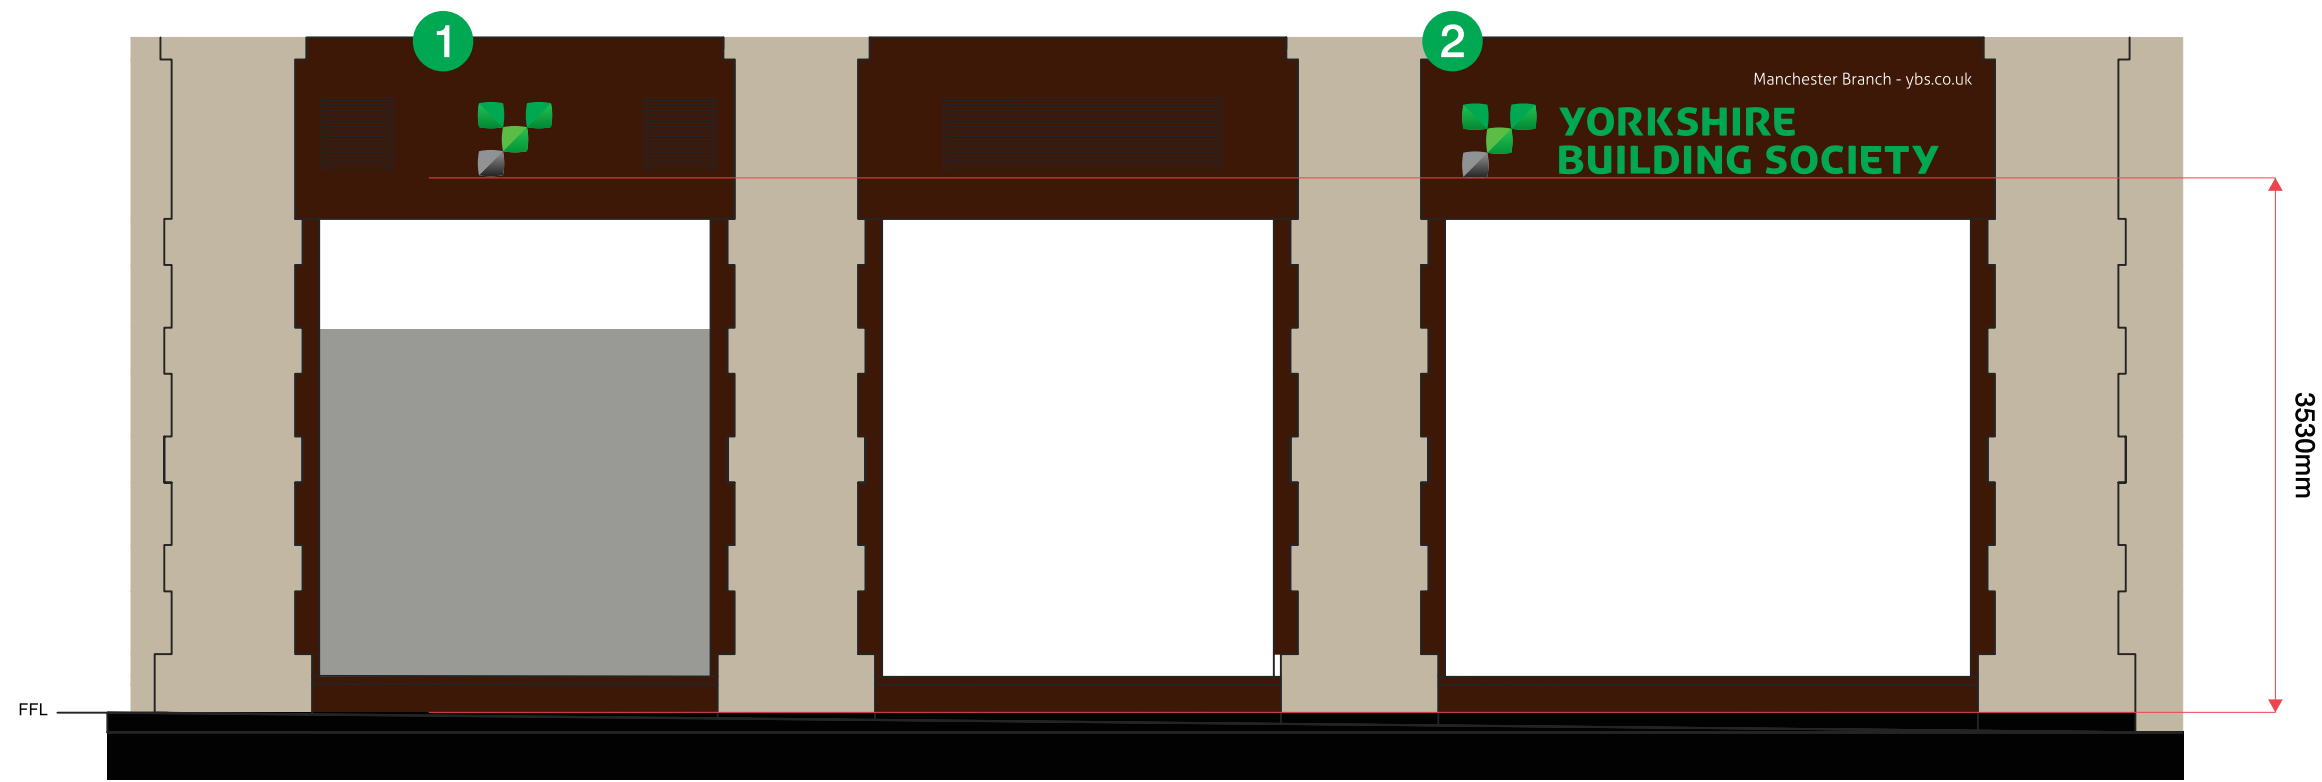

1 ELEVATION A
1:50@A3

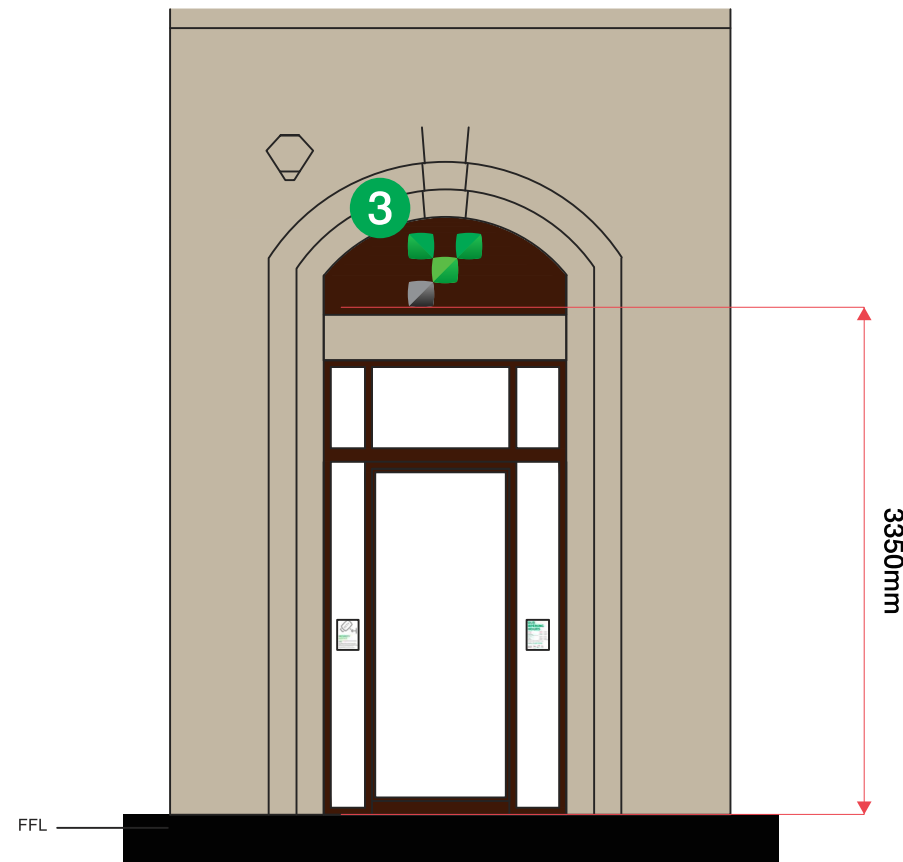

2 ELEVATION B
1:50@A3

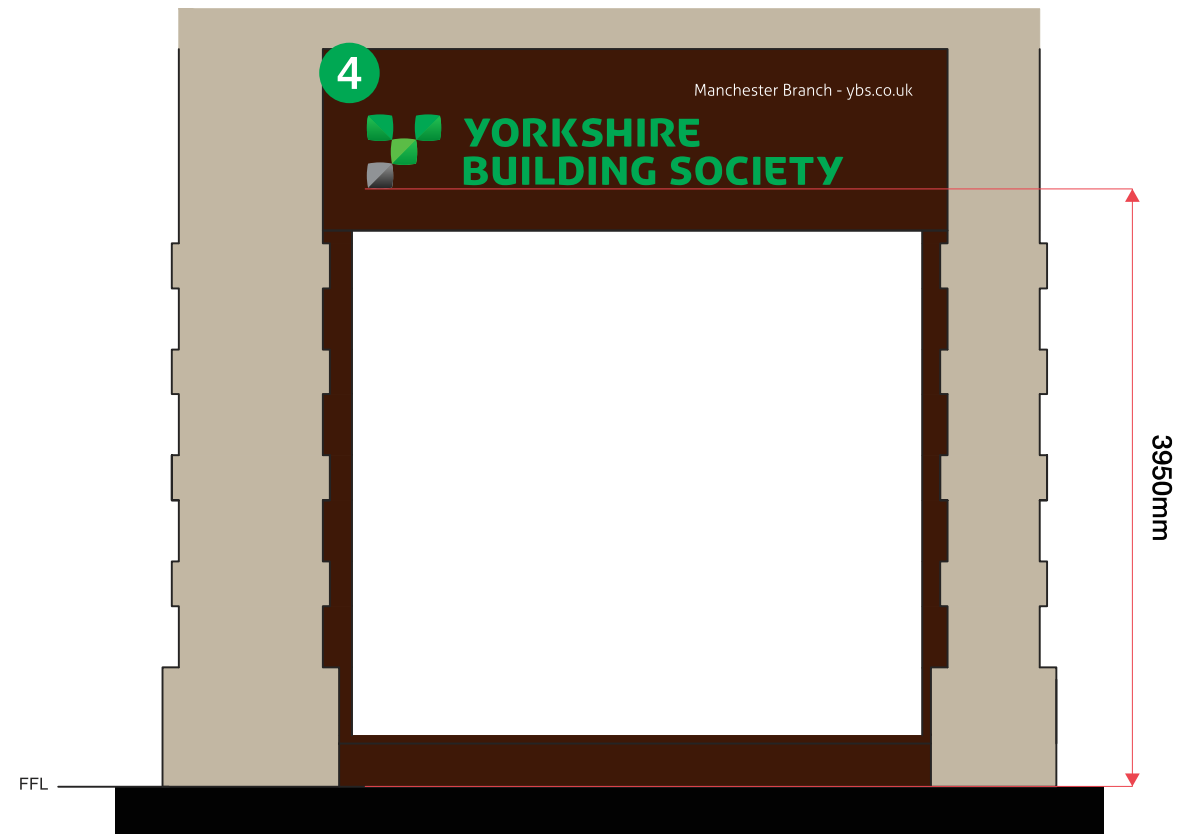

3 ELEVATION C
1:50@A3



Site
Yorkshire Building Society,
Manchester

Job Number
104931A **Page 3**

Drawing Location
U:\2020\2020 Drawings\YBS\

Scale
as shown @ A3

Issue / Rev
1

Drawn By
LH

Checked By
PM

Sales Rep
JG

Date
04/11/2020



BUTTERFIELD SIGNS LTD
174 Sunbridge Rd
Bradford
West Yorkshire
BD1 2RZ
Tel: 01274 722244
Fax: 01274 848996
Web: www.butterfieldsigns.co.uk