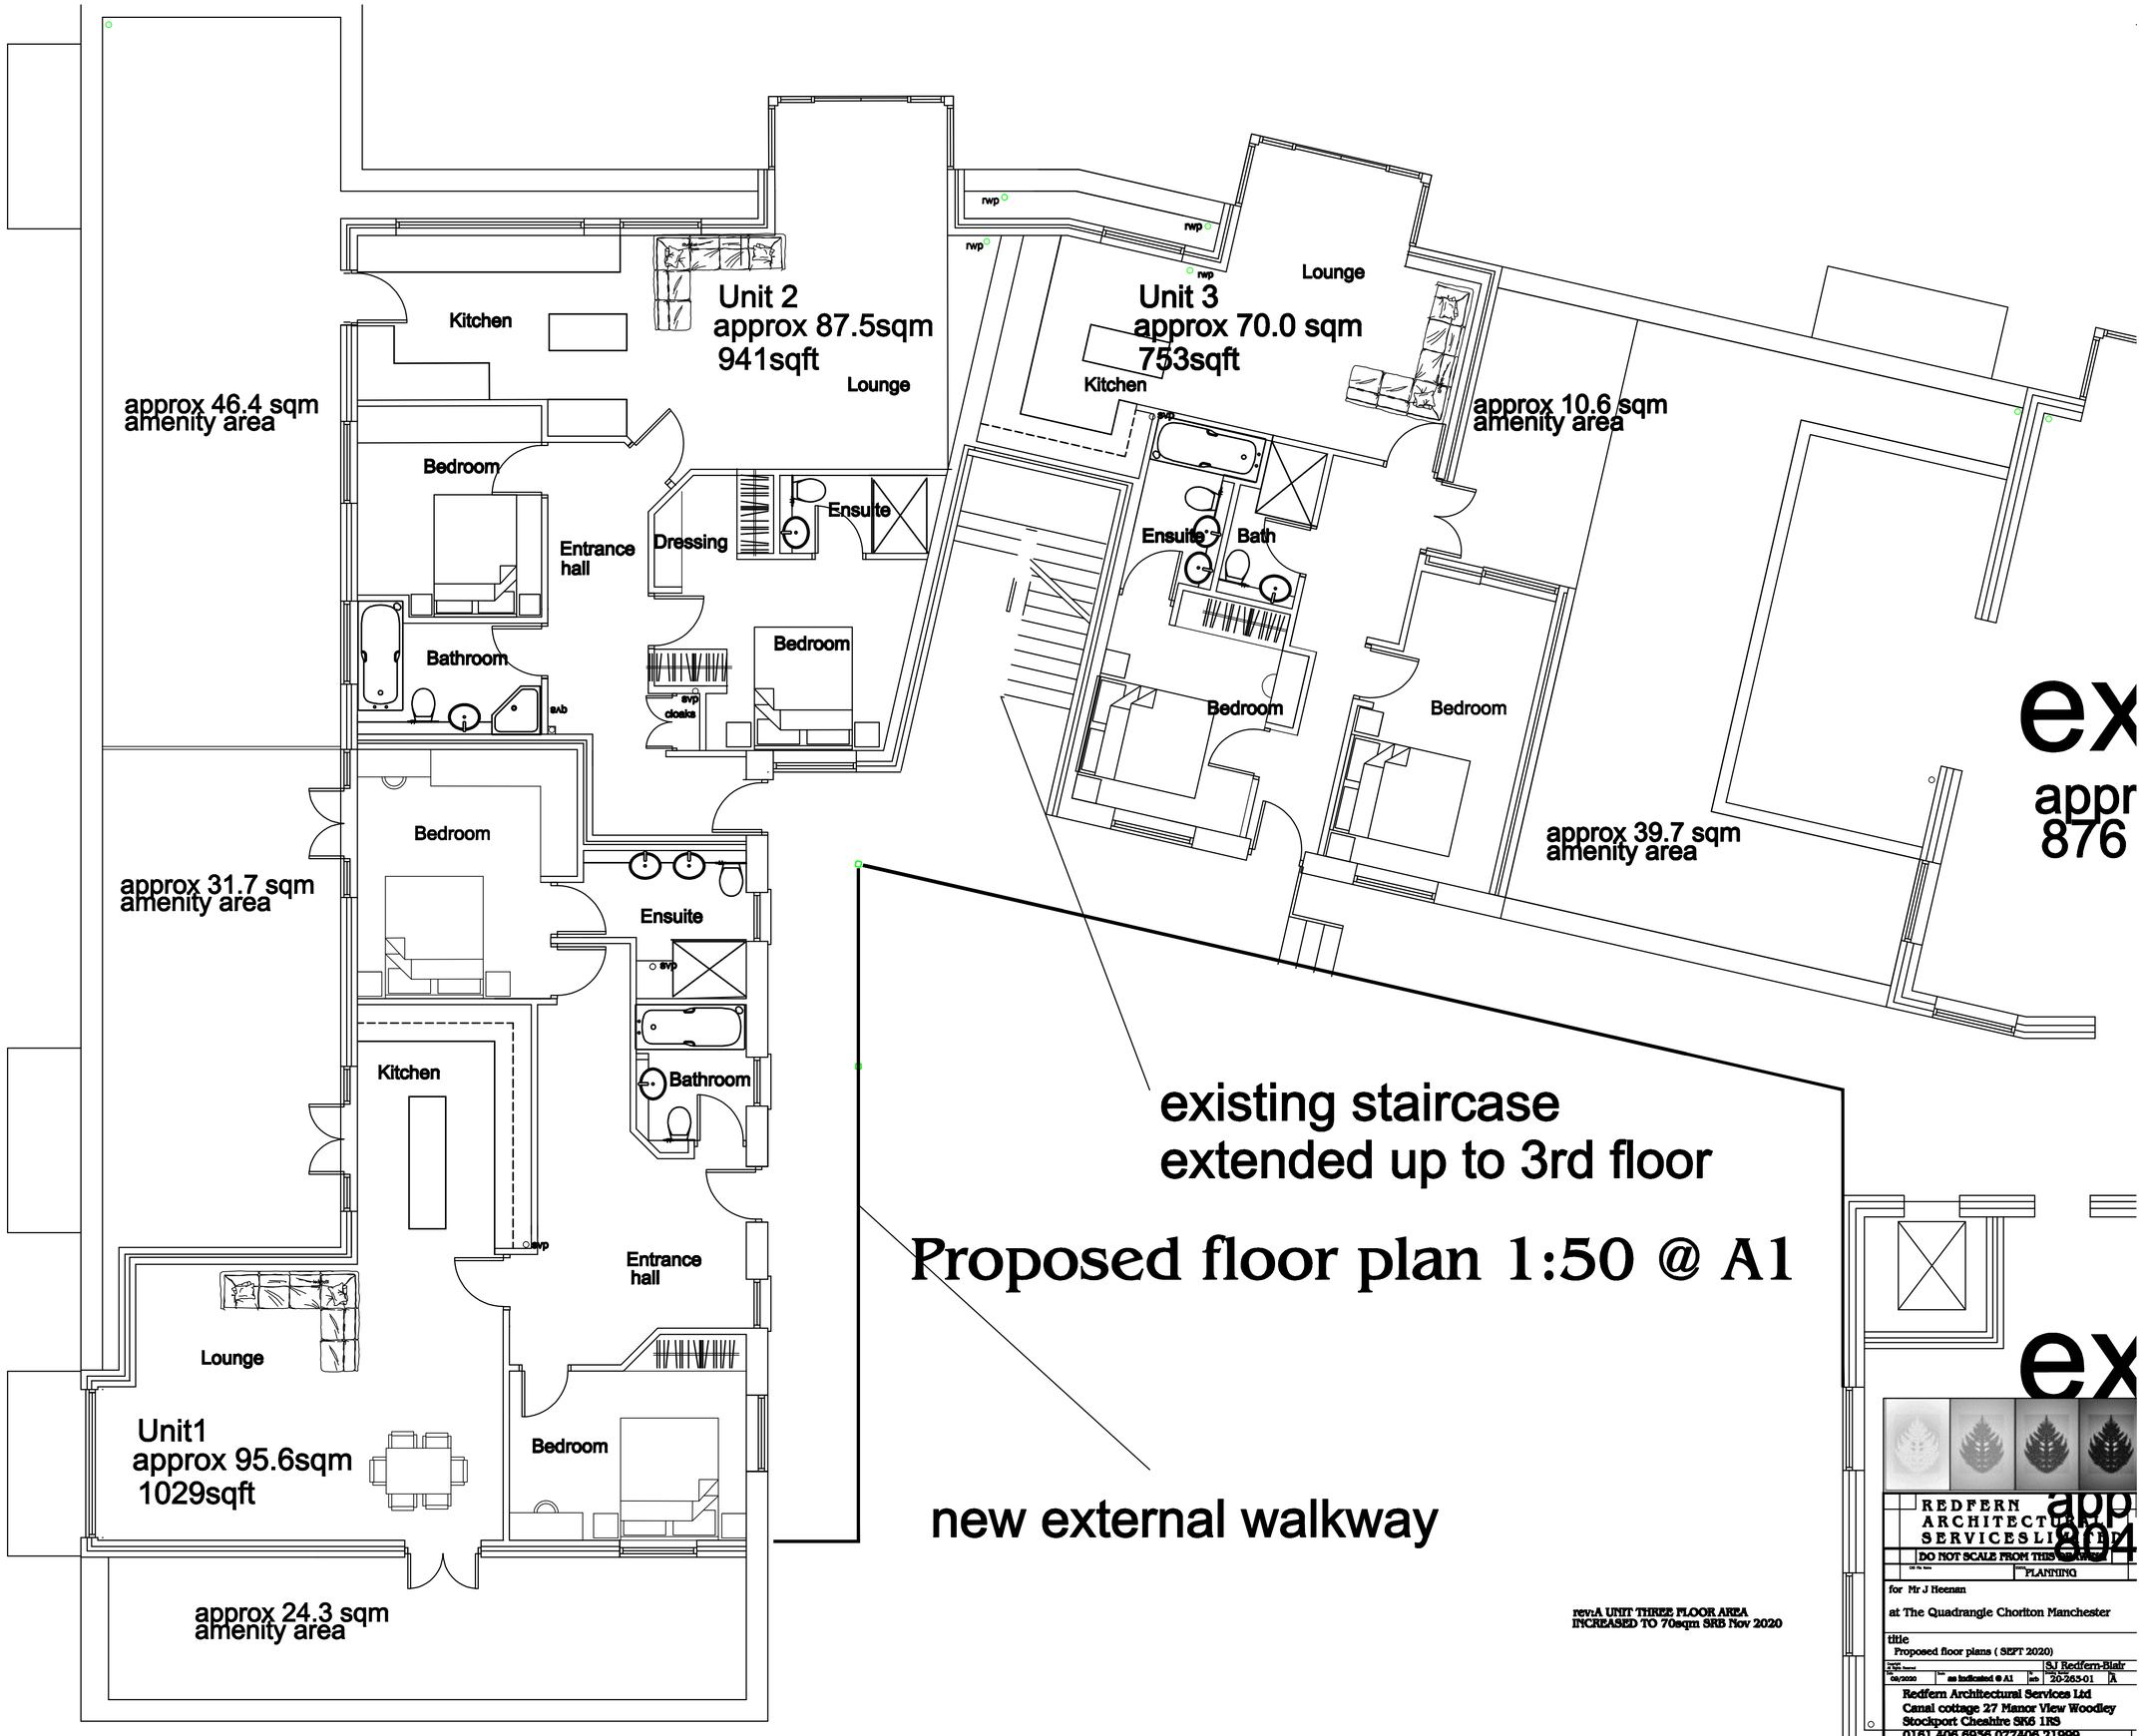


Proposed floor plan 1:50 @ A1

rev:A UNIT THREE FLOOR AREA INCREASED TO 70sqm SRB Nov 2020

REDFERN ARCHITECTURAL SERVICES LTD

DO NOT SCALE FROM THIS DRAWING

PLANNING

for Mr J Heenan

at The Quadrangle Chorlton Manchester

title
Proposed floor plans (SEPT 2020)

Drawn SJ Redf. Reg'd			SJ Redfern-Blair
Date 08/2020	Scale as indicated @ A1	Job no 20-263-01	Rev A

Redfern Architectural Services Ltd
Canal cottage 27 Manor View Woodley
Stockport Cheshire SK6 1RS
0161 406 6956 07740621999