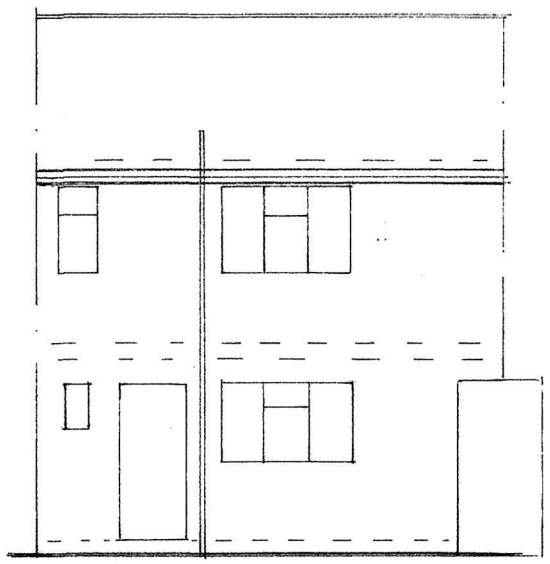

REAR ELEVATION
(EXISTING)

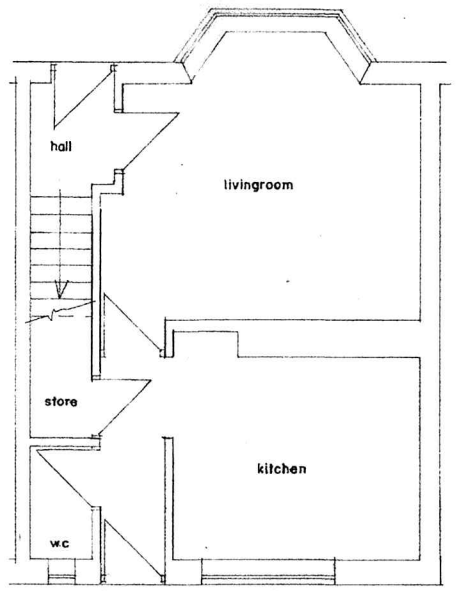

G.F PLAN
(EXISTING)

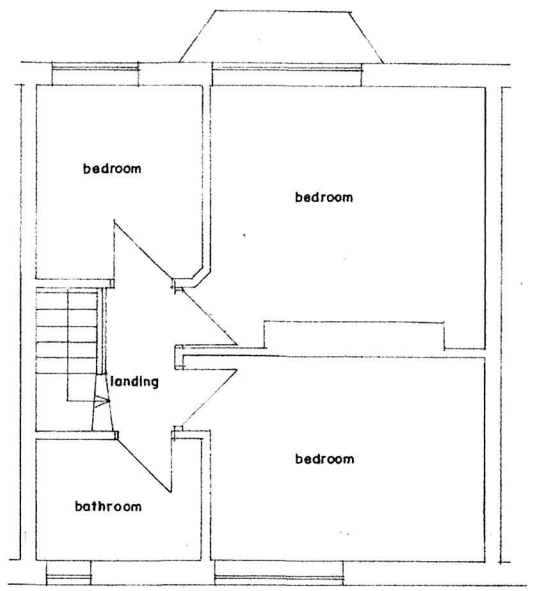

F.F PLAN
(EXISTING)

BUILDING DESIGN SERVICES
M. FAROOQ
6 Stock Close, Shawclough, Rochdale OL12 6BB
Tel: 01706 712231 Mob: 07967605763

PROPOSED SINGLE STOREY REAR EXTENSION AT 8 SUNNINGDALE AVENUE CLAYTON MANCHESTER M11 4HS

For: Mr & Mrs KIDANE GEBRETATOS

Elevation / Plan *Scale 1:100* **1575/1**

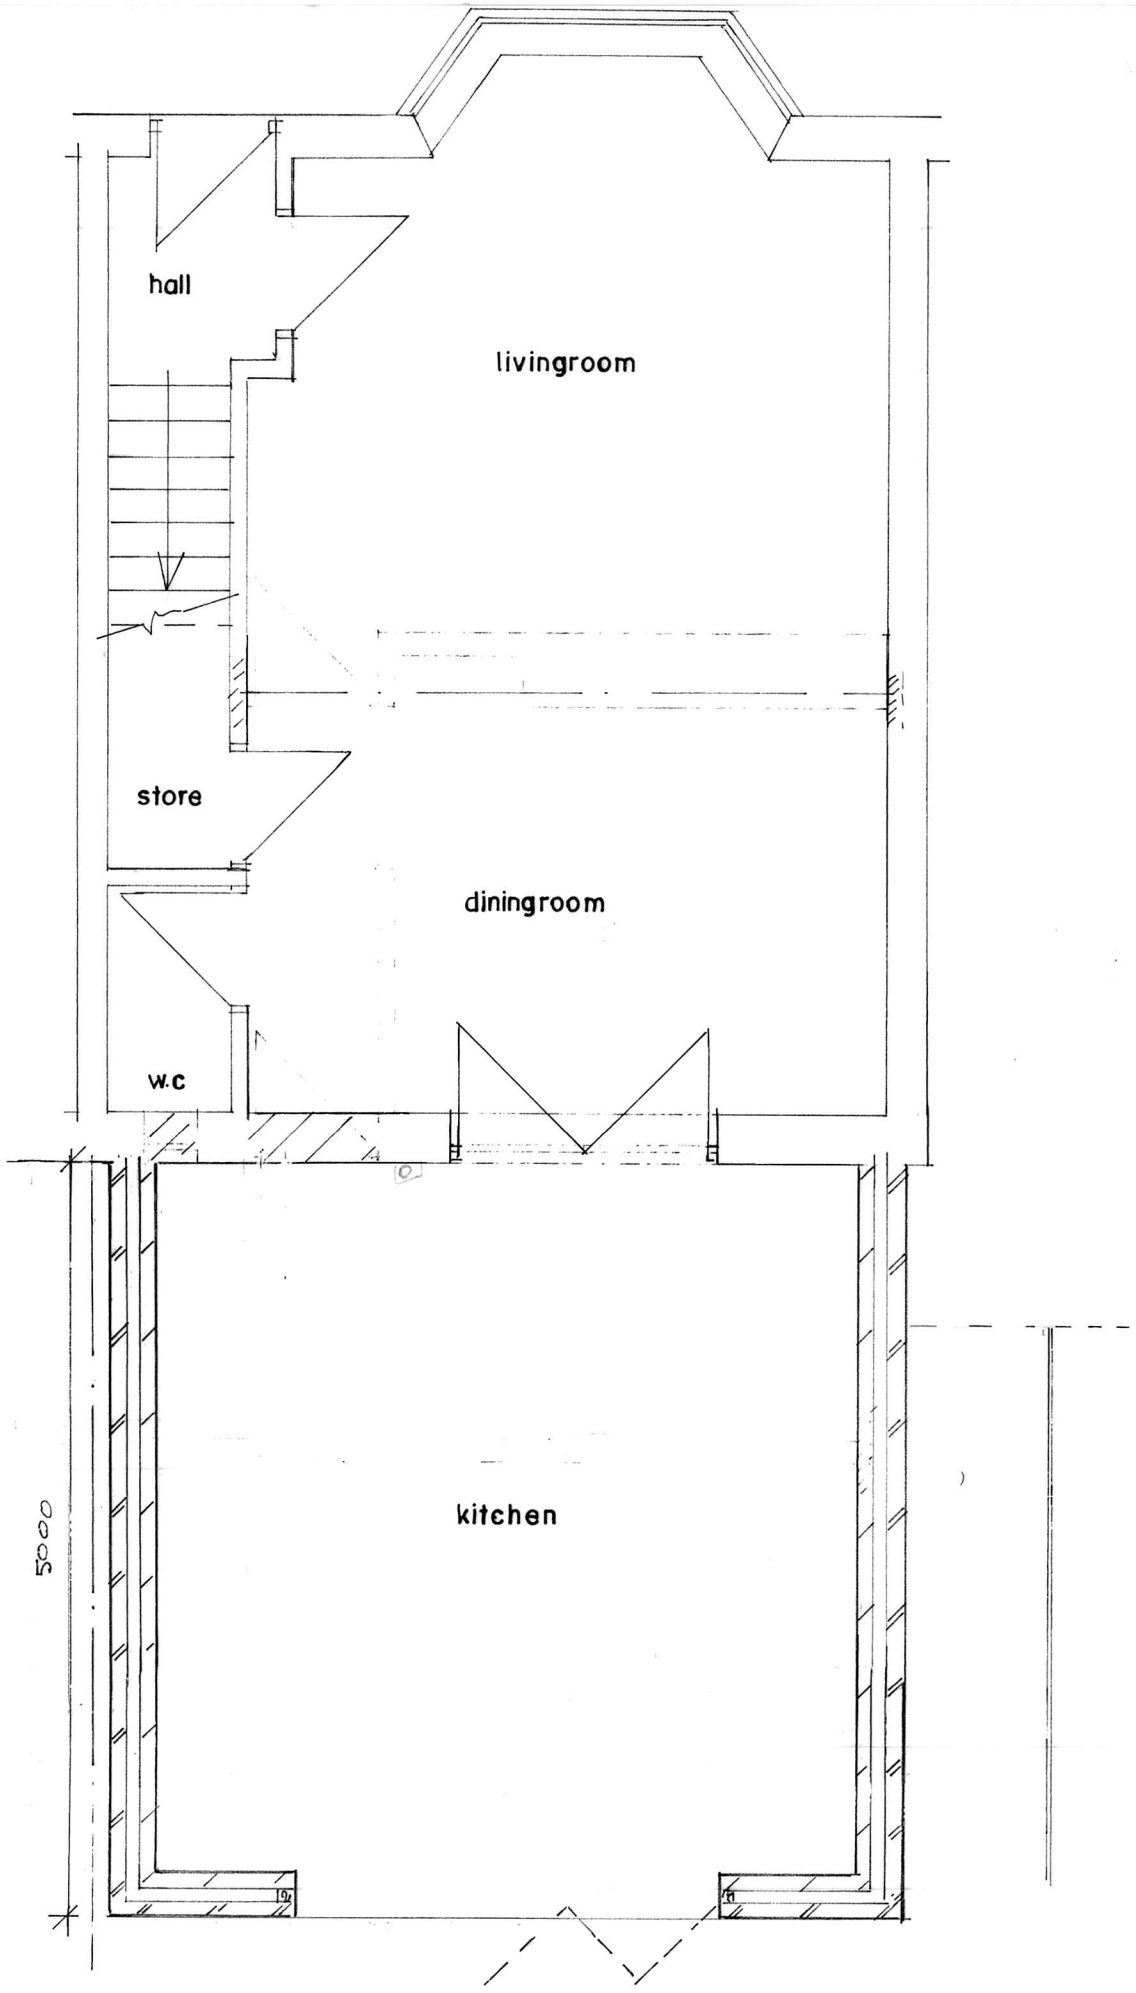

GROUND FLOOR PLAN
(PROPOSED)

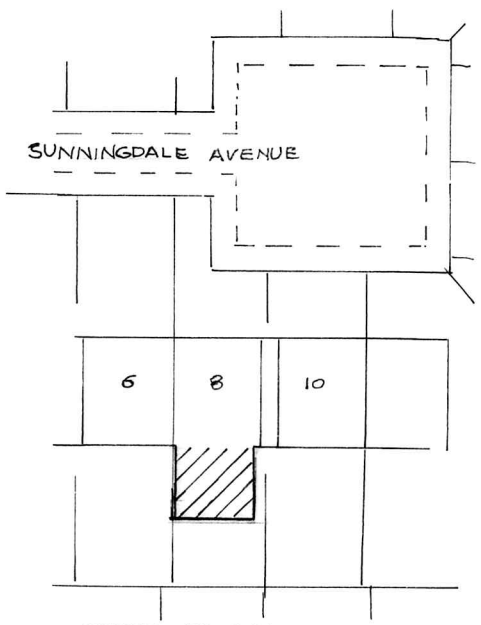

SITE PLAN
SCALE 1:500

BUILDING DESIGN SERVICES
M. FAROOQ
6 Stock Close, Shawclough, Rochdale OL12 6BB
Tel: 01706 712231 Mob: 07967605763

PROPOSED SINGLE STOREY REAR EXTENSION AT 8 SUNNINGDALE AVENUE CLAYTON MANCHESTER M11 4HS

For: Mr & Mrs KIDANE GEBRETATOS

Plan	*Scale 1:50*	**1575/2**

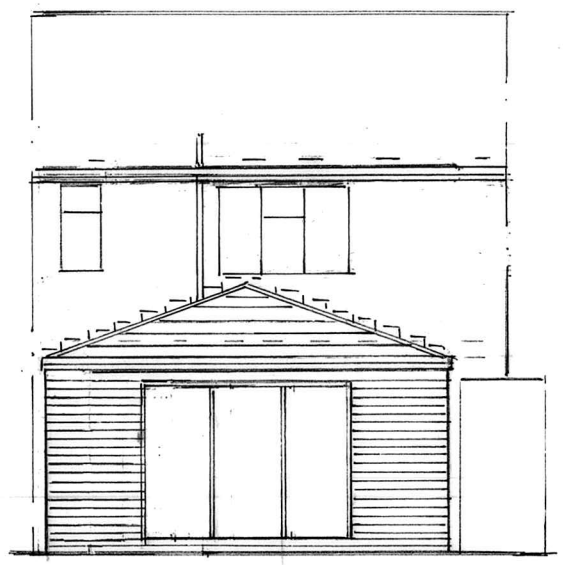

REAR ELEVATION
(PROPOSED)

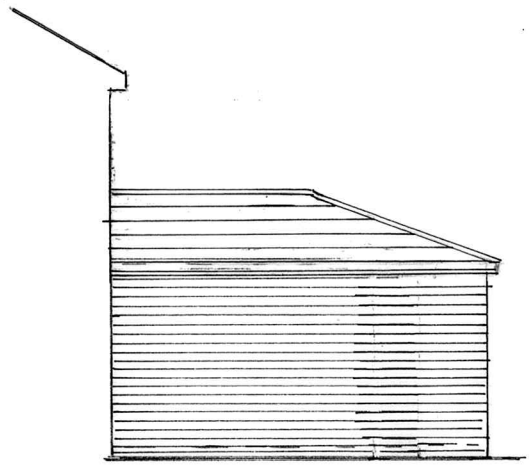

SIDE ELEVATION
(PROPOSED)

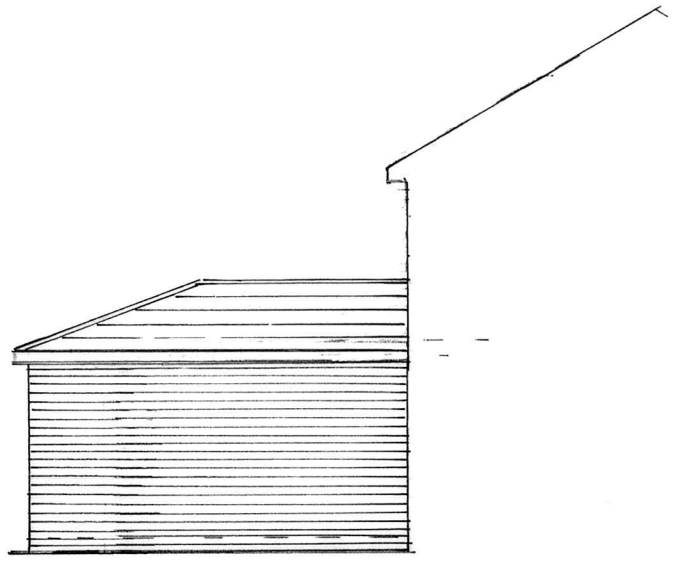

SIDE ELEVATION
(PROPOSED)

BUILDING DESIGN SERVICES
M. FAROOQ
6 Stock Close, Shawclough, Rochdale OL12 6BB
Tel: 01706 712231 Mob: 07967605763

PROPOSED DOUBLE SINGLE REAR EXTENSION
AT 8 SUNNINGDALE AVENUE CLAYTON
MANCHESTER M11 4HS

For: Mr & Mrs KIDANE GEBRETATOS

Elevation	Scale 1:100	1575/3