




South Elevation 1:100 @A1

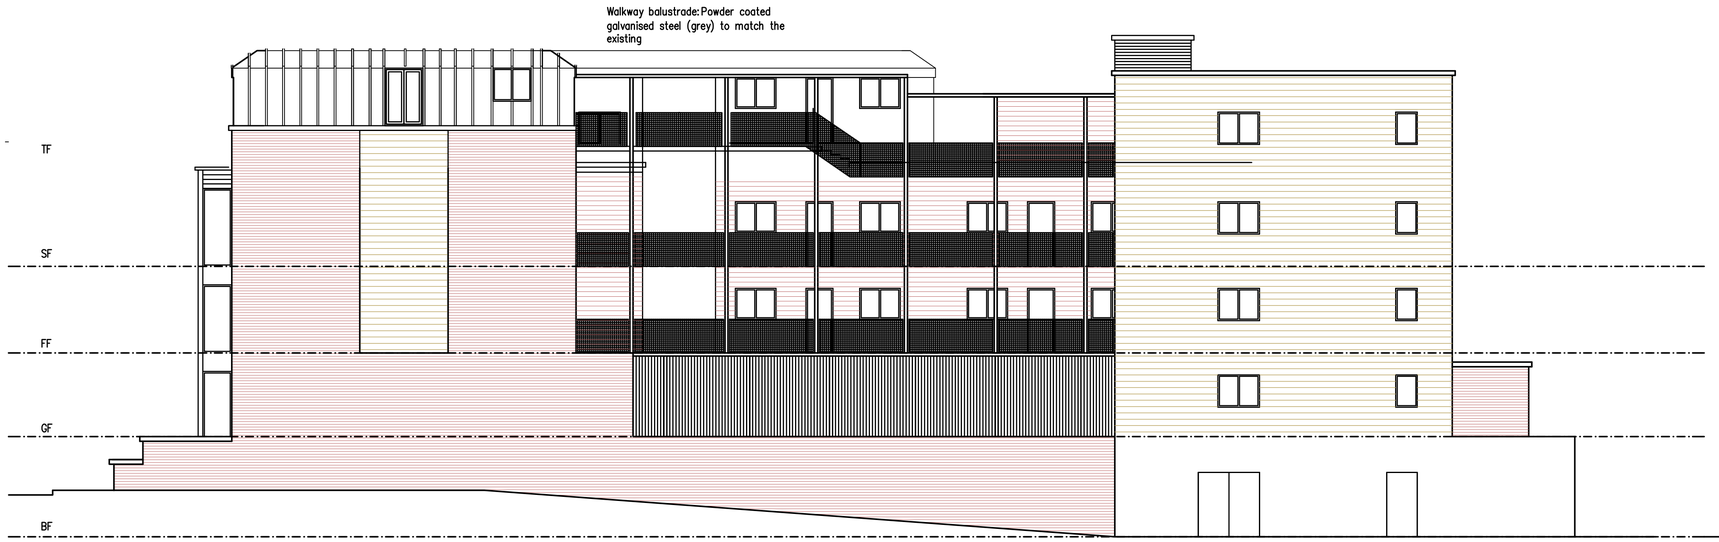

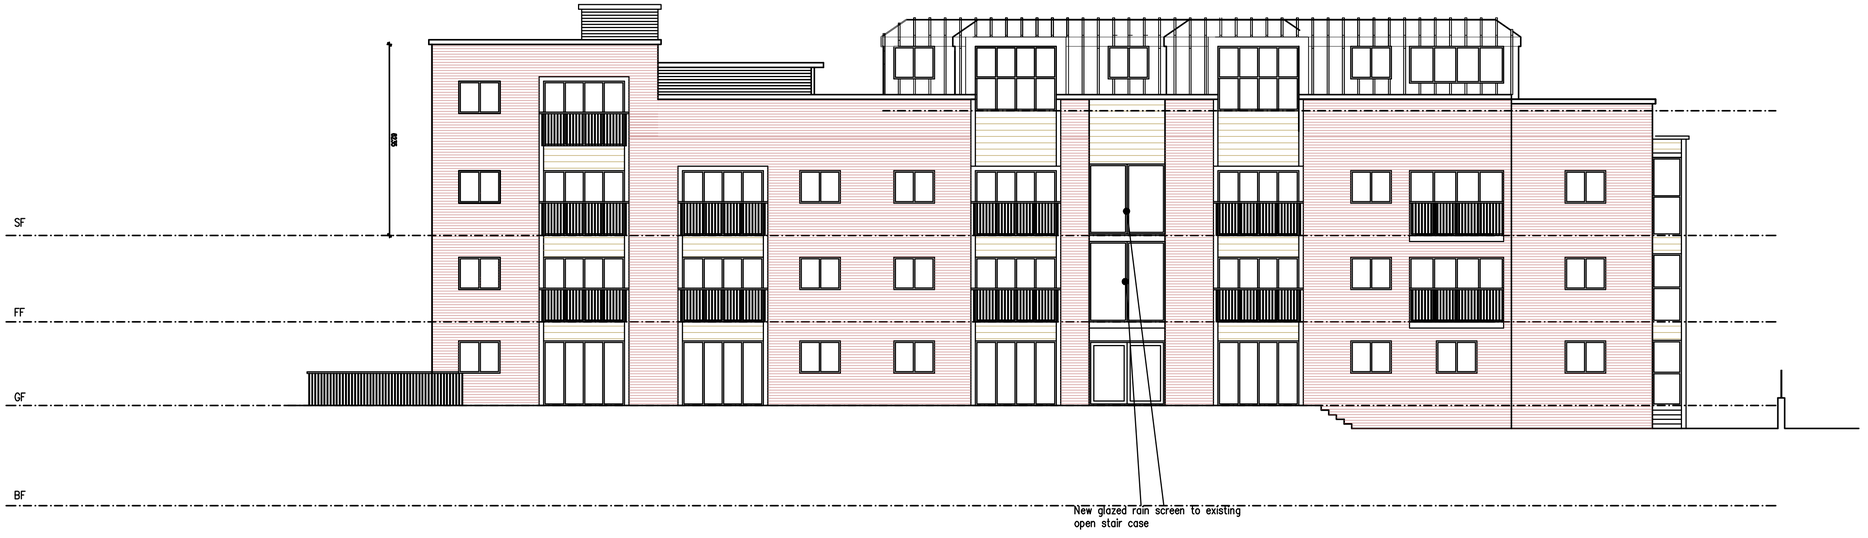

Elevation onto Brantingham Road 1:100 @A1

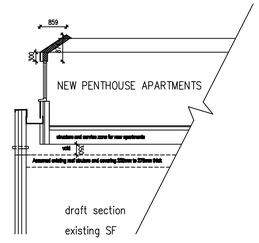

Rev:AUnit three revised to suite increased floor area srb 05/11/2020

REDFERN ARCHITECTURAL SERVICES LIMITED

PLANNING

for Mr J Heenan

at The Quadrangle Chorlton Manchester

title Sept 2020 scheme
Proposed elevations 1 of 2

S.J Redfern-Blair

09/2020 | as indicated @ A1 | srb | 20-265-02 | A

Redfern Architectural Services Ltd
Canal cottage 27 Manor View Woodley
Stockport Cheshire SK6 1RS
0161 406 6936 077406 21999
steve@redfernAS.co.uk