



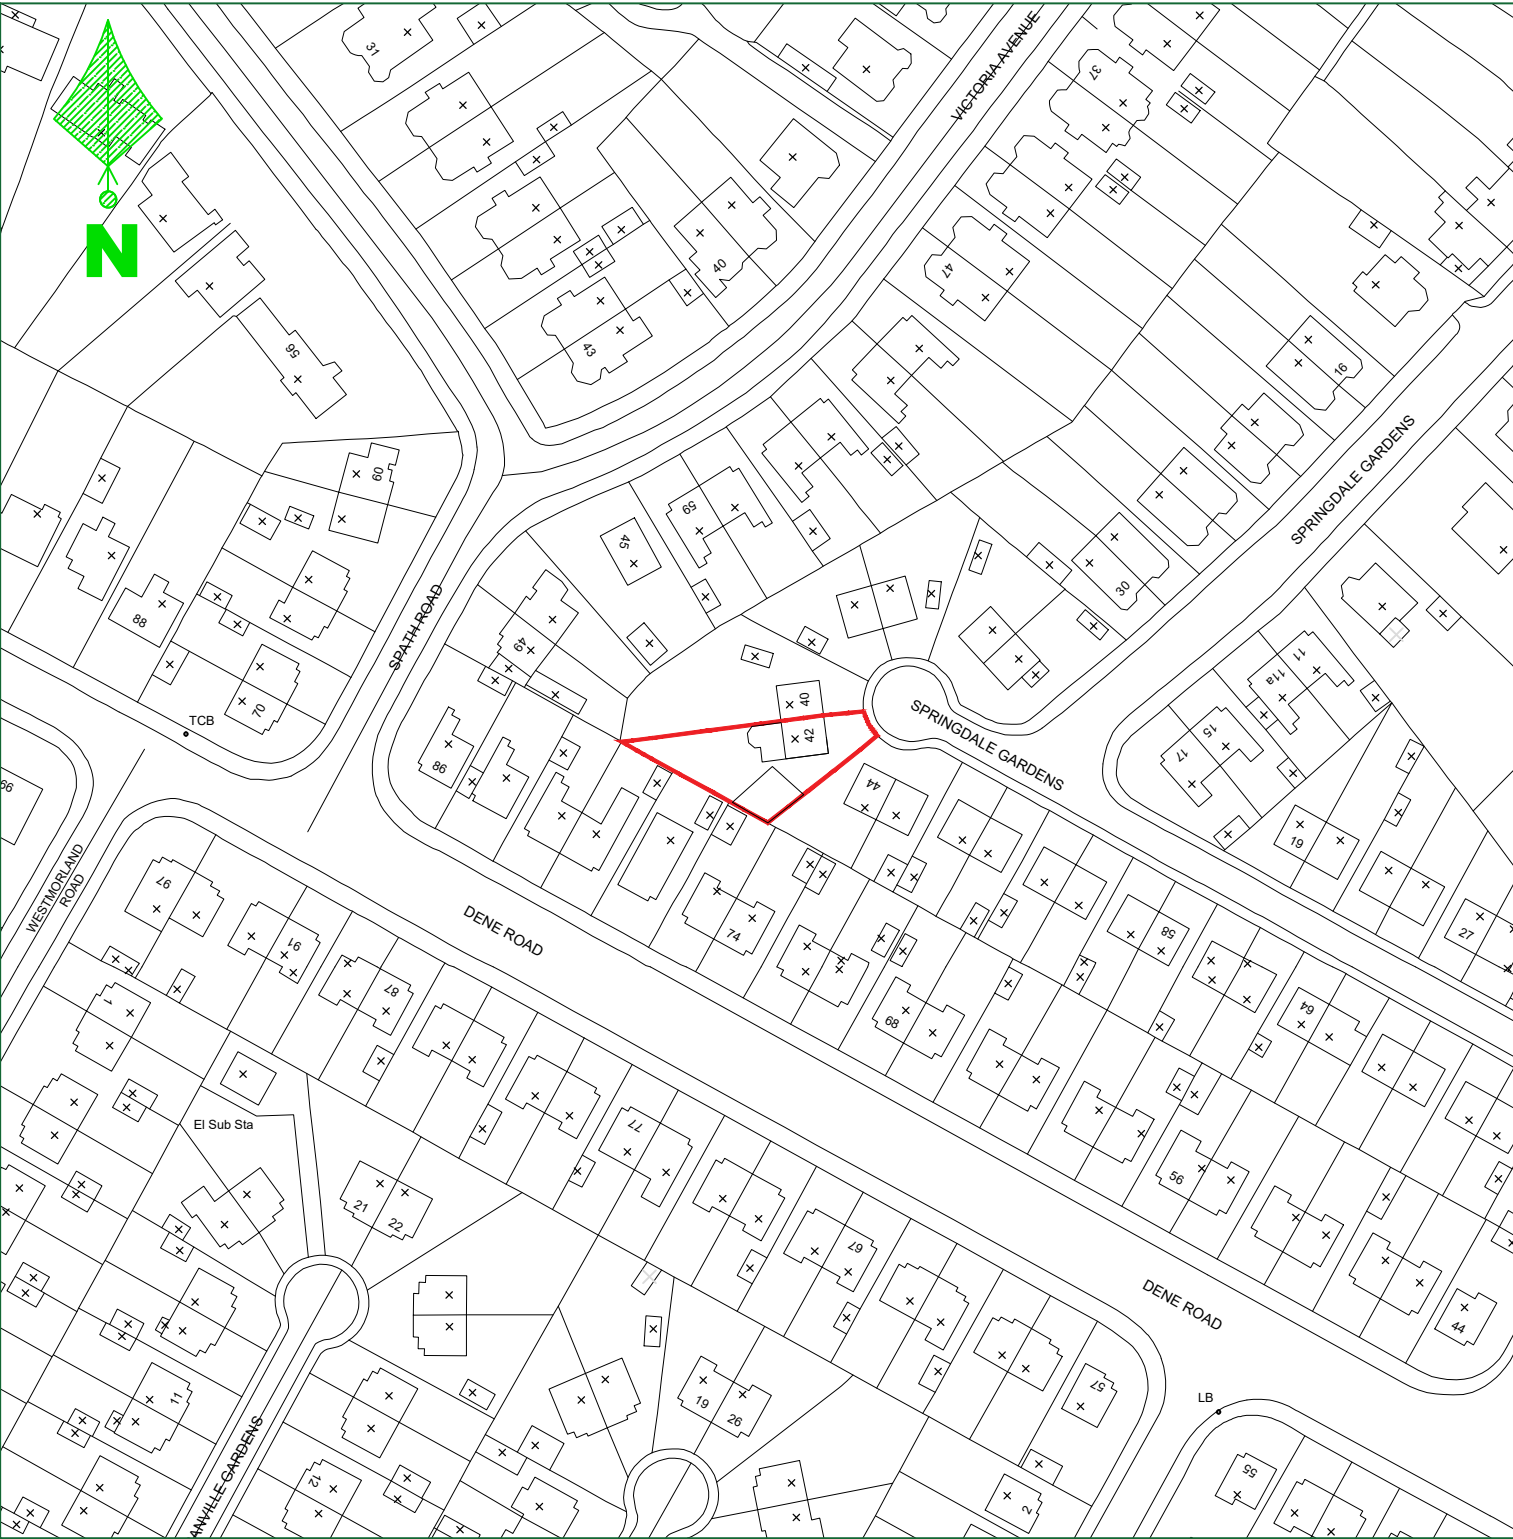

EXISTING SITE LOCATION PLAN (1:1250)

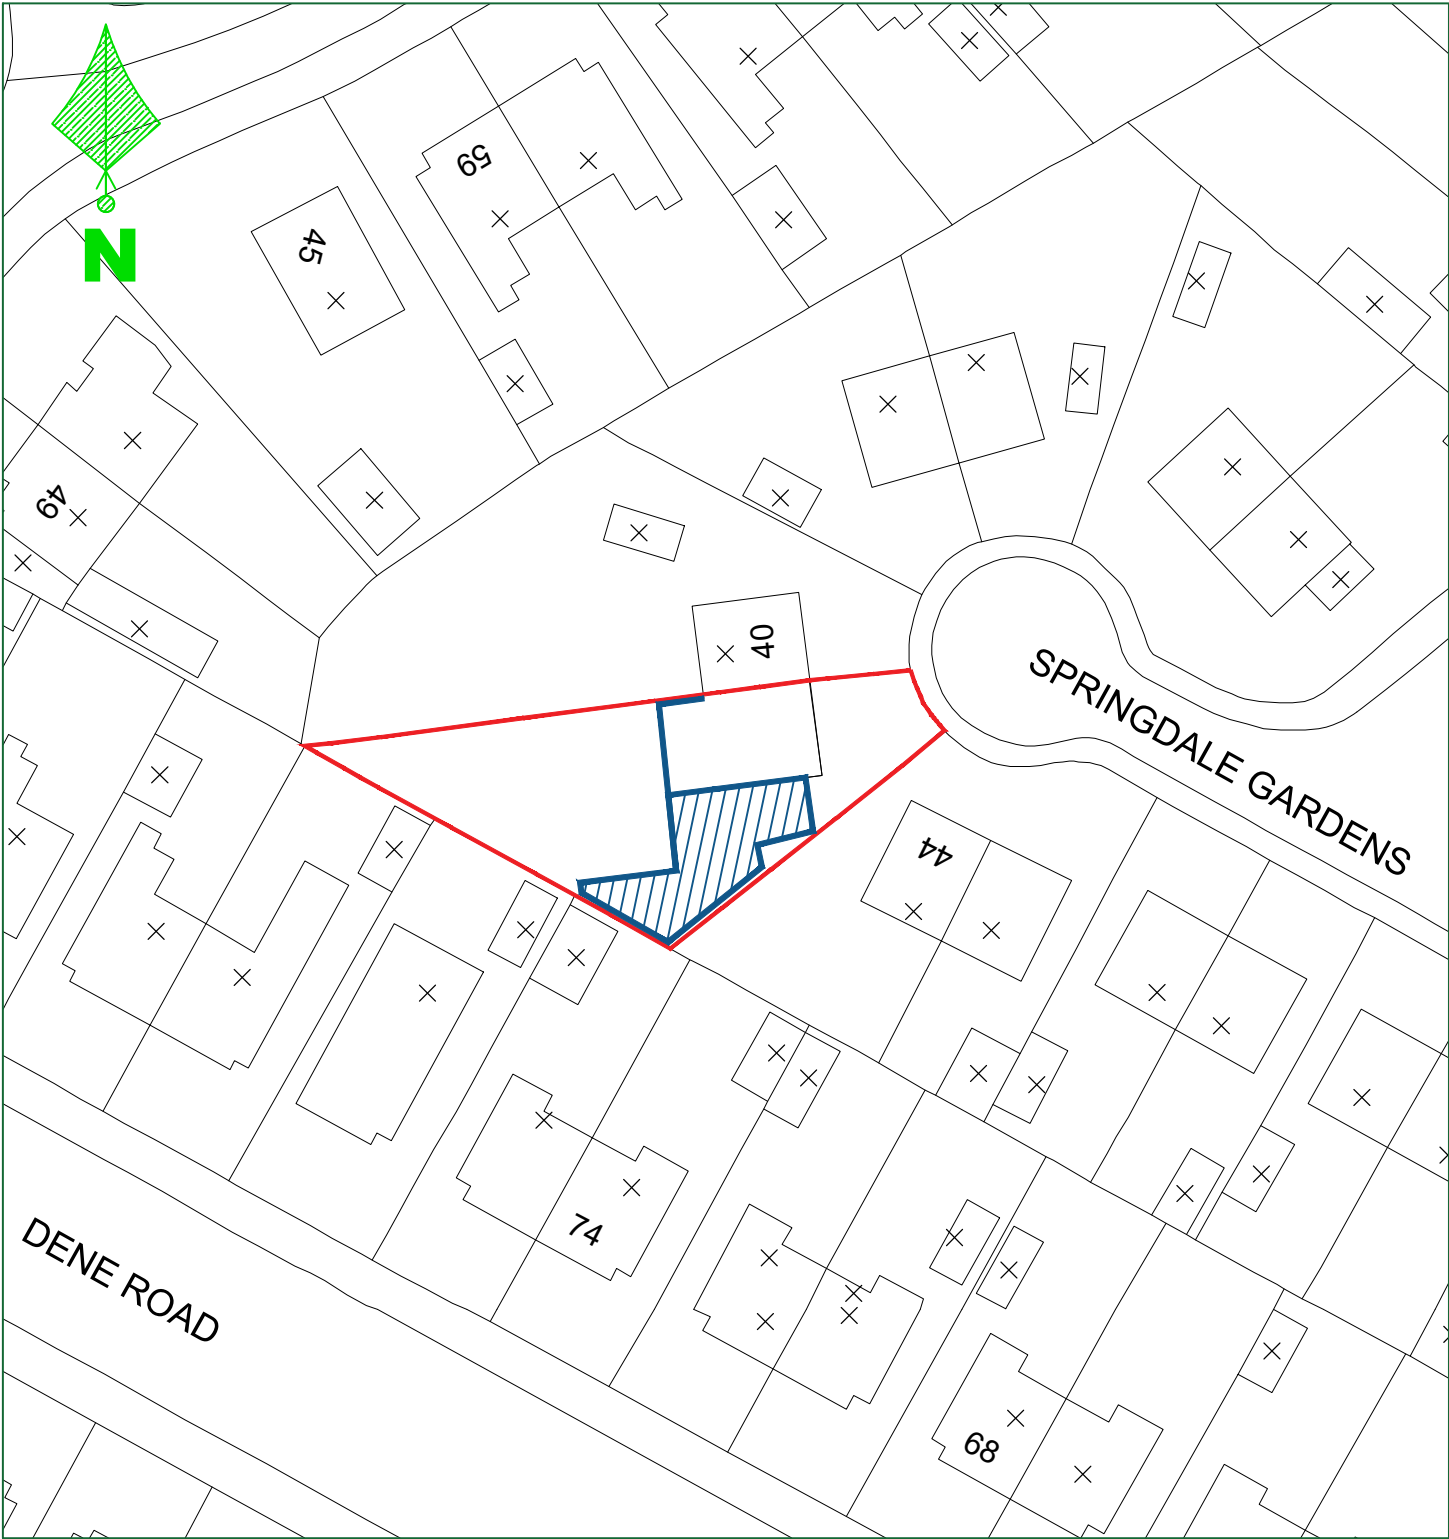

EXISTING SITE LOCATION PLAN (1:500)
(BLUE AREA SHOWS THE FOOTPRINT OF THE PROPOSED DEVELOPMENT)

REVISED DRAWINGS
FOR LA APPROVAL

LOCATION ADDRESS: 42 SPRINGDALE GARDENS, DIDSBURY M20	AMENDMENT 'B' – OCT 2020 – REAR EXTENSION REDUCED IN PROJECTION FROM 4m TO 3m PLUS SIDE WINDOWS REMOVED AT FIRST FLOOR		
	AMENDMENT 'A' – JUNE 20 – FOOTPRINT OF PROPOSED GARAGE REVISED		
	MAY 20 –DRAWINGS FOR LOCAL AUTHORITY APPROVAL TO BE PRINTED AT A3		
	DRAWING TITLE: EXISTING & PROPOSED SITE LOCATION PLANS	DATE: MAY 20	SHEET No: 01 OF 17
	PROJECT DESCRIPTION: PROPOSED 2 STOREY SIDE & PART REAR EXTENSION PLUS DEMOLITION OF GARAGE & ITS REPLACEMENT WITH A HABITABLE STRUCTURE.		DRAWING NUMBER: RT/0520/01B