
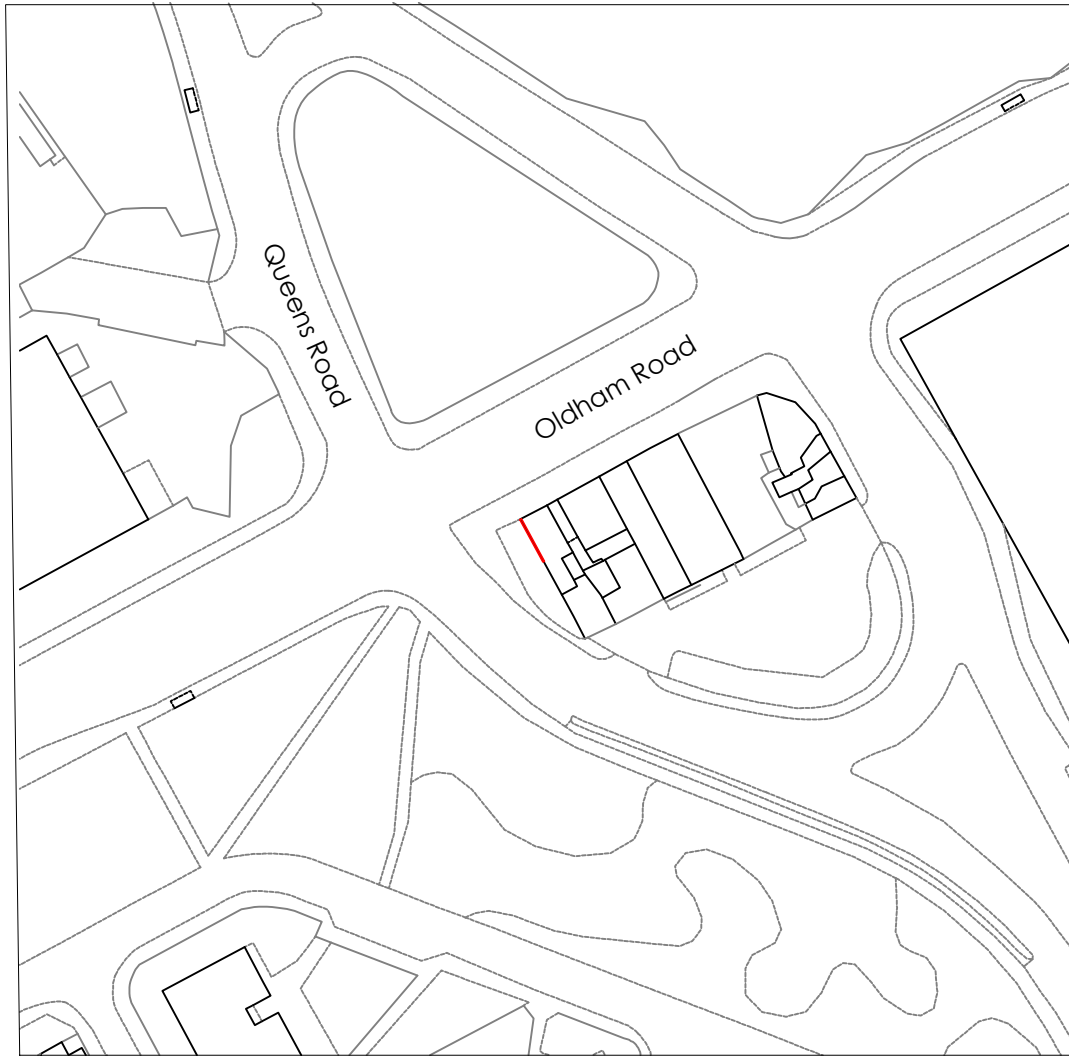


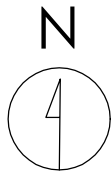

Title
Site Location Plan

Address
622 Oldham Road, Manchester,
M40 8BA

Client




Job No.	Issued
UP-ENG-0070	30/09/20

Scale
1:1250 @ A3

Key

	1. Site Boundary
--	------------------

All information is to be checked on site for accuracy and fit. Only drawings with WD status with the most recent revision are to be used for construction.

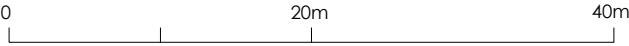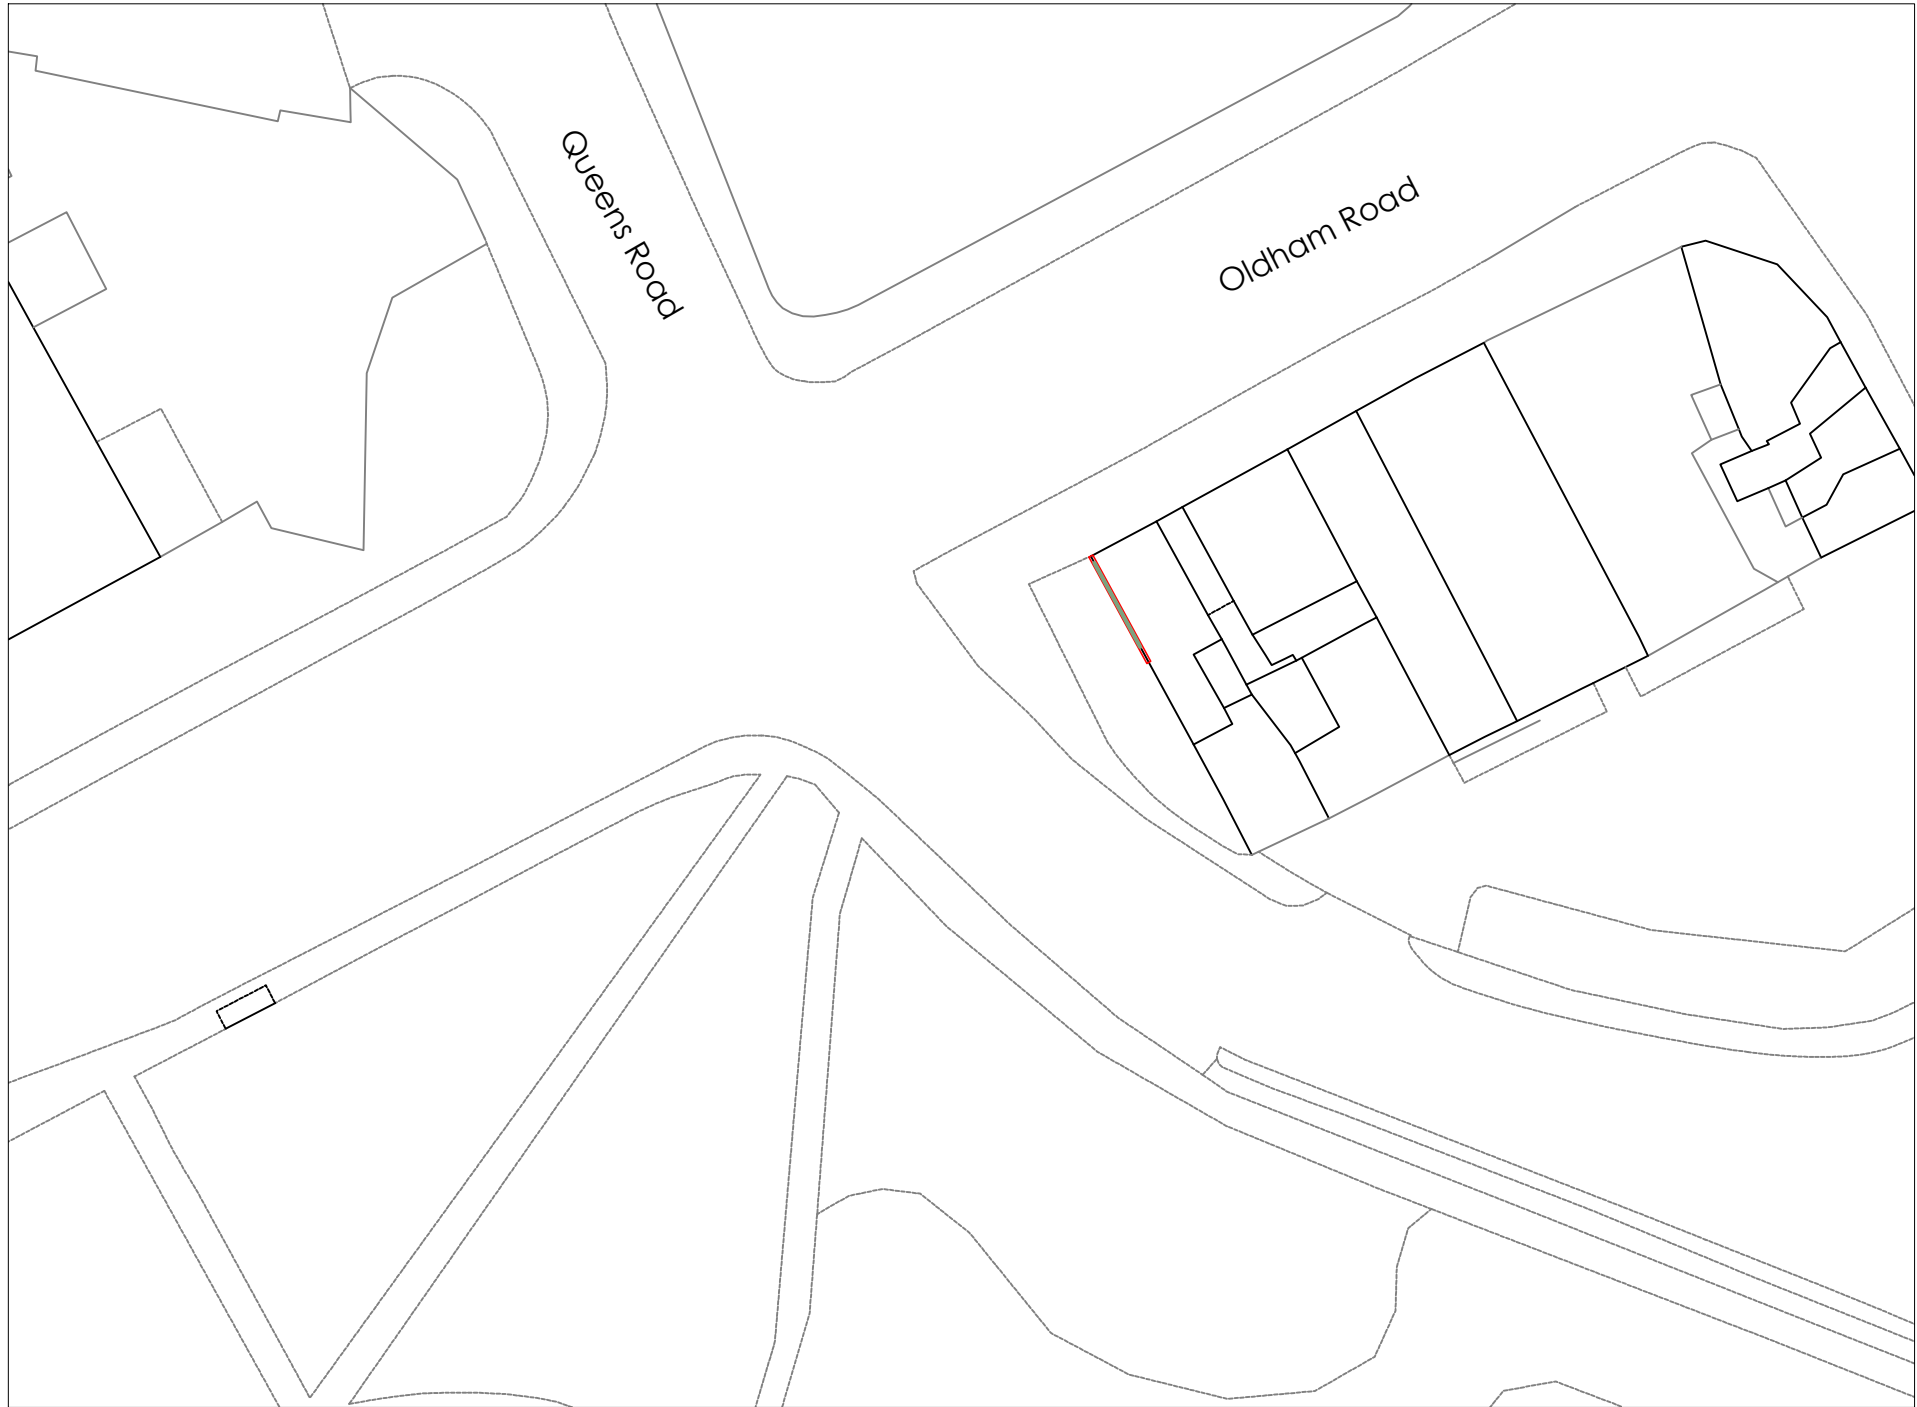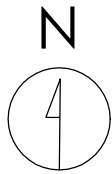

Title
Existing Site Plan

Address
622 Oldham Road, Manchester,
M40 8BA




Client

Job No. UP-ENG-0070	Issued 30/09/20
-------------------------------	---------------------------

Scale
1:500 @ A3

- Key**
- 1. Site Boundary
 - 2. Existing Advertising Board to be Removed

All information is to be checked on site for accuracy and fit. Only drawings with WD status with the most recent revision are to be used for construction.

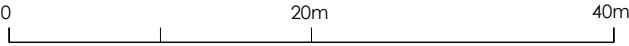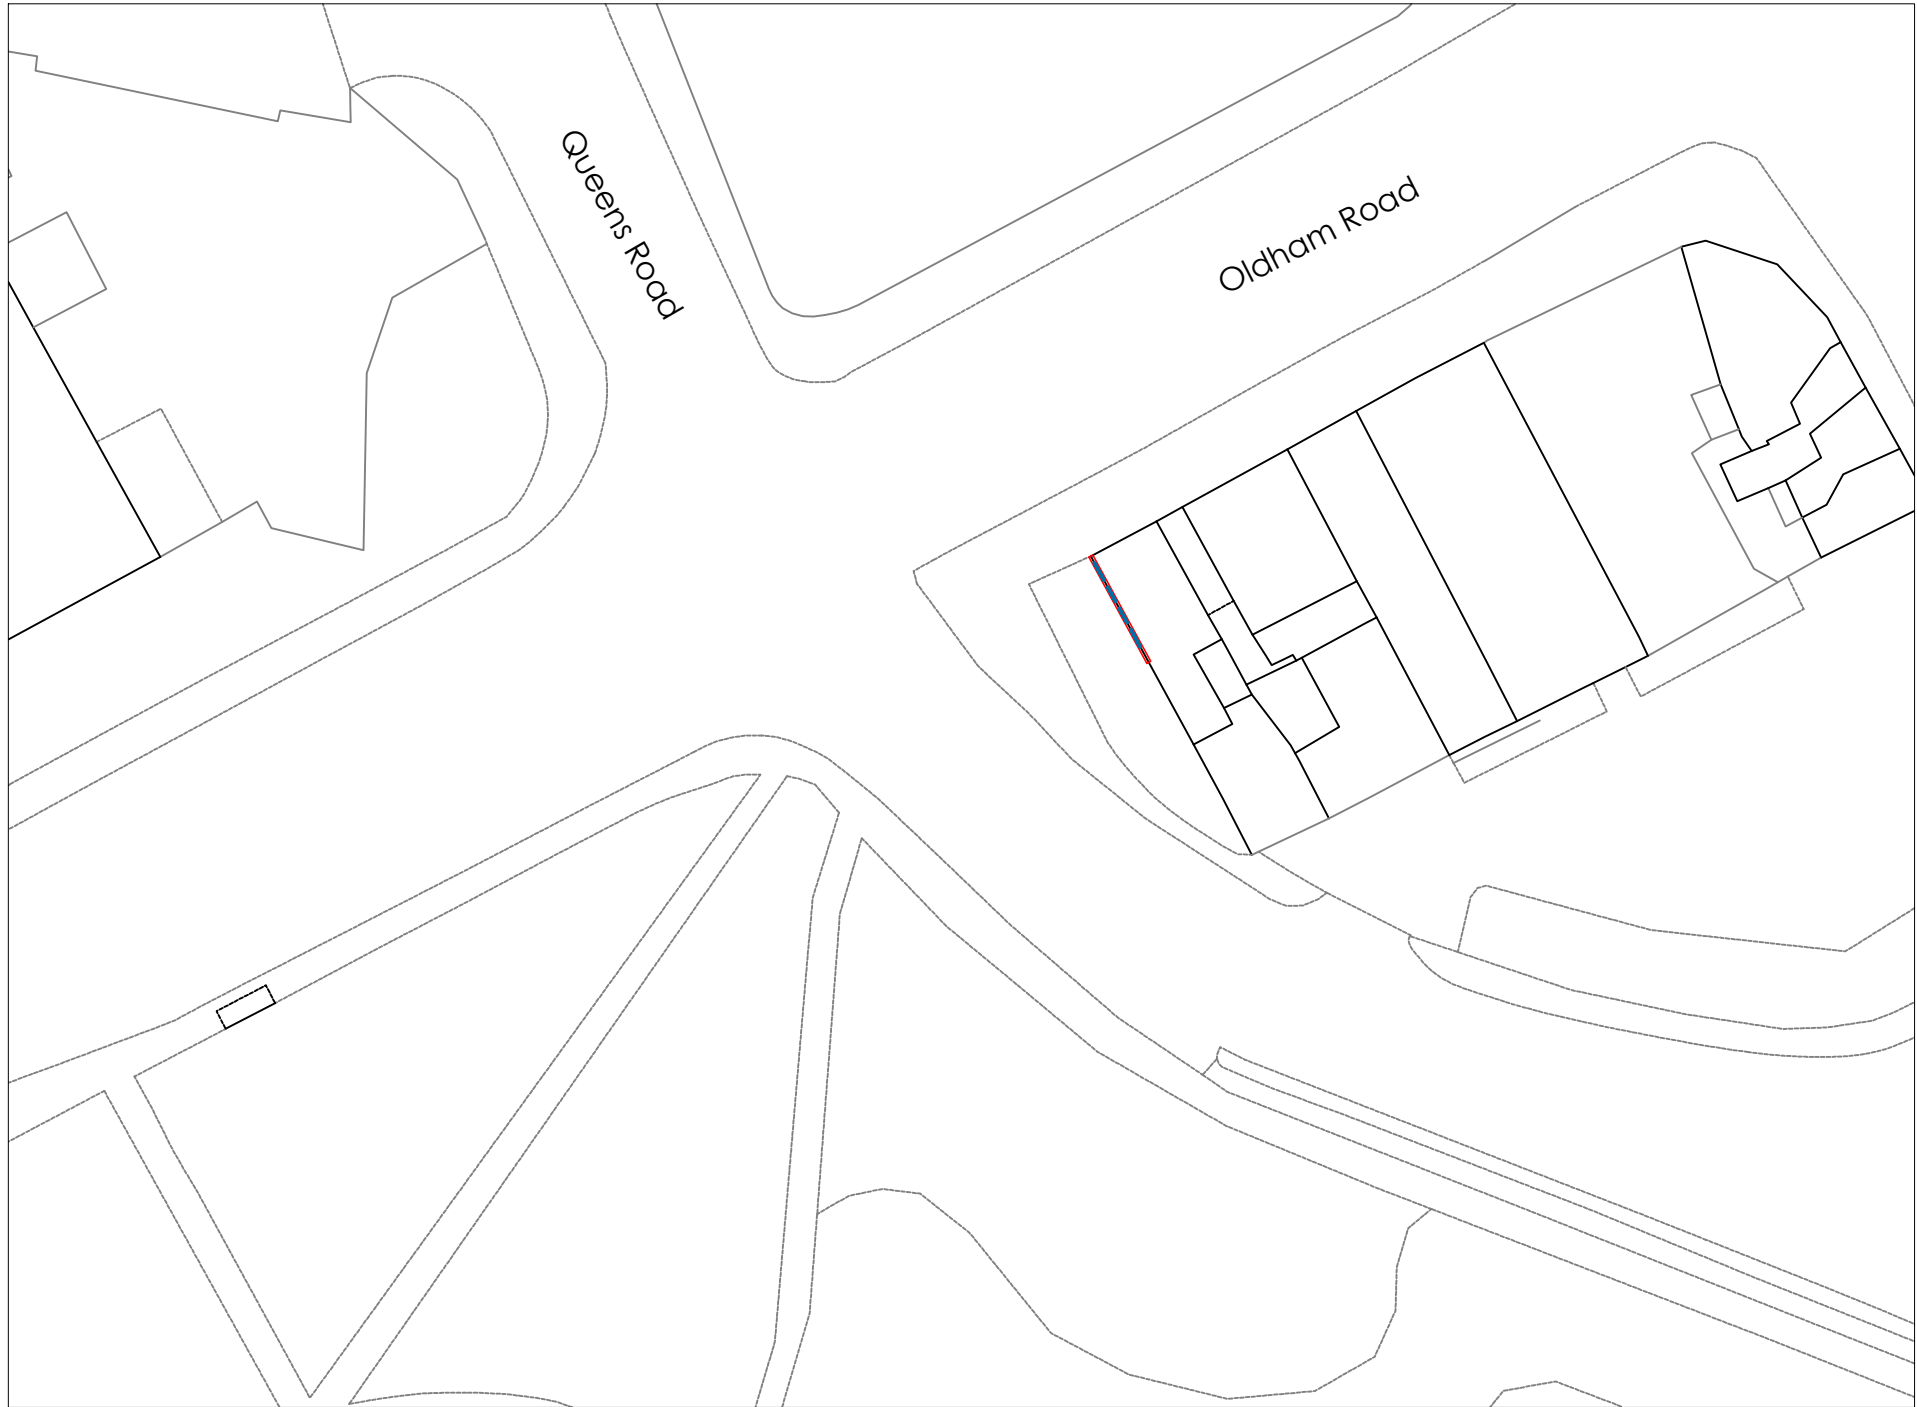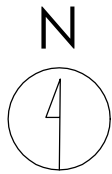

Title
Proposed Site Plan

Address
622 Oldham Road, Manchester,
M40 8BA


Client

Job No. UP-ENG-0070	Issued 30/09/20
-------------------------------	---------------------------


Scale
1:500 @ A3

- Key**
- 1. Site Boundary
 - 2. Proposed Media Screen

All information is to be checked on site for accuracy and fit. Only drawings with WD status with the most recent revision are to be used for construction.

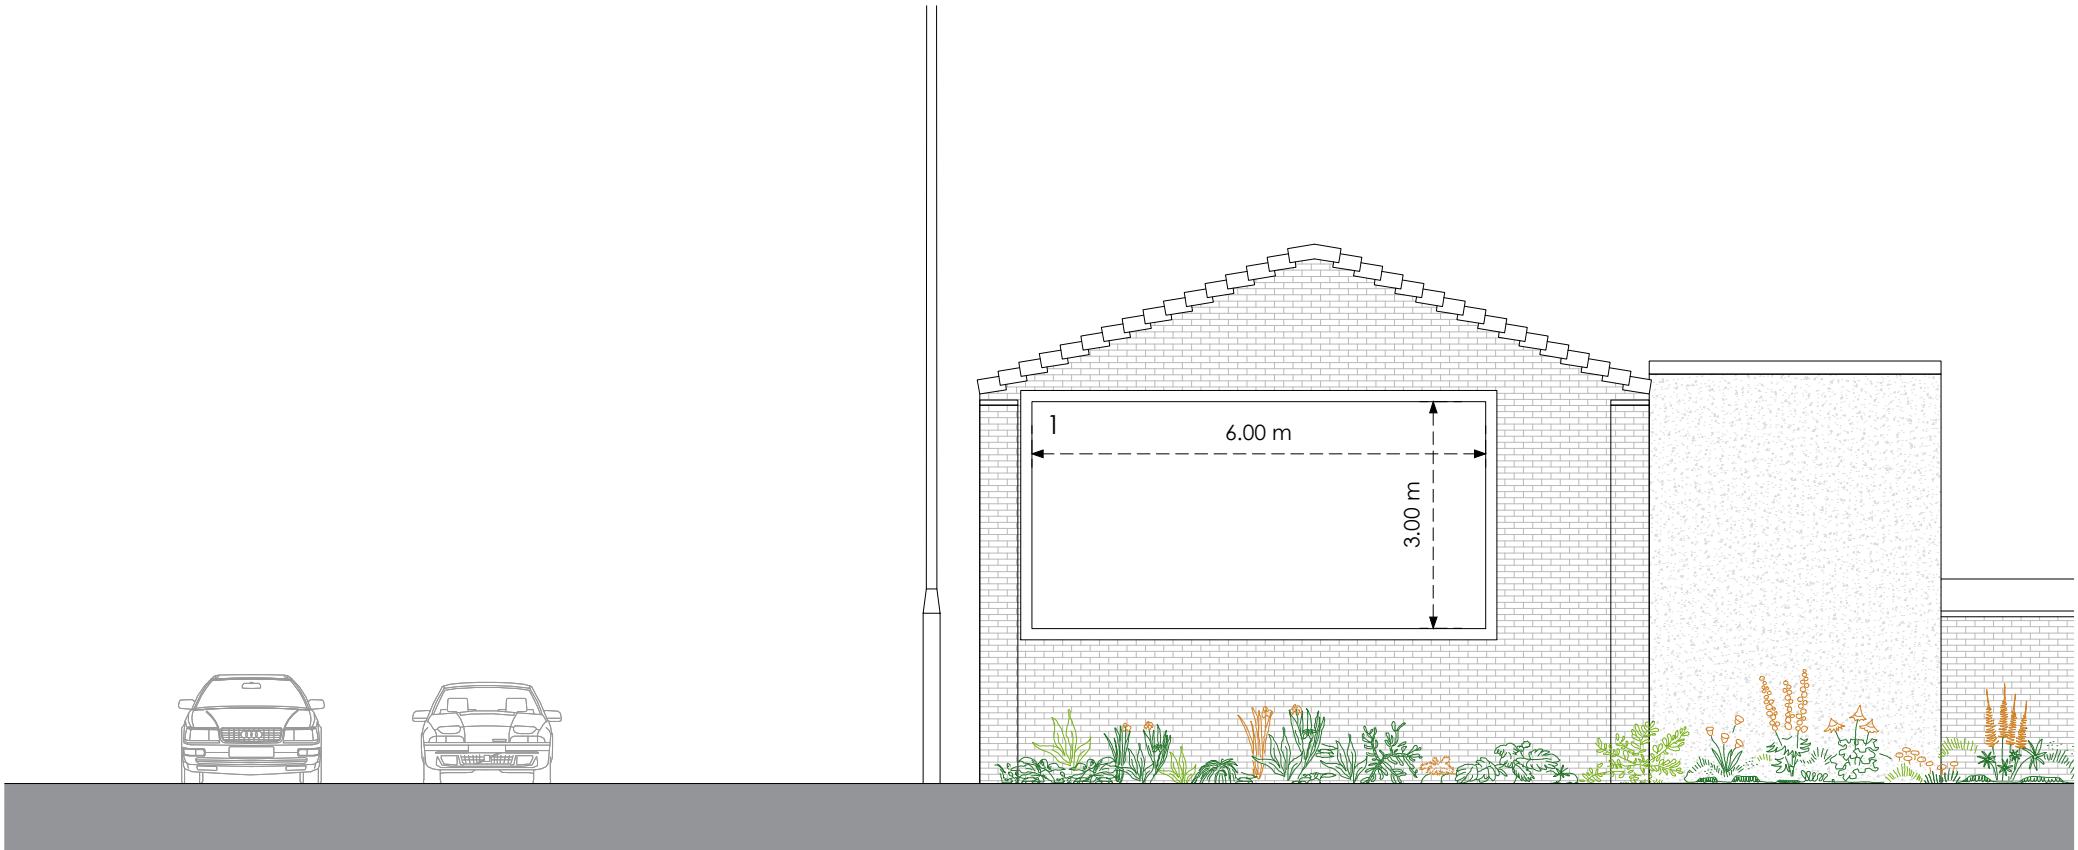


Front

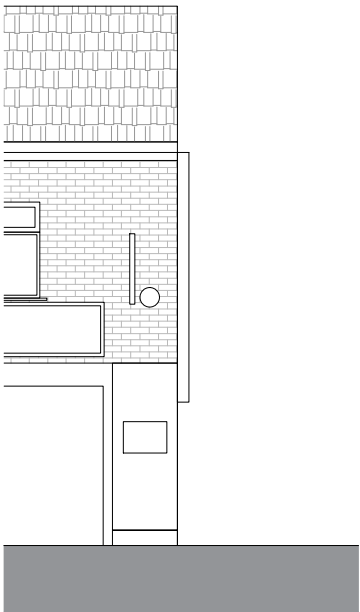


Side

Existing

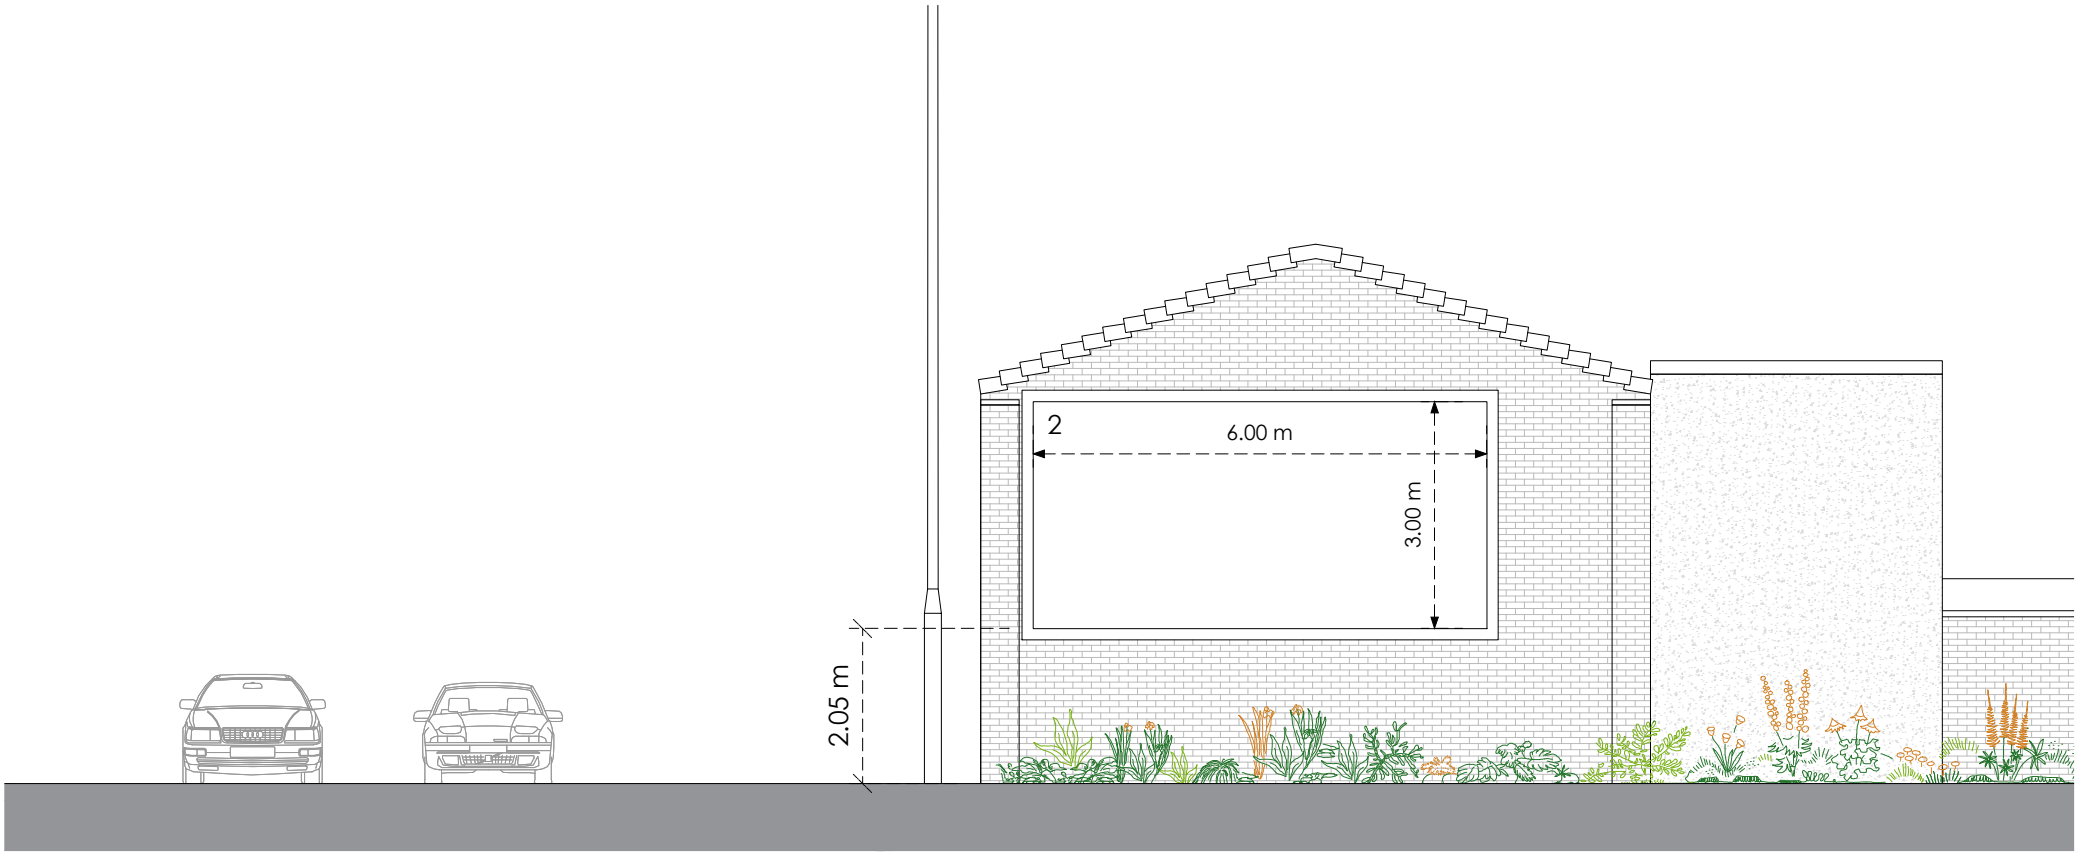


Front

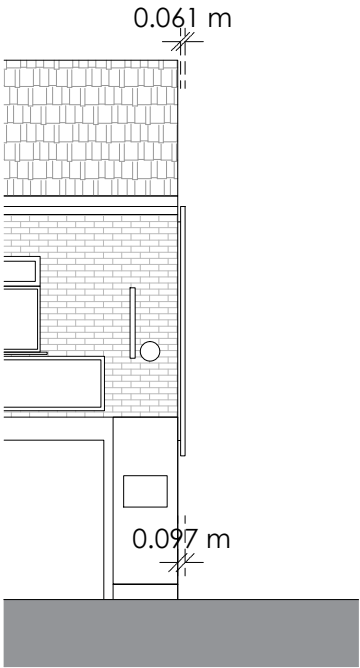

Side

Proposed

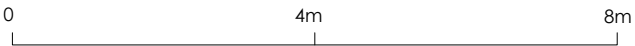

Title
Existing and Proposed Elevations

Address
622 Oldham Road, Manchester,
M40 8BA

Client

Job No. UP-ENG-0070
Issued 30/09/20

Scale
1:100 @ A3

- Key**
- 1. Existing Advertising Board
 - 2. Proposed Media Screen

All information is to be checked on site for accuracy and fit. Only drawings with WD status with the most recent revision are to be used for construction.