NOTES:
1. ALL FIGURED DIMENSIONS SHOULD BE CHECKED ON SITE PRIOR TO ANY WORKS STARTING.
2. DO NOT SCALE FROM DRAWING
3. ANY CONFLICTING INFORMATION FOUND ON THIS DRAWING MUST BE REPORTED FOR CLARIFICATION
4. ALL DIMENSIONS TO BE METRIC UNLESS OTHERWISE STATED

© SDE Group
THESE DRAWINGS ARE COPYRIGHT AND THE PROPERTY OF SDE GROUP. COPYING OF THE DESIGNS, DRAWINGS OR INTELLECTUAL PROPERTY IN FULL OR IN PART IS NOT PERMITTED WITHOUT THE WRITTEN CONSENT OF A DIRECTOR OF SDE GROUP.

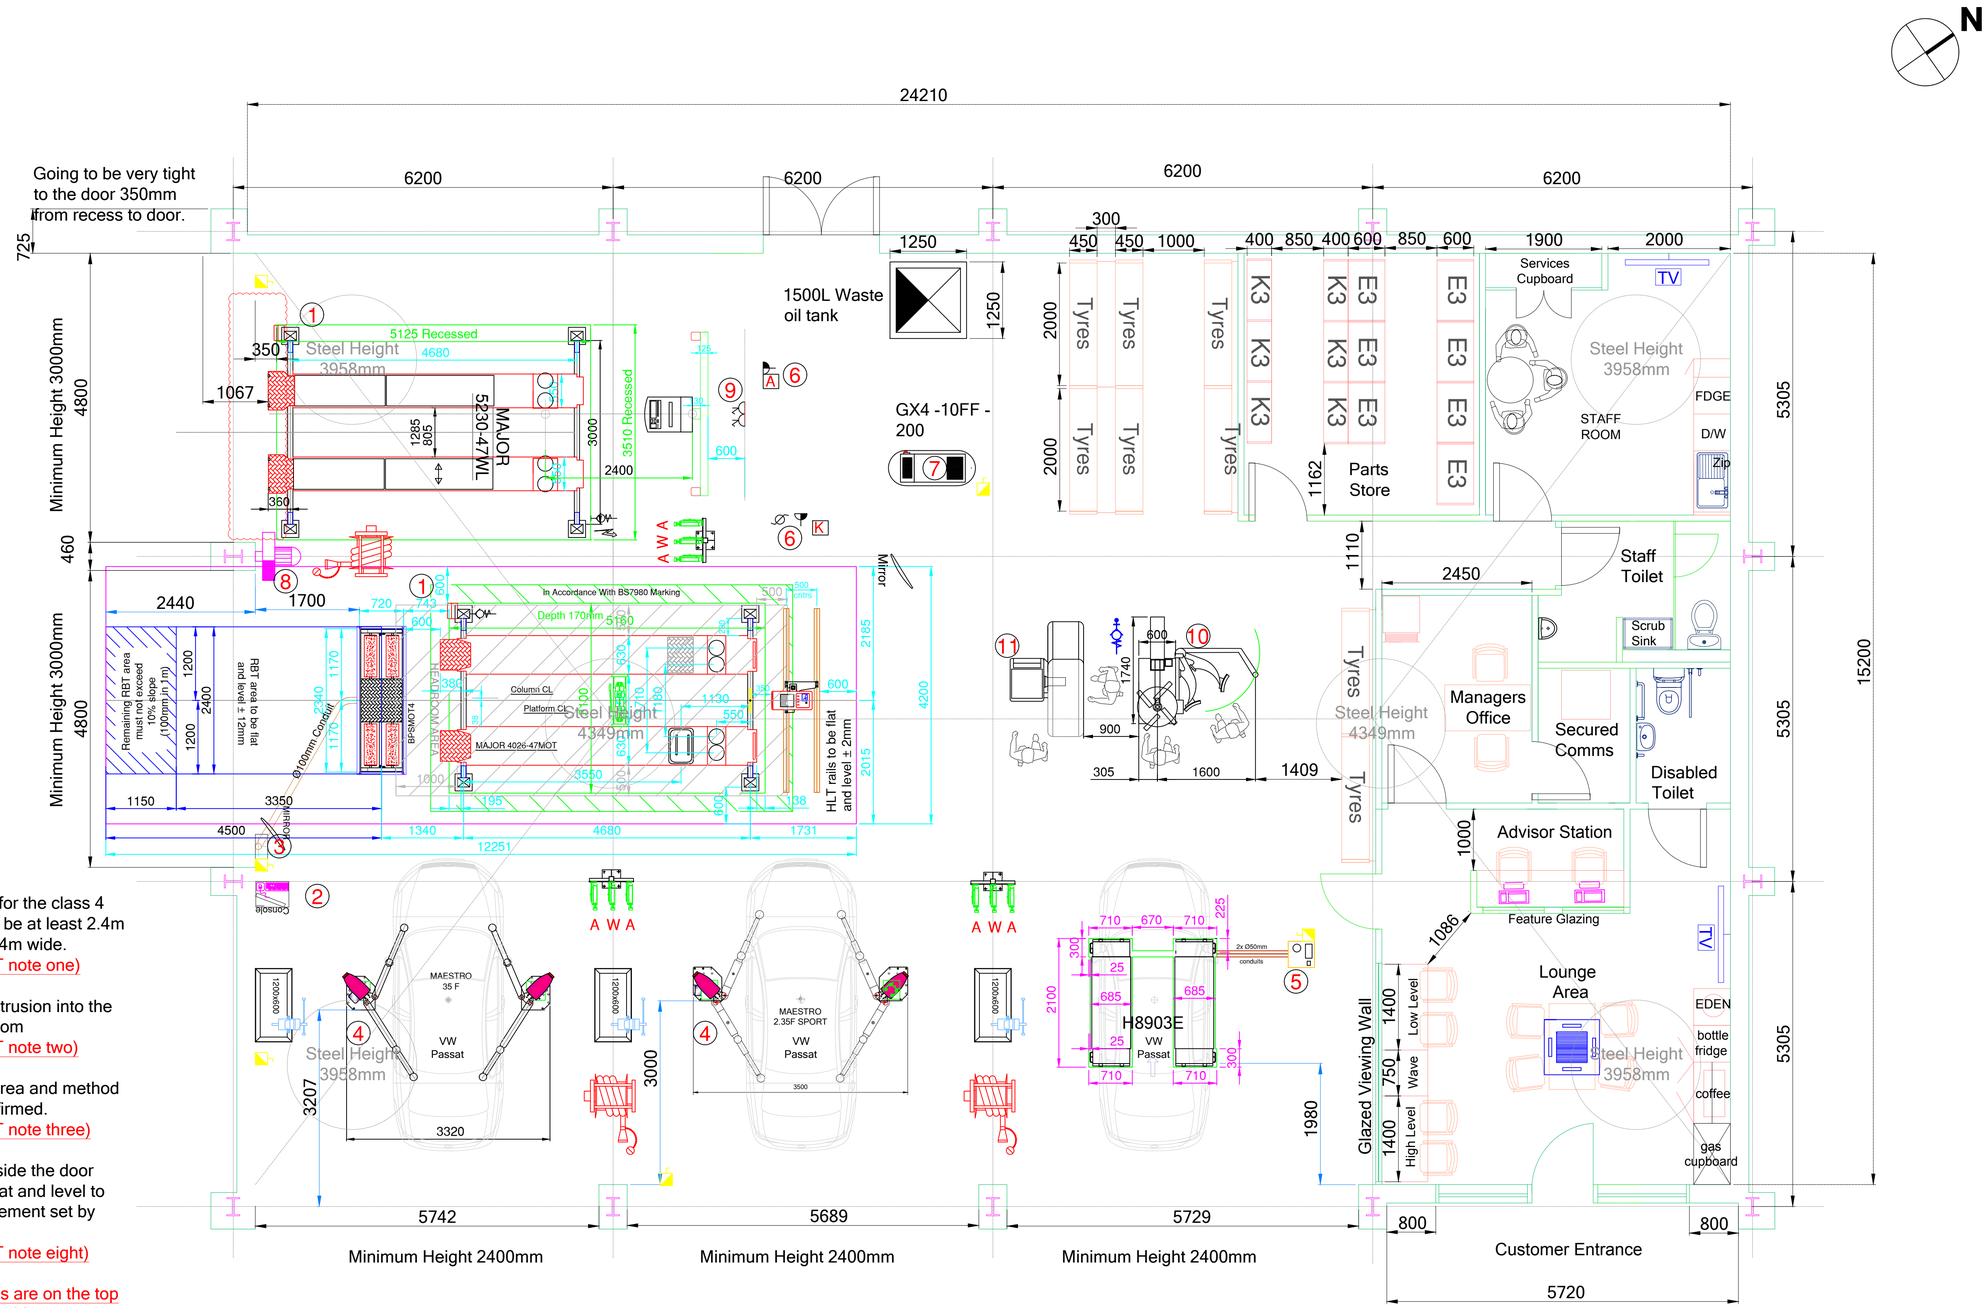

The door for the class 4 lane must be at least 2.4m high by 2.4m wide.
(See MOT note one)

680mm intrusion into the lift headroom
(See MOT note two)

Viewing area and method to be confirmed.
(See MOT note three)

Area out side the door must be flat and level to the requirement set by DVSA
(See MOT note eight)

MOT notes are on the top right hand side

H			
G			
F			
E			
D			
C	Updated signage	JB	17.09.2020
B	Reduced glazing in trade counter entrance	JB	17.08.2020
A	Roller shutter door's width increased to suit existing columns	JB	20.07.2020
	REVISION:	BY:	DATE:

sde GROUP
Concept to Completion
GROUP HOUSE
57-59 CLOWNE ROAD
STANFREE
DERBYSHIRE, S44 6AG
Tel: 01246 827722
Fax: 01246 827722
www.sde-group.co.uk

CLIENT: FORD RETAIL

PROJECT: QUICK LANE GORTON

DRAWING TITLE: PROPOSED LAYOUT

DRAWN BY: J.BENNETT		DATE: 17/09/20	
APPROVED:		DATE:	
DWG NUMBER: QLG-001	REV:C	SCALE: 1:50	A1

sema CHAS