



ITEM 01 (Qty 1)
Back Lit Signage

Featuring:
PPC Aluminium Projecting Wall Signage Colour: Gold
(RAL 1036)
Logo: Back Halo Lighting (50mm wide)
Letters: Face Illumination (33mm wide)
Projection: 60mm
Transformer to be housed in staircase behind.
Wiring to Logo to be concealed through wall.
Wiring to letters to be concealed within mortar joint
behind and joint re-pointed.

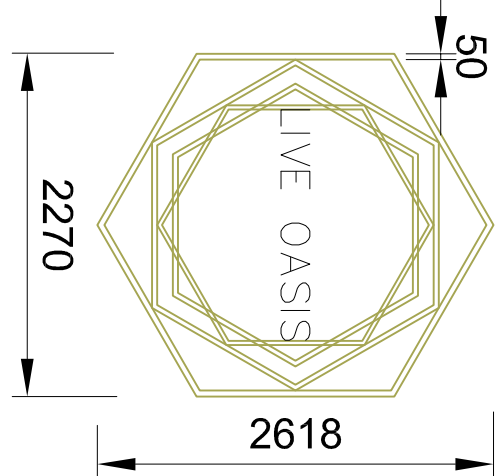


ITEM 03 (Qty 1)
Back Lit Signage

Featuring:
PPC Aluminium Projecting Wall Signage With Back Halo
Lighting. Colour: Gold.
Projection: 60mm

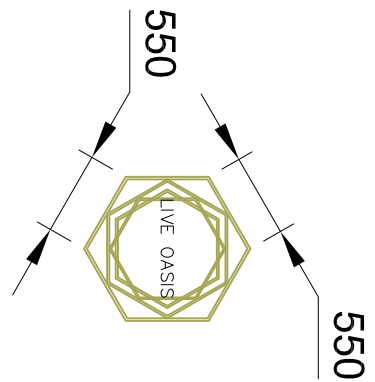


ITEM 05 (Qty 1)
Single Sided Internally Illuminated Building Sign

Featuring:
- Formed aluminium panel powder coated black & fret cut
- Panel backed up with opal acrylic with gold vinyl to face
- LED internal illumination



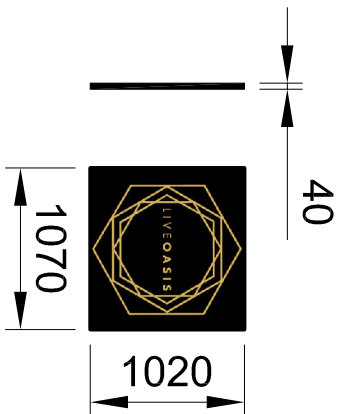


ST. JAMES SQUARE ELEVATION
SCALE 1:100

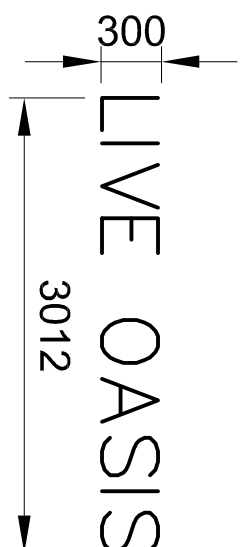

ITEM 02 (Qty 1)
Projecting Signage

Featuring:
Aluminium 3d Projecting Wall Signage. Fixed on to subframe
painted same RAL colour as Brise Soleil
Signage Colour: Gold.
Projection: 60mm
Text thickness: up to 70mm.
Illumination: Face illumination.
Wiring concealed behind frame.
Transformer located above the ceiling in reception.

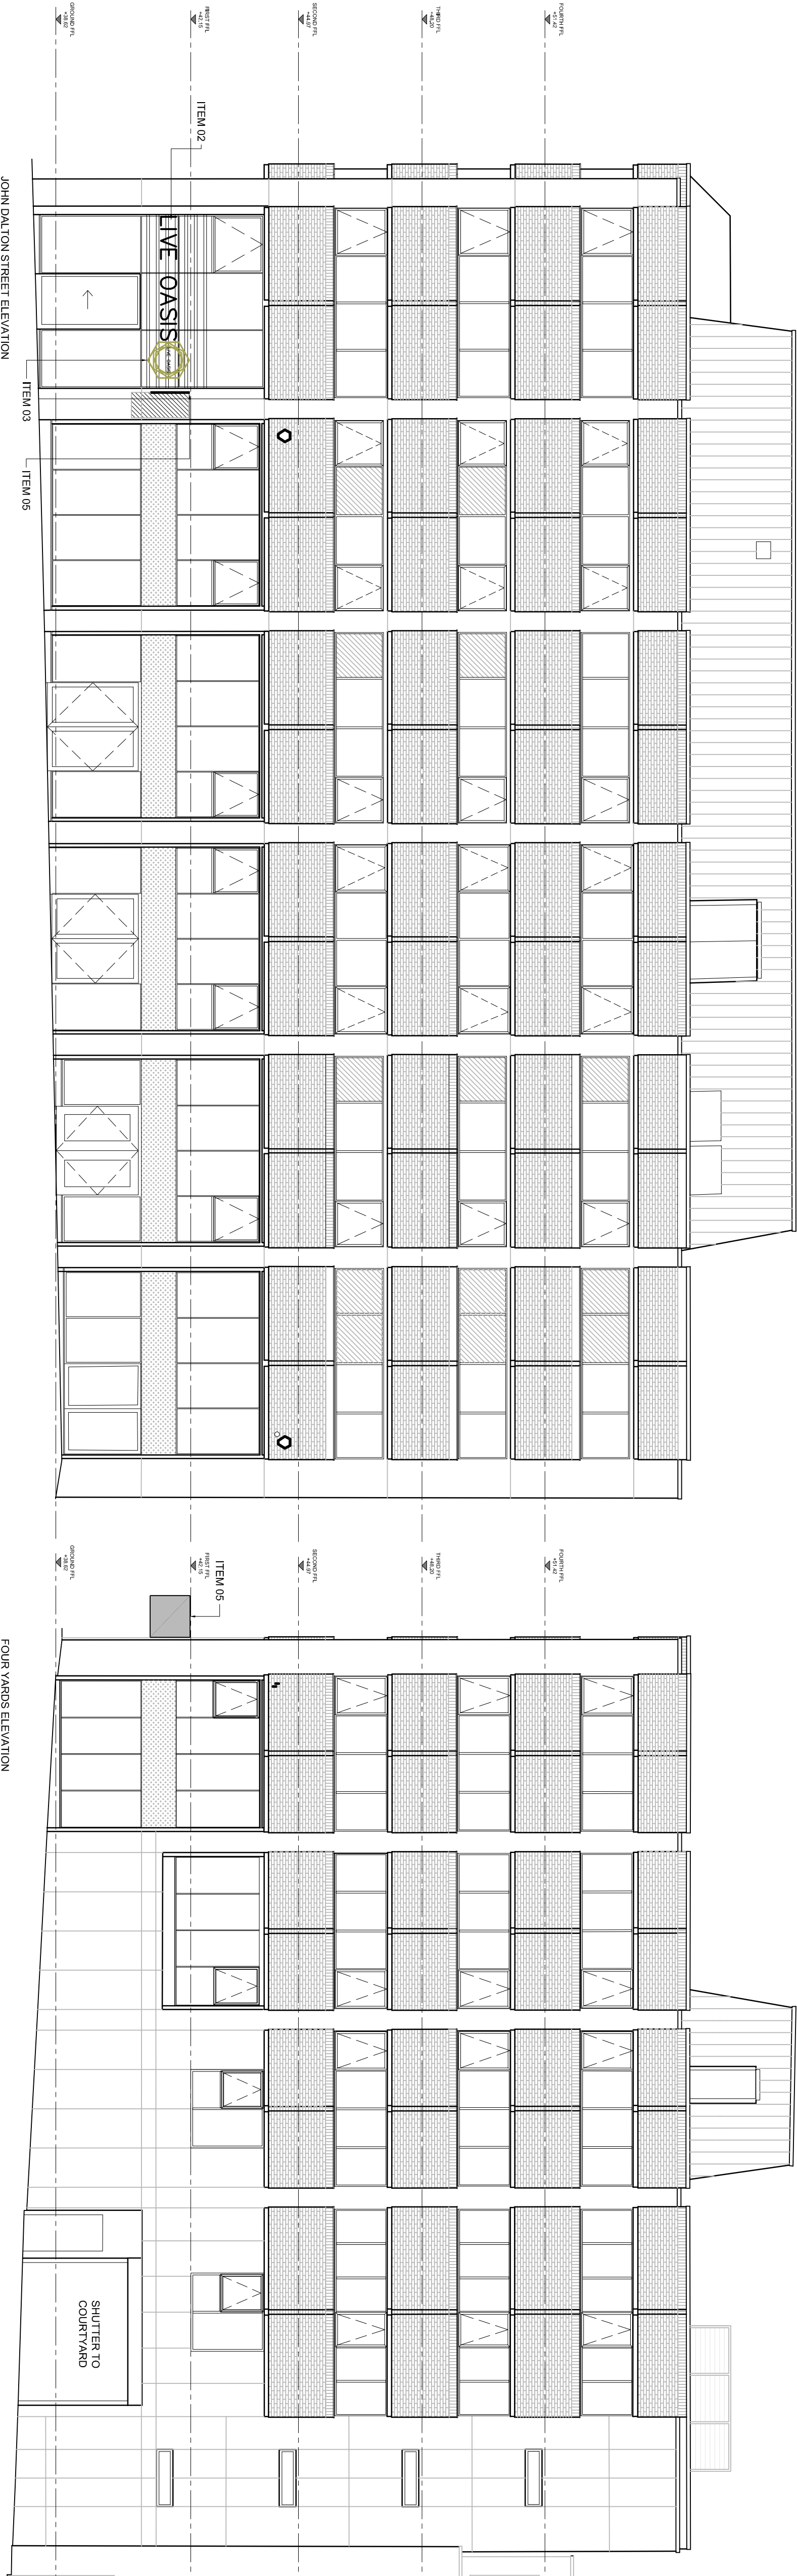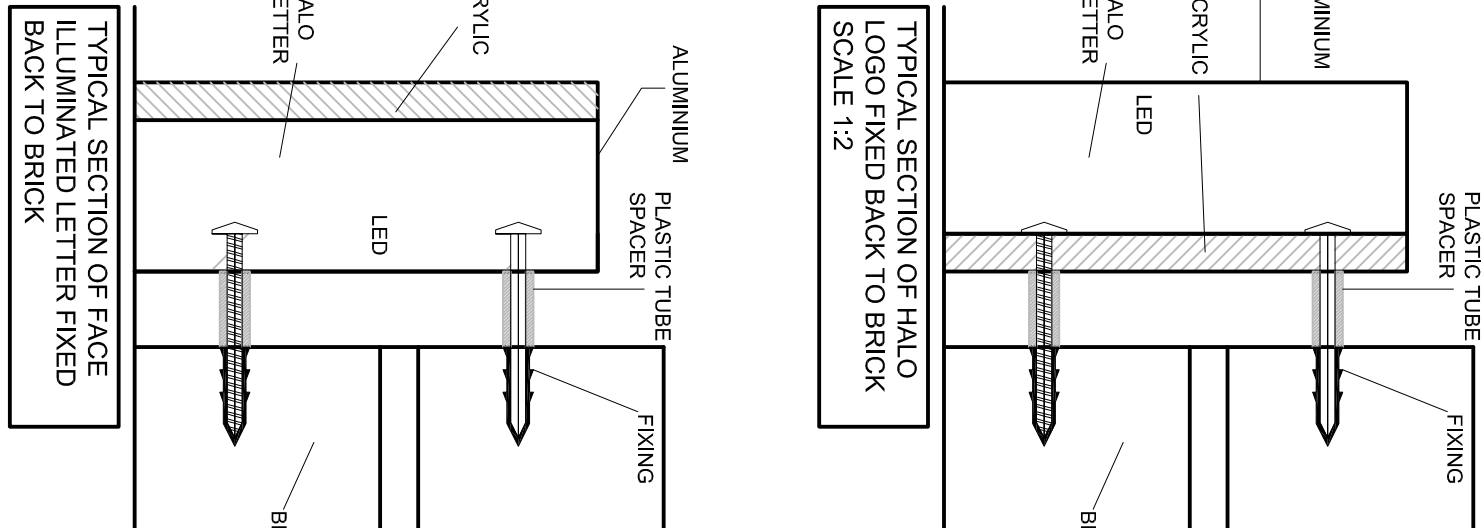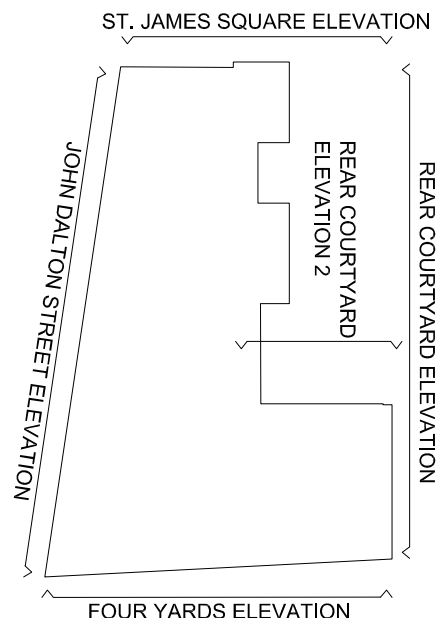

JOHN DALTON STREET ELEVATION
SCALE 1:100

FOUR YARDS ELEVATION
SCALE 1:100


NOTE:
Luminance will not exceed
300 cd/m² during the hours of
darkness

REV. C DATE 23/10/20 DRAWN AS	CHECKED AC
LOGOS REMOVED. ADDITIONAL INFORMATION	
REV. B DATE 11/09/20 DRAWN AS	CHECKED AC
SIGNAGE UPDATED FOLLOWING PLANNERS	
COMMENTS	
REV. A DATE 14/08/20 DRAWN AS	CHECKED AC
SIGNAGE UPDATED FOLLOWING PLANNERS	
COMMENTS	
REVISIONS	

This design is copyright ©

PROPOSED ELEVATIONS
SIGN APPLICATION

Drawn: AS	Scale: 1:100 @ A1
Date: JUL 20	Checked: AC

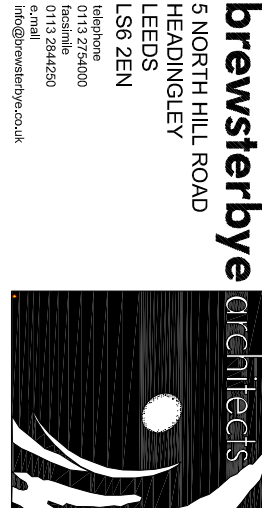

Dwg No: 43236(90)003 C