



JDW Piccadilly Manchester

Foster Coldstores Reference: CSQ55368
Date: 21 January 2020
Customer: Wisdom
Delivery Zone: D

Foster Coldstores
Tel: 01553 817766
Project estimator: Sharon Ellerby

Foster Coldstores Quotation:

Dear Helpdesk (.)

Many thanks for your valued enquiry; please see attached our quotation as per your request and below a pricing summary for your consideration.

Item No.	Identification	Description	Qty	Pricing Excl VAT
Chiller	Ground Floor Single compartment CSQ55368-1	Walk In Chiller 1500mm (w) x 2900mm (d) x 2100mm (h) AFFL Including the safe disposal of the existing	1	
Freezer	Ground Floor Single compartment CSQ55368-2	Walk In Freezer 3000mm (w) x 1850mm (d) x 2100mm (h) AFFL Including the safe disposal of the existing	1	
		NETT PRICE Excl VAT		

Works by Others

- Provision for new electrics
- Consideration for temporary fridge & freezer hire
- Kitchen screen moved
- Flooring cut back and repaired at later date

Validity

- Prices valid for six months from date of quotation.

Exclusions:

- All works to be completed in one continuous visit
- **All refrigeration works quoted within normal working hours (dismantle and new build during out of hours Mon-Friday).**
- Power supply to be provided by others
- Cable tray, ventilation, infill panelling, scaffolding / lifting equipment and anything else not specifically mentioned within the quotation
- Gastro rack to chiller room due to insufficient space

Terms & Conditions

- This quotation is subject to our standard terms and conditions a copy can be obtained by clicking [here](#).

Availability

- Generally available in a maximum of 3 weeks upon receipt of order. Shorter lead times may be available at time of order. Contact customer sales support for details.

If you need any further information or assistance, please do not hesitate to call.

Kind Regards,

Sharon Ellerby
sharon.ellerby@fostercoldstores.com
Foster Coldstores

Foster Coldstores

Plant 3, Rollesby Road
King's Lynn Norfolk PE30 4LS
Tel: 0843 216 8866 Fax: 0843 216 4708
Website: www.fostercoldstores.co.uk





JDW Piccadilly Manchester

Foster Coldstores Reference:
Date:
Customer:
Delivery Zone:

CSQ55368
21 January 2020
Wisdom
D

Foster Coldstores
Tel: 01553 817766
Project estimator: Sharon Ellerby

Chiller - Ground Floor Single compartment - CSQ55368-1

Reference:	Overall Dimensions:	1500mm (w) x 2900mm (d) x 2100mm (h) AFFL
Insulation:		75mm polyurethane (PUR)
Wall finish:		White PVC laminate internal/external
Ceiling finish:		White PVC laminate internal/Smooth galvanised external
Flooring:		On floor: 75mm insulated floor c/w 1.5mm rigid galv finish
Lighting:		1 x 600mm single LED low energy light, 1 light switch & surface mounted conduit
Doors:		1 x hinged 600 x 1825mm c/w foamed in door operated microswitch, lockable handle & door closure assist device
Curtains:		PVC curtain
Site extras:		1 x stackable frame
Room accessories:		1 x Label, JDW, "DO NOT LOAD PRODUCT" A4, 1 x Label, JDW, "Walk-in Chiller" 33.9 x 63.5mm
Shelving:		4 tier polymer shelving as per attached layout
Refrigerant:		R452a
Refrigeration equipment:		1 x remote low energy system designed to maintain +1/+4°C in a maximum ambient of 32°C33dBA measured at 10m field condition. Control panel: White enclosure c/w volt free contact for connection to BMS by others & high/low audible/visual alarms & door open alarm
Electrical requirements:		230/1/50 20A motor rated electrical supply to the control panel location
Refrigeration installation:		Installation based on a maximum pipe run of 20m including a 2m vertical rise. The condensing unit to be stacked upon condensing unit support frame Refrigeration installation carried out in line with & exceeding the Carbon Trust's Good Practice Guide. Our installation also complies with BS EN 378:1:2008 & the British Refrigeration Association standards as set out in document "Part 5 – Commissioning".
Warranty:		12 months full parts & labour warranty guarantee.
Project management:		Dedicated project supervision included.
Decommission:		Refrigeration equipment to be de-commissioned in a safe and responsible manner.
Coldroom removal:		Safe dismantle of the existing coldroom structure is included within our price, any making good of site is to be carried out by others, removal based on no asbestos content.
Disposal:		Disposal of the above is to be carried out by a fully licensed waste management company and complies with all current legislation, disposal is based on no asbestos content.
Delivery:		Out of hours.

Nett price supplied, delivered and installed

(Excl VAT)

Foster Coldstores

Plant 3, Rollesby Road
King's Lynn Norfolk PE30 4LS
Tel: 0843 216 8866 Fax: 0843 216 4708
Website: www.fostercoldstores.co.uk





JDW Piccadilly Manchester

Foster Coldstores Reference:
Date:
Customer:
Delivery Zone:

CSQ55368
21 January 2020
Wisdom
D

Foster Coldstores
Tel: 01553 817766
Project estimator: Sharon Ellerby

Site Refrigeration Equipment

	Condensing Unit	Evaporator	Control Panel
Chiller 1	 DUET+ 1-1H LOW ENERGY 550x550x460mm, 38kg, †33dBA	 FTEC4-5L 866x376x180mm	 DCPG2/W DOA 230/1/50 20A

†dBA measured at 10m field condition, dimensions shown are WxDxH unless stated otherwise

Foster Coldstores

Plant 3, Rollesby Road
King's Lynn Norfolk PE30 4LS
Tel: 0843 216 8866 Fax: 0843 216 4708
Website: www.fostercoldstores.co.uk





JDW Piccadilly Manchester

Foster Coldstores Reference: CSQ55368
Date: 21 January 2020
Customer: Wisdom
Delivery Zone: D

Foster Coldstores
Tel: 01553 817766
Project estimator: Sharon Ellerby

Freezer - Ground Floor Single compartment - CSQ55368-2

Reference: Overall Dimensions: 3000mm (w) x 1850mm (d) x 2100mm (h) AFFL

Insulation: 75mm polyurethane (PUR)

Wall finish: White PVC laminate internal/external

Ceiling finish: White PVC laminate internal/Smooth galvanised external

Flooring: On floor: 75mm insulated floor c/w 1.5mm rigid galv finish

Lighting: 1 x 1500mm twin low energy light, 1 light switch & surface mounted conduit

Doors: 1 x hinged 680 x 1825mm c/w foamed in door operated microswitch, low voltage transformer, lockable handle & door closure assist device

Curtains: PVC curtain

Room accessories: 1 x pressure relief valve, 1 x Label, JDW, "DO NOT LOAD PRODUCT" A4, 1 x Label, JDW, "Walk-in Freezer" 33.9 x 63.5mm, 1 x DCPG Control panel with Door Open Alarm

Shelving: Reduced height gastro rack and 4 tier nylon coated wire shelving as per attached layout

Refrigerant: R452a

Refrigeration equipment: 1 x remote low energy system designed to maintain -18/-21°C in a maximum ambient of 32°C42dBA measured at 10m field condition.
Control panel: White enclosure c/w volt free contact for connection to BMS by others & high/low audible/visual alarms & door open alarm

Electrical requirements: 230/1/50 20A motor rated electrical supply to the control panel location

Refrigeration installation: Installation based on a maximum pipe run of 20m including a 2m vertical rise.
Refrigeration installation carried out in line with & exceeding the Carbon Trust's Good Practice Guide. Our installation also complies with BS EN 378:1:2008 & the British Refrigeration Association standards as set out in document "Part 5 – Commissioning".

Warranty: 12 months full parts & labour warranty guarantee.

Project management: Dedicated project supervision included.

Decommission: Refrigeration equipment to be de-commissioned in a safe and responsible manner

Coldroom removal: Safe dismantle of the existing coldroom structure is included within our price, any making good of site is to be carried out by others, removal based on no asbestos content.

Disposal: Disposal of the above is to be carried out by a fully licensed waste management company and complies with all current legislation, disposal is based on no asbestos content.

Delivery: Out of hours.

Foster Coldstores

Plant 3, Rollesby Road
King's Lynn Norfolk PE30 4LS
Tel: 0843 216 8866 Fax: 0843 216 4708
Website: www.fostercoldstores.co.uk





JDW Piccadilly Manchester

Foster Coldstores Reference: CSQ55368
Date: 21 January 2020
Customer: Wisdom
Delivery Zone: D

Foster Coldstores
Tel: 01553 817766
Project estimator: Sharon Ellerby

Nett price supplied, delivered and installed

Site Refrigeration Equipment


	Condensing Unit	Evaporator	Control Panel
Freezer 1	 DUET+ 1-1L LOW ENERGY 650x650x550mm, 65kg, †42dBA	 FTEC5-5L 1120x376x180mm	 DCPG2/W DOA 230/1/50 20A

†dBA measured at 10m field condition, dimensions shown are WxDxH unless stated otherwise


Foster Coldstores

Plant 3, Rollesby Road
King's Lynn Norfolk PE30 4LS
Tel: 0843 216 8866 Fax: 0843 216 4708
Website: www.fostercoldstores.co.uk



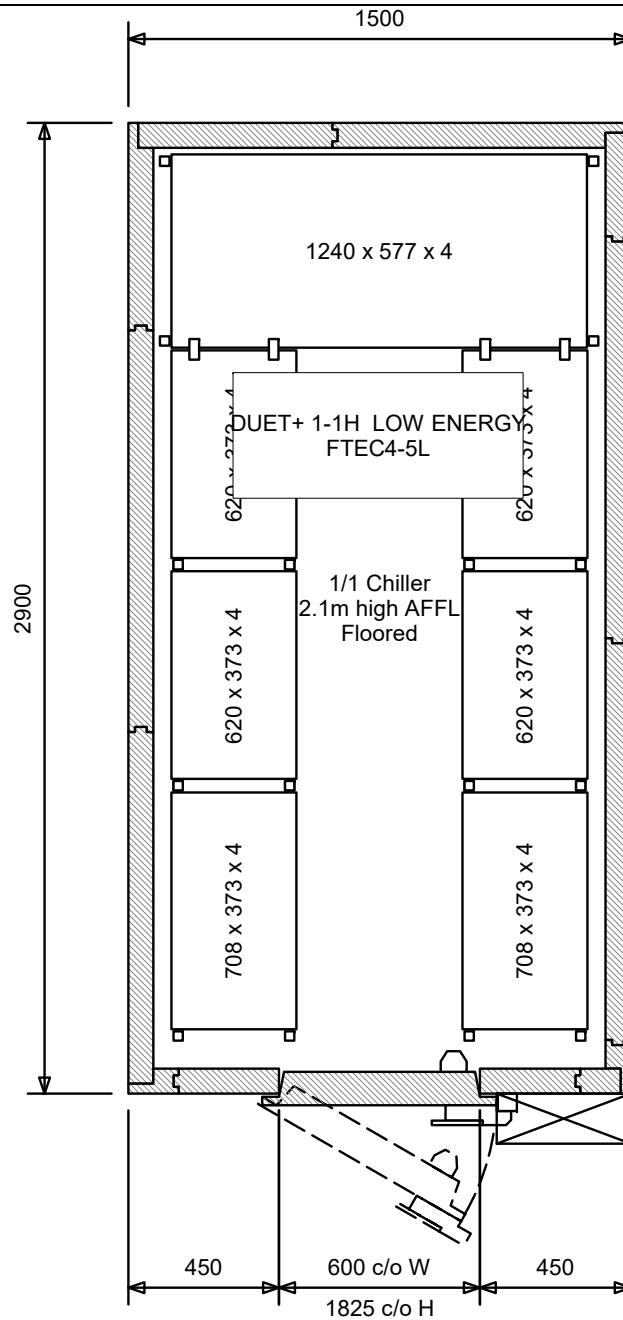

Project created		21/01/20	Sharon Ellerby
Rev	Description	Date	By
 Rollsby Road, King's Lynn, Norfolk, PE30 4LS Tel 01553 817766 E-mail sharon.ellerby@fostercoldstores.com			
Drawn:	Scale:	Date:	Issued for comment/approval
S.E.	Not to scale	21/01/20	Issued for manufacture
			Issued as installed layout
Contract:			
JDW Piccadilly Manchester			
Title			
Ground Floor Single compartment			
Quote No.	Works Order No.	Dwg. No.	Rev.
CSQ55368-1			

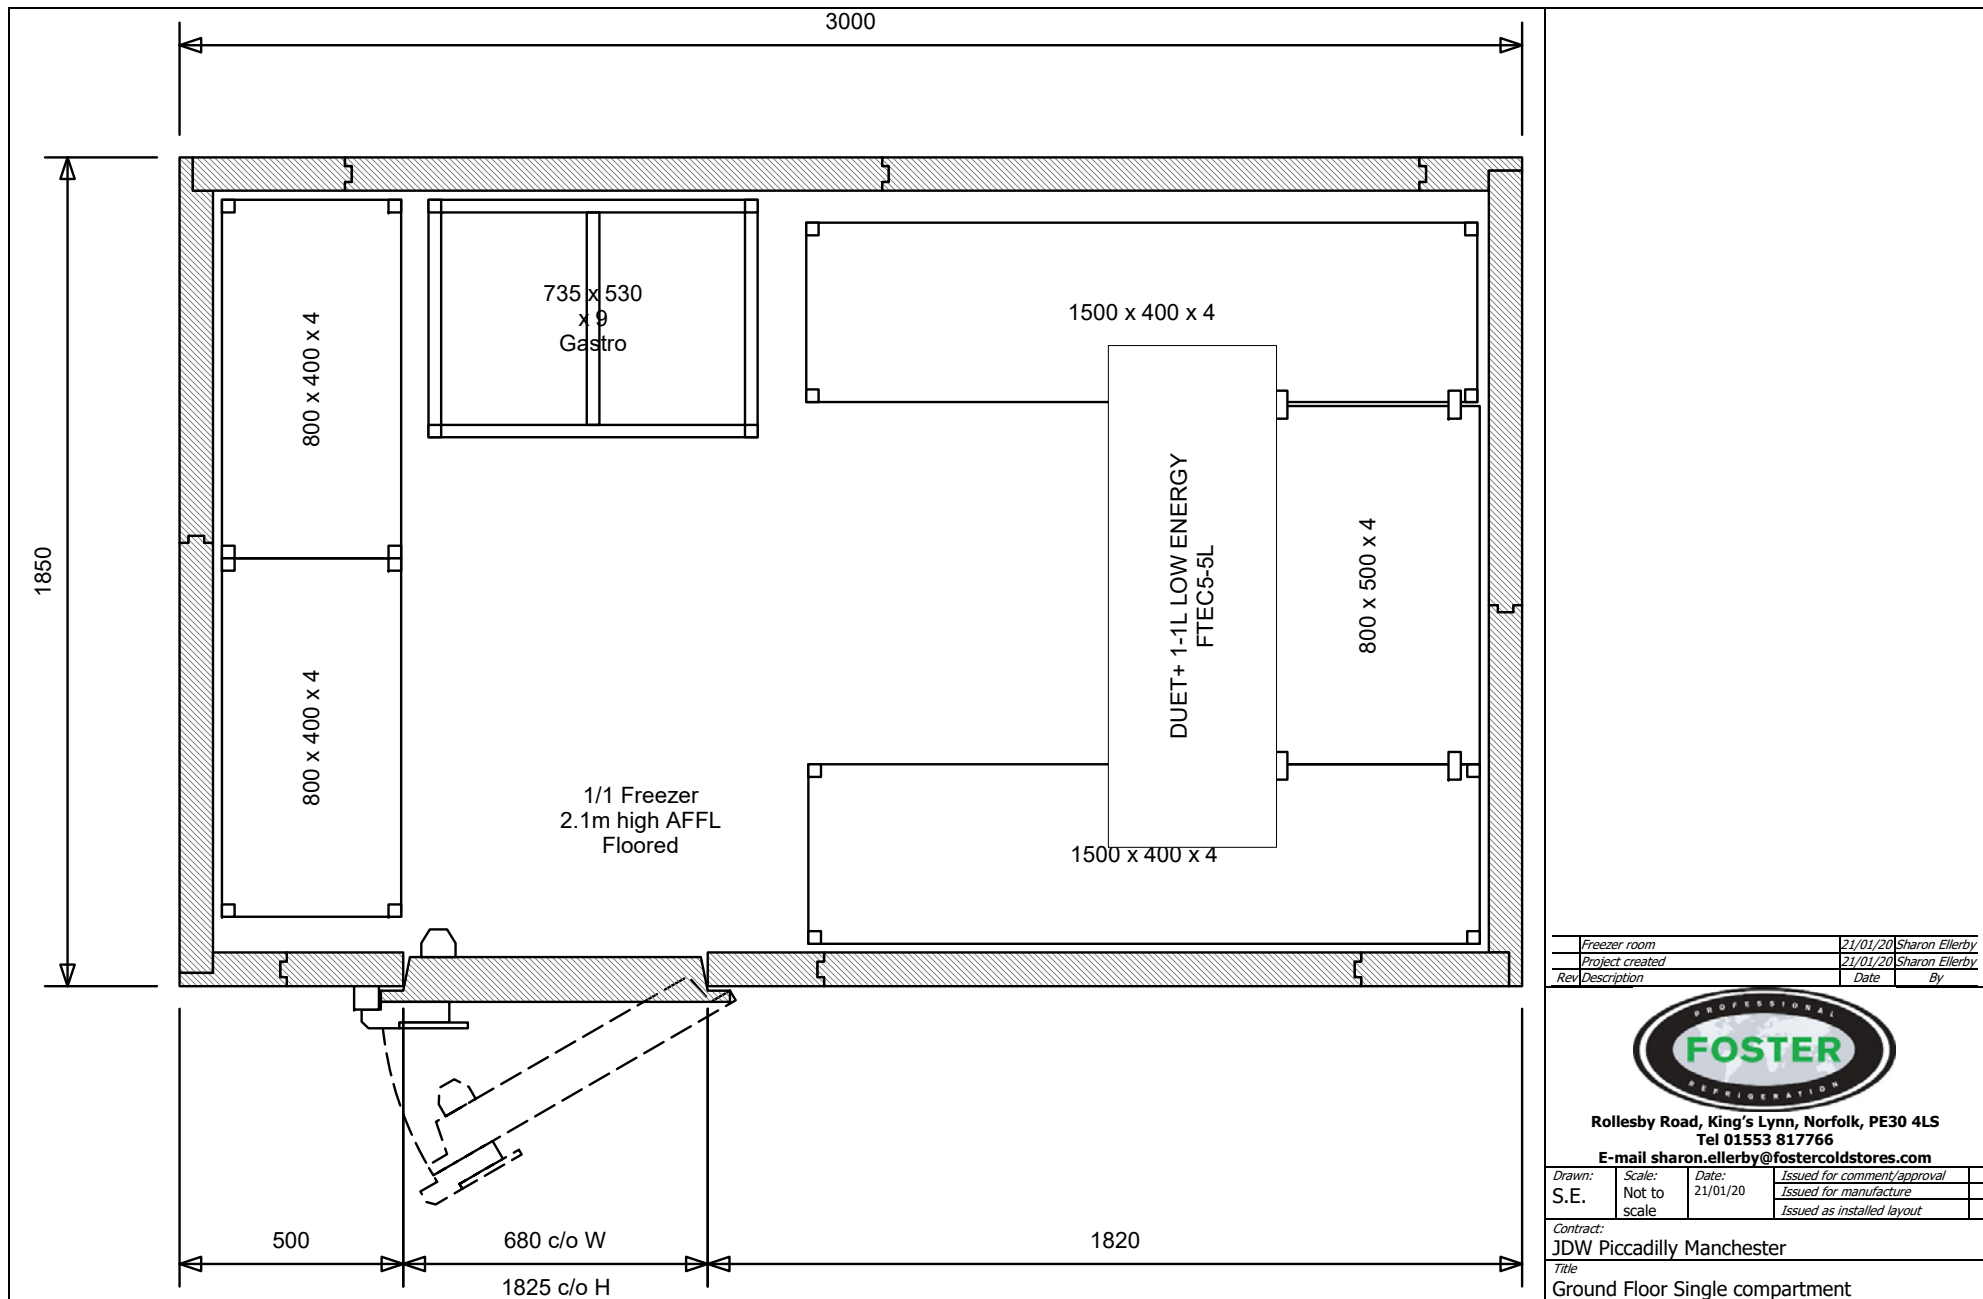

Freezer room	21/01/20	Sharon Ellerby
Project created	21/01/20	Sharon Ellerby
Rev Description	Date	By



Rollesby Road, King's Lynn, Norfolk, PE30 4LS
Tel 01553 817766
E-mail sharon.ellerby@fostercoldstores.com

Drawn:	Scale:	Date:	Issued for comment/approval
S.E.	Not to scale	21/01/20	Issued for manufacture
			Issued as installed layout

Contract:
JDW Piccadilly Manchester

Title
Ground Floor Single compartment

		<i>Quote No.</i> CSQ55368-2	<i>Works Order No.</i>	<i>Dwg. No.</i>	<i>Rev.</i> A
--	--	--------------------------------	------------------------	-----------------	------------------