


SKETCH PLAN: 8 CHATBURN RD MANCHESTER M21 0XE

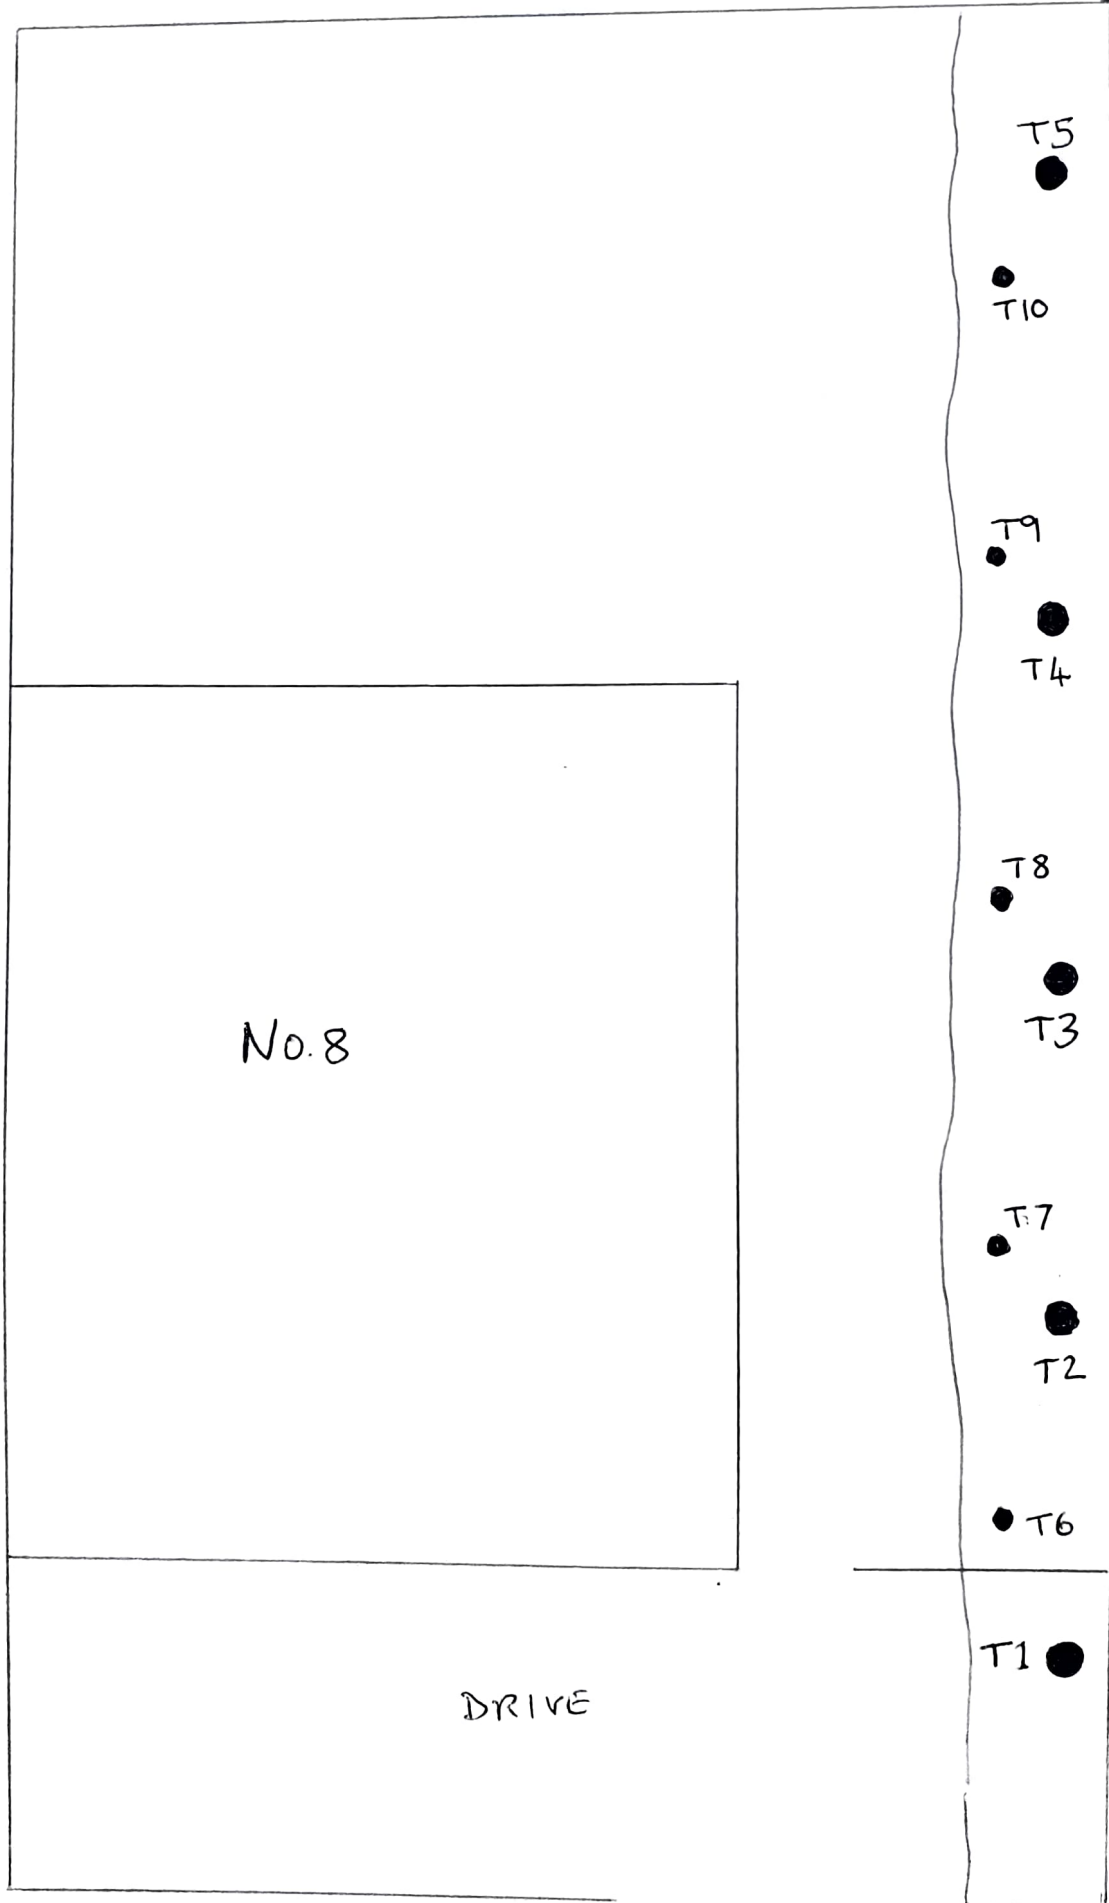

CHATBURN RD