

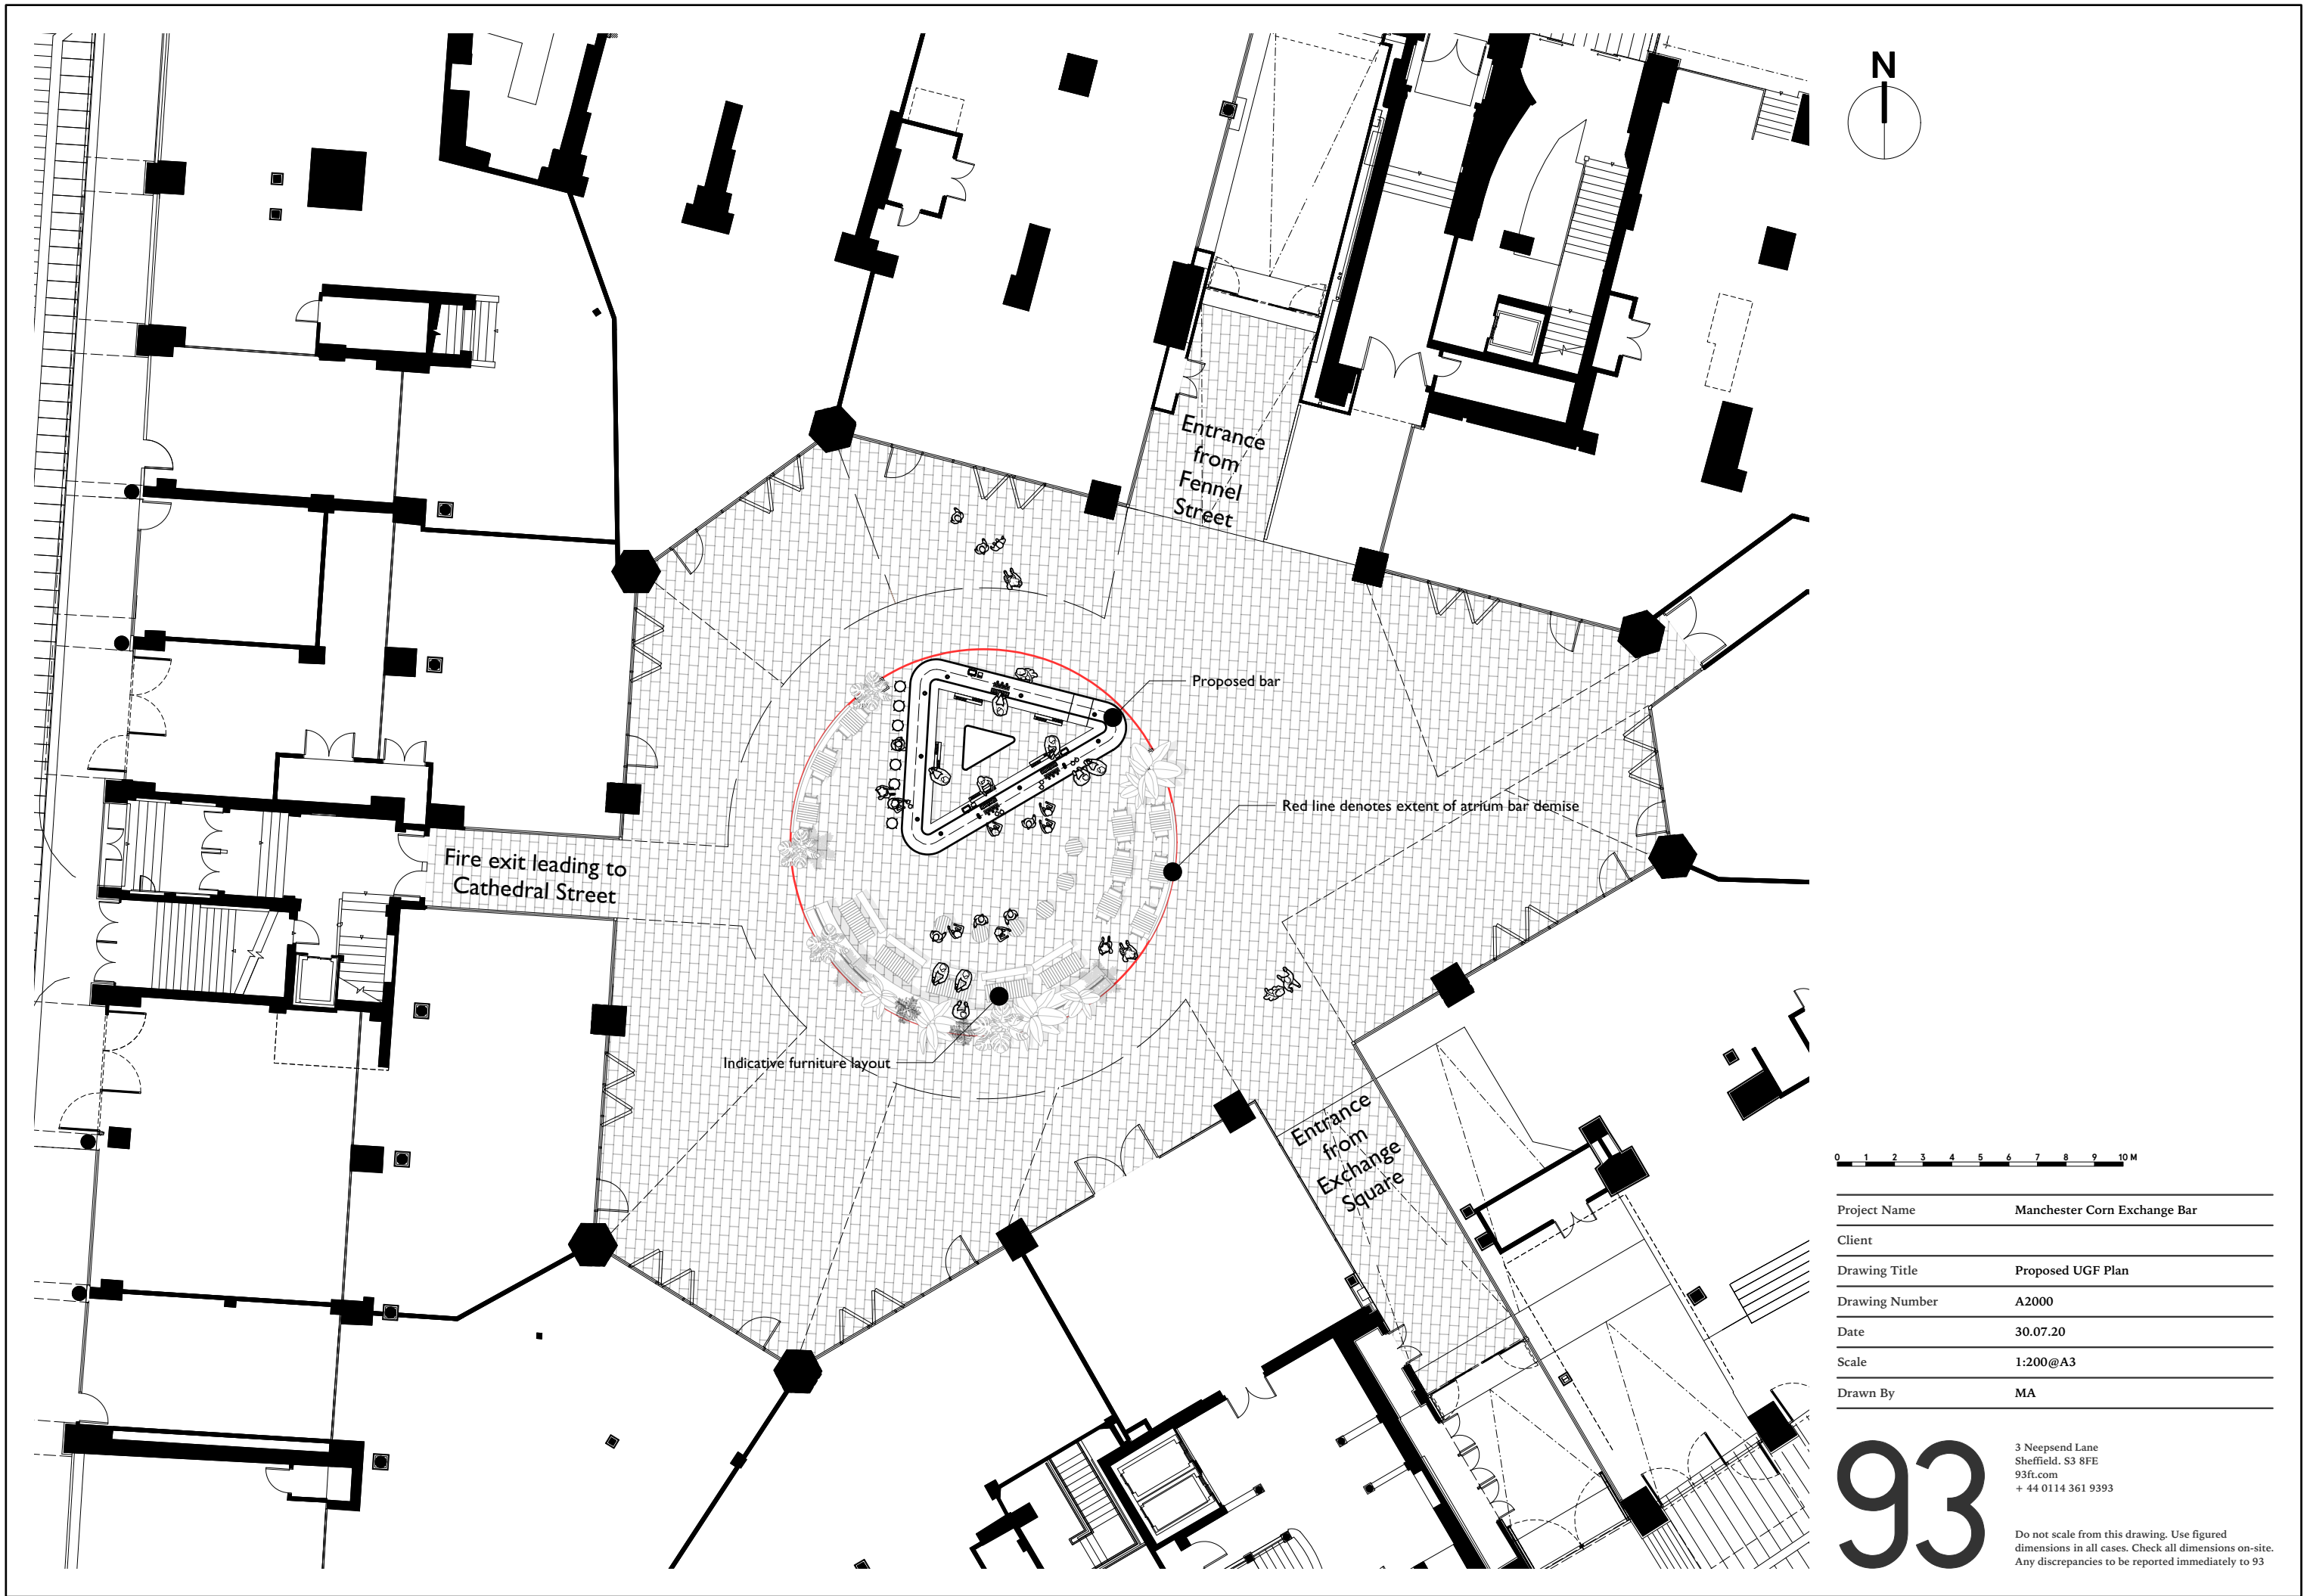
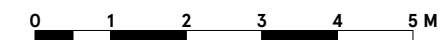


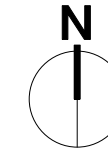


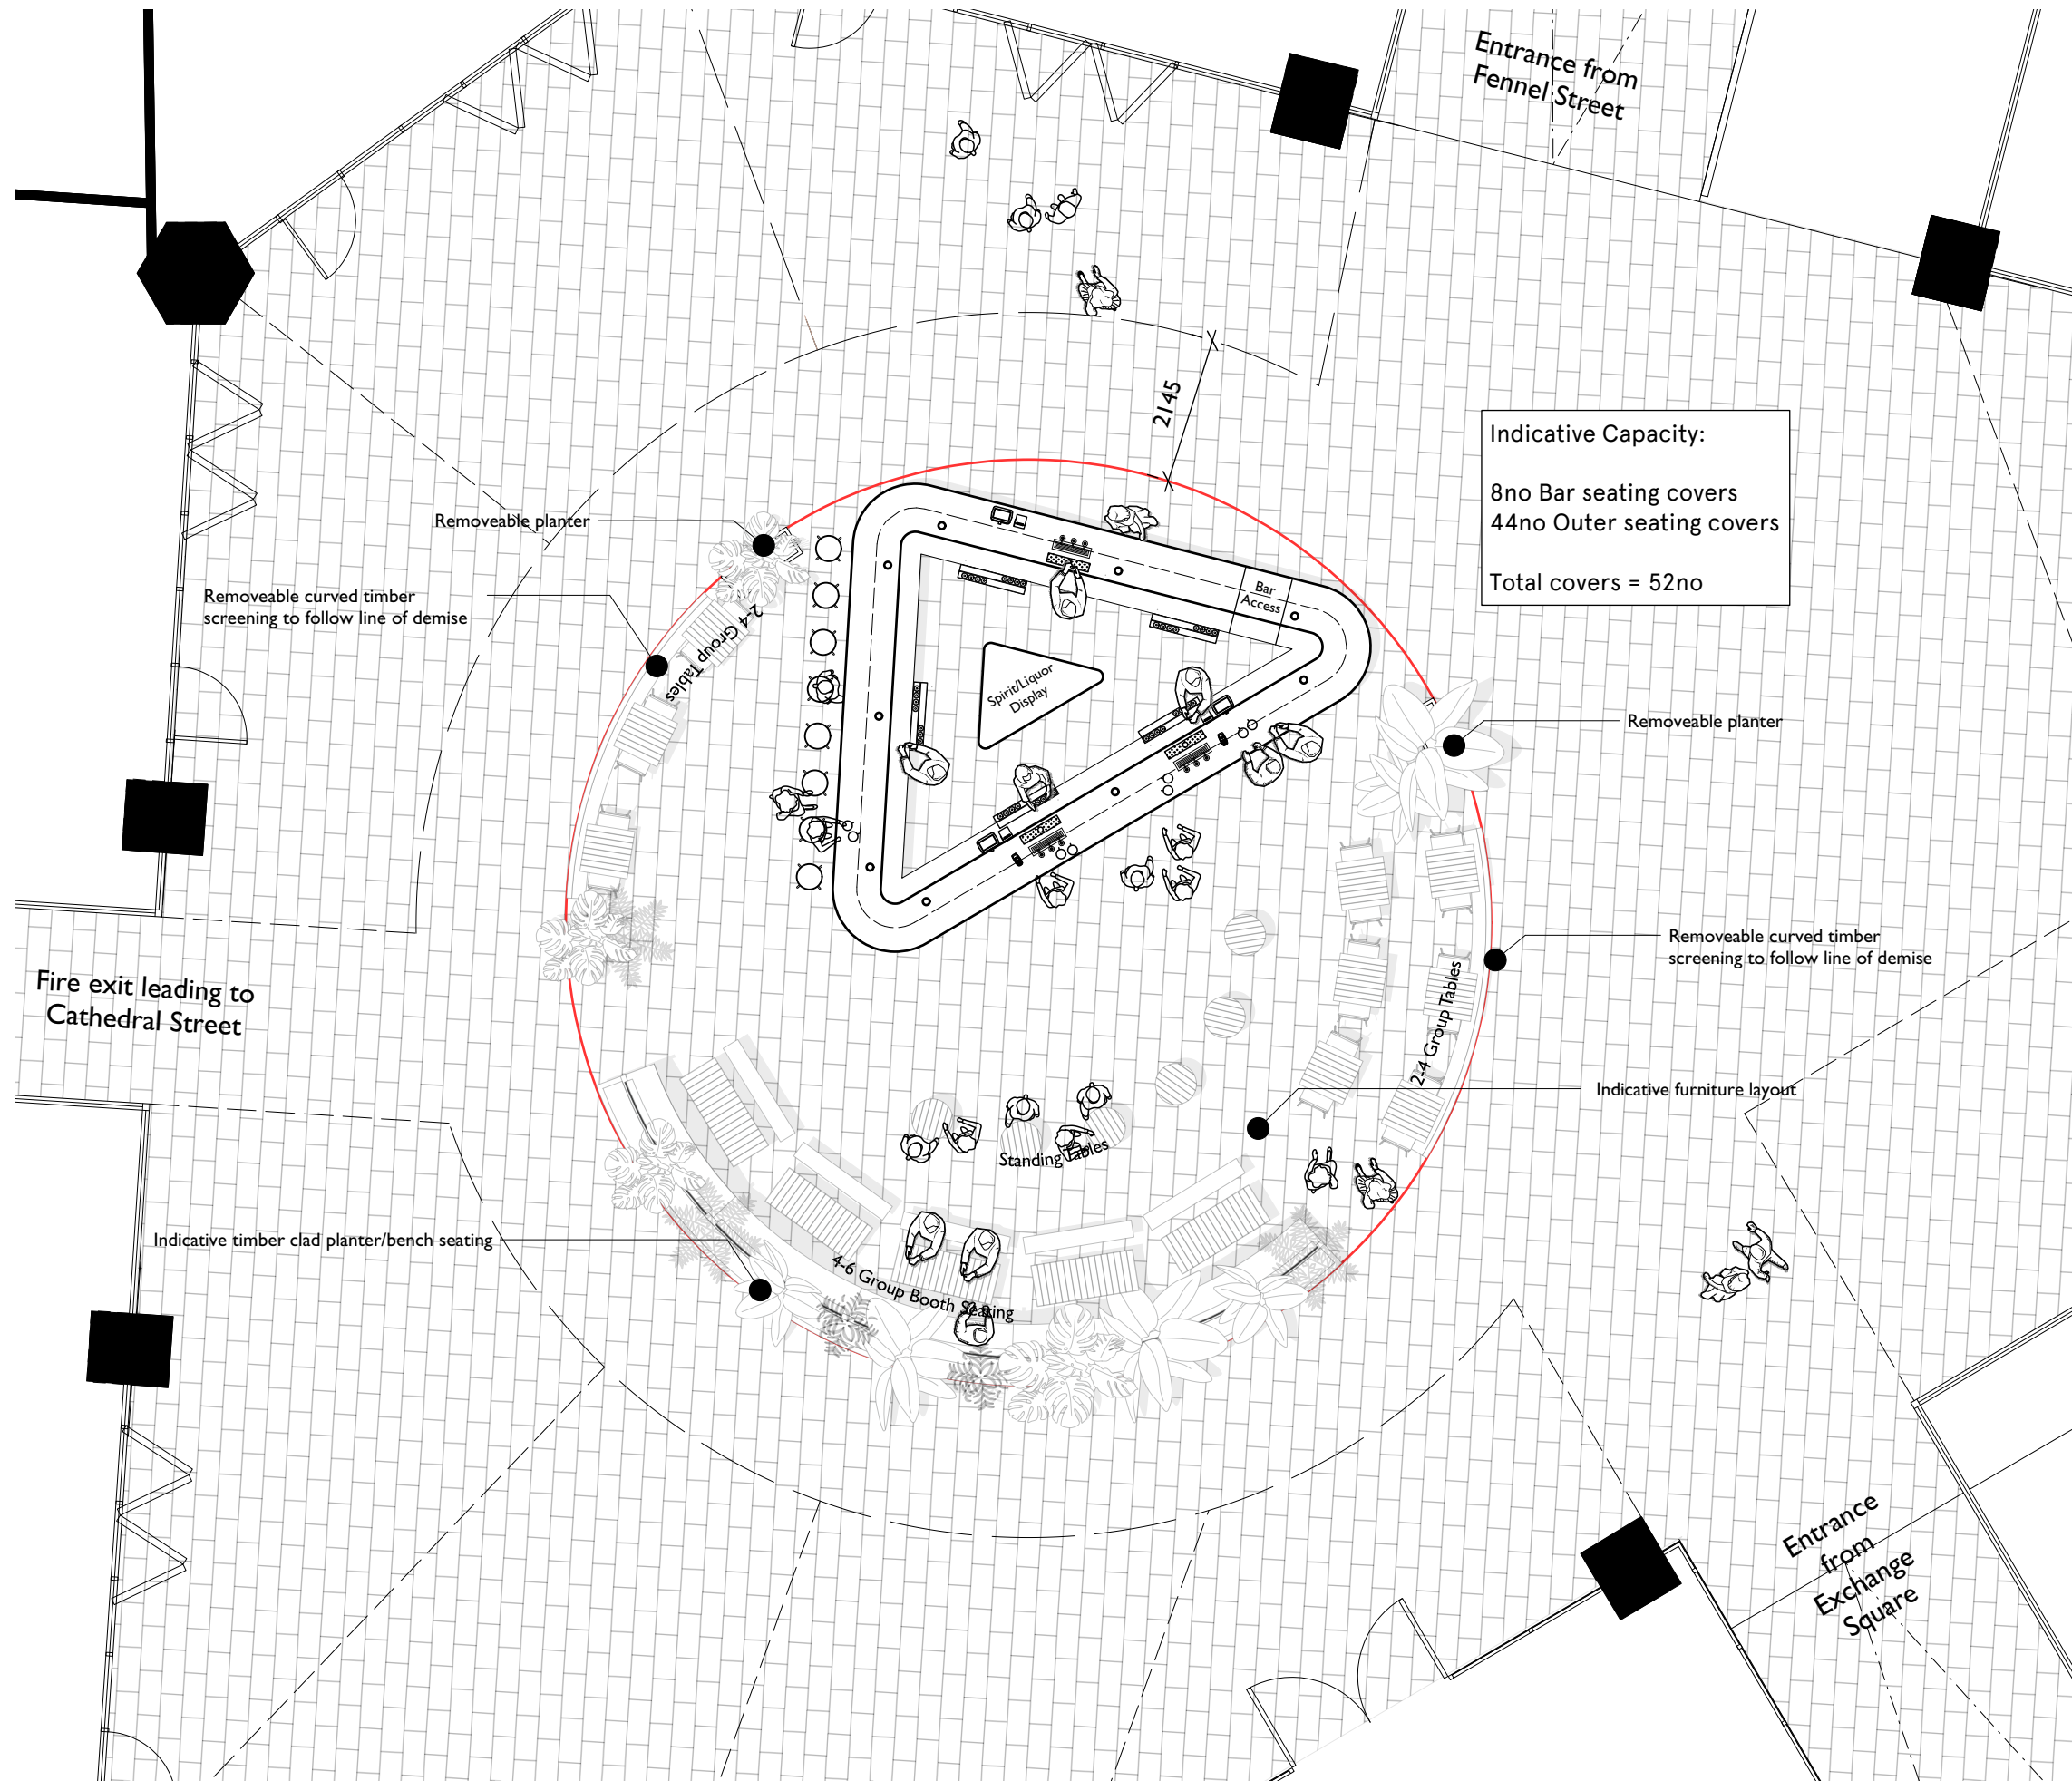


Project Name	Manchester Corn Exchange Bar
Client	
Drawing Title	Proposed Atrium Bar Plan
Drawing Number	A2001
Date	30.07.20
Scale	1:100@A3
Drawn By	MA

93

3 Neepsend Lane
Sheffield, S3 8FE
93ft.com
+ 44 0114 361 9393

Do not scale from this drawing. Use figured
dimensions in all cases. Check all dimensions on-site.
Any discrepancies to be reported immediately to 93

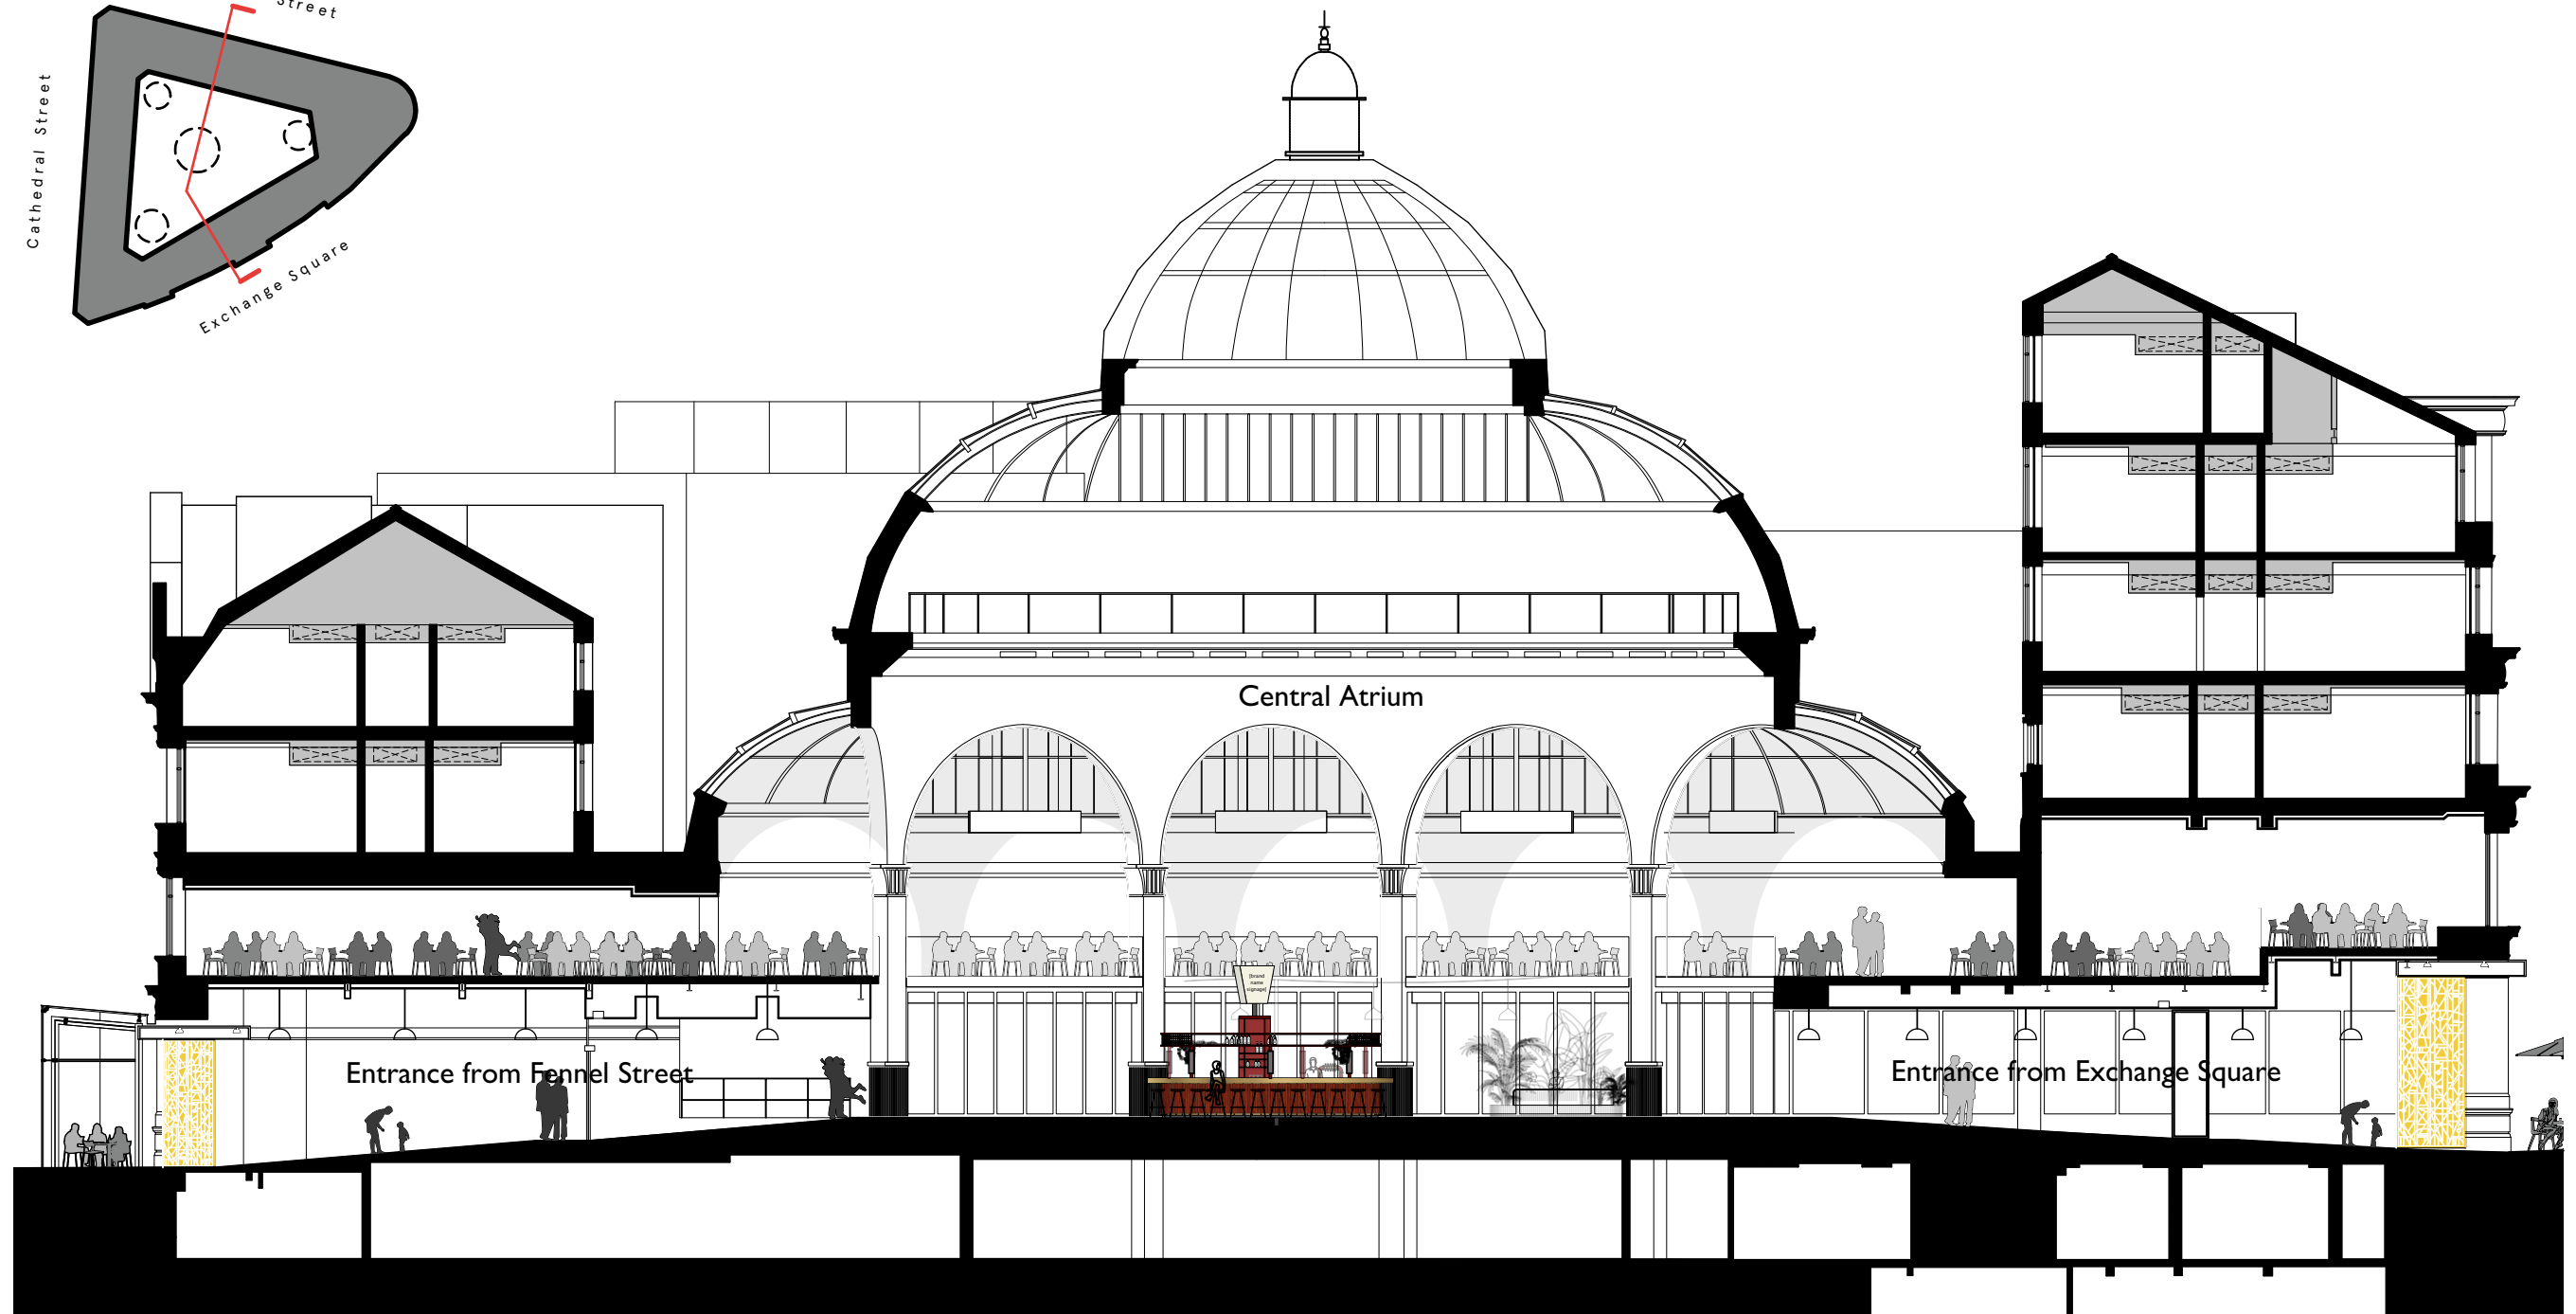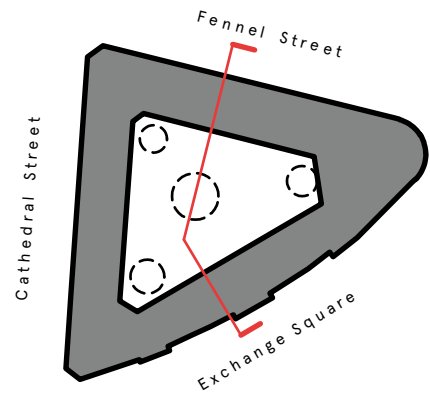



0 1 2 3 4 5 6 7 8 9 10 M



Project Name	Manchester Corn Exchange Bar
Client	
Drawing Title	Proposed Section
Drawing Number	A2100
Date	30.07.20
Scale	1:200@A3
Drawn By	MA

93

3 Neepsend Lane
Sheffield, S3 8FE
93ft.com
+ 44 0114 361 9393

Do not scale from this drawing. Use figured
dimensions in all cases. Check all dimensions on-site.
Any discrepancies to be reported immediately to 93

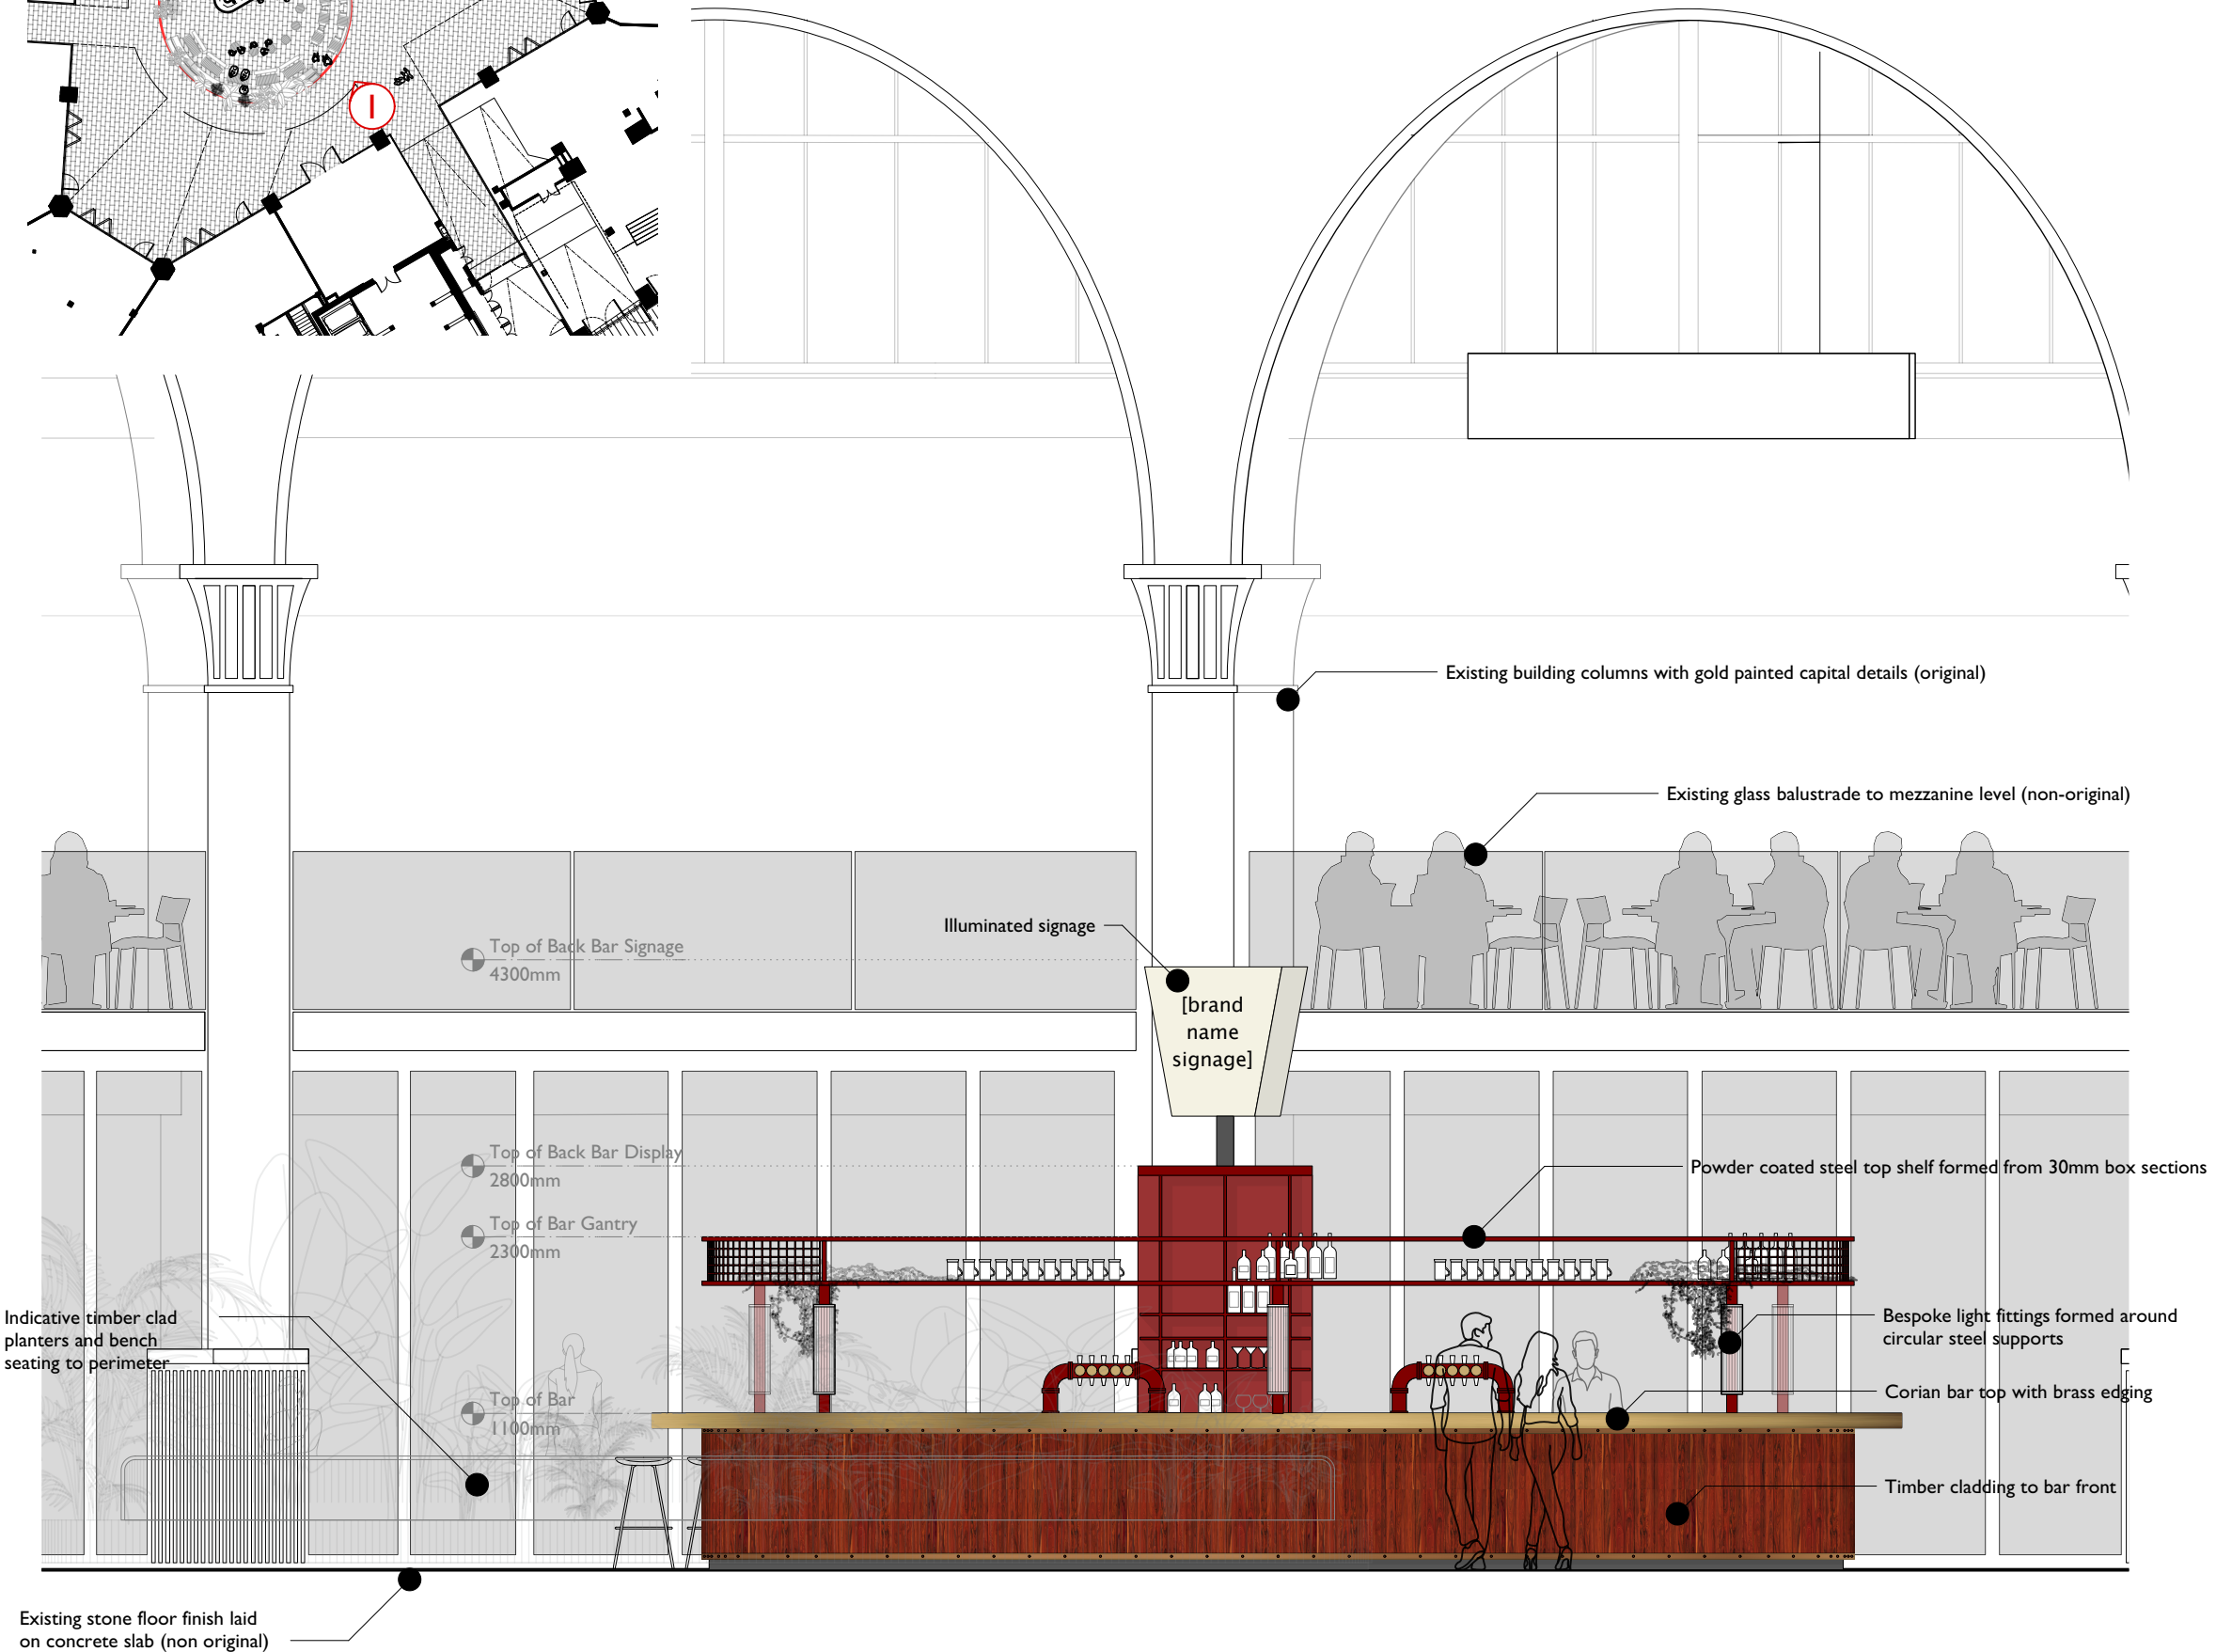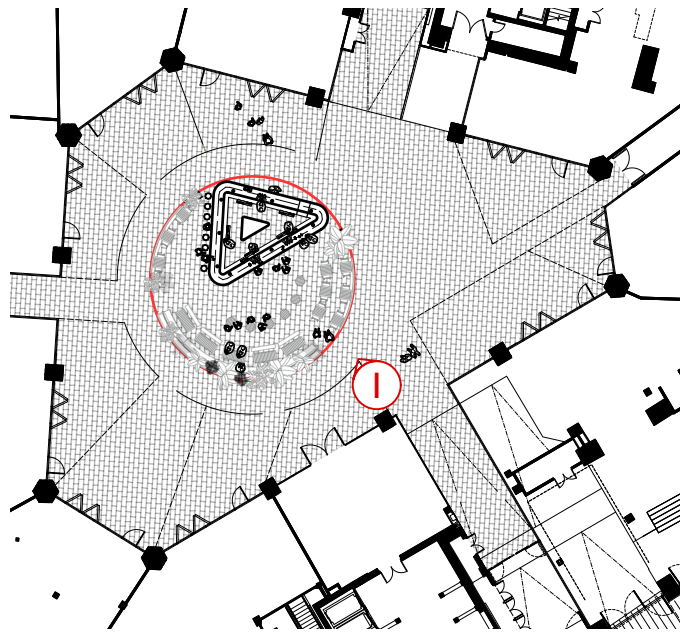

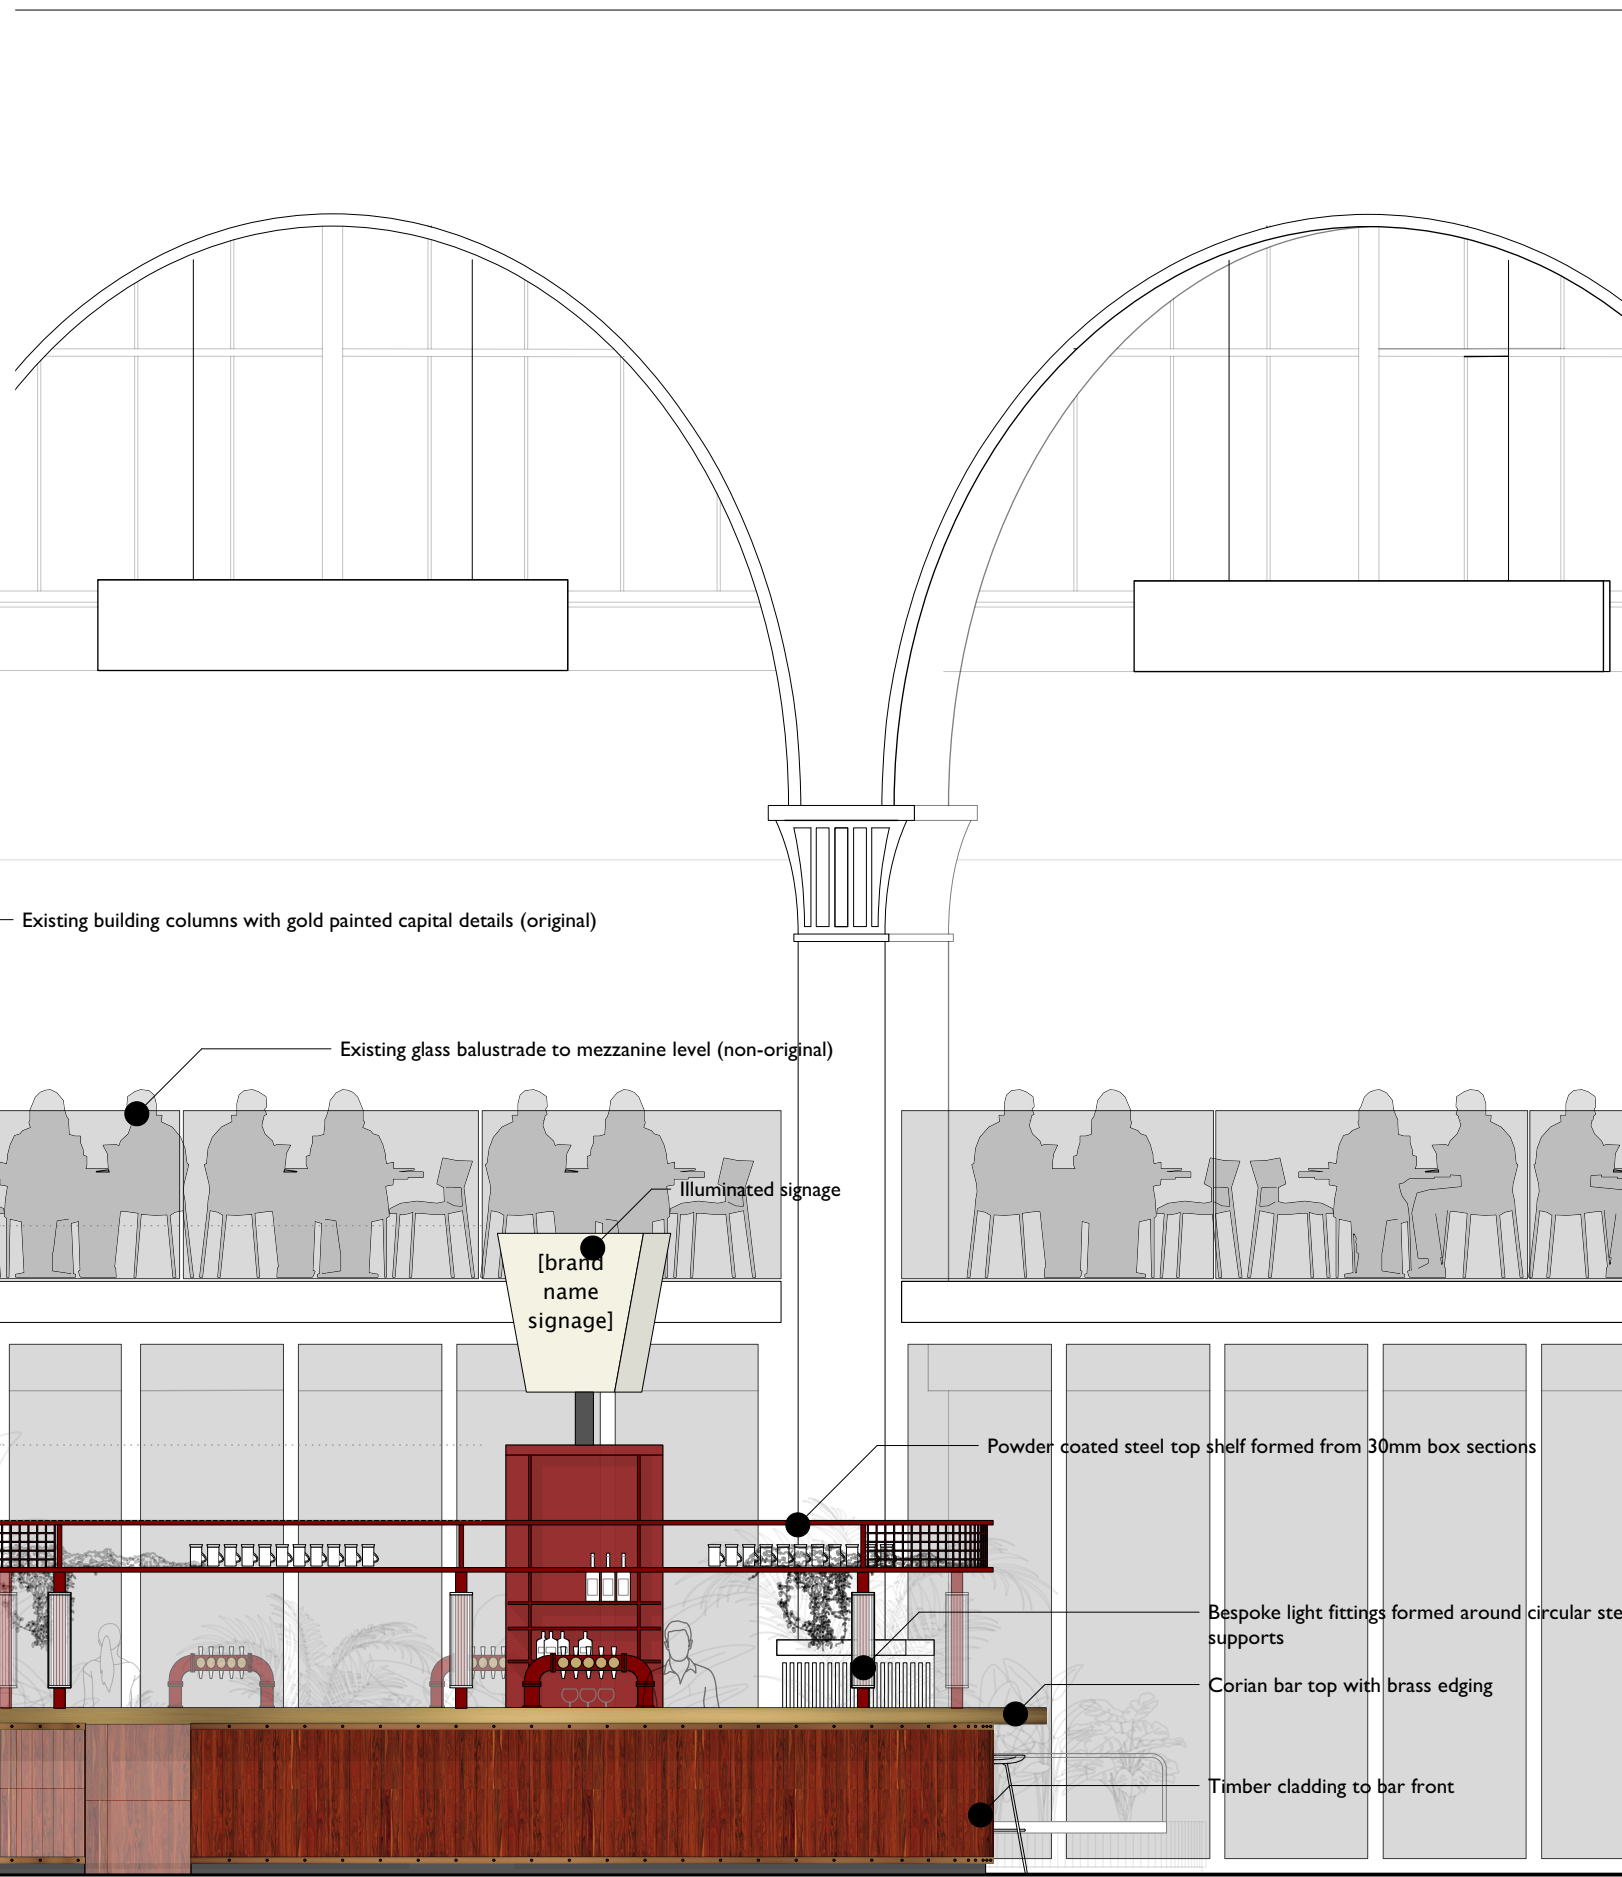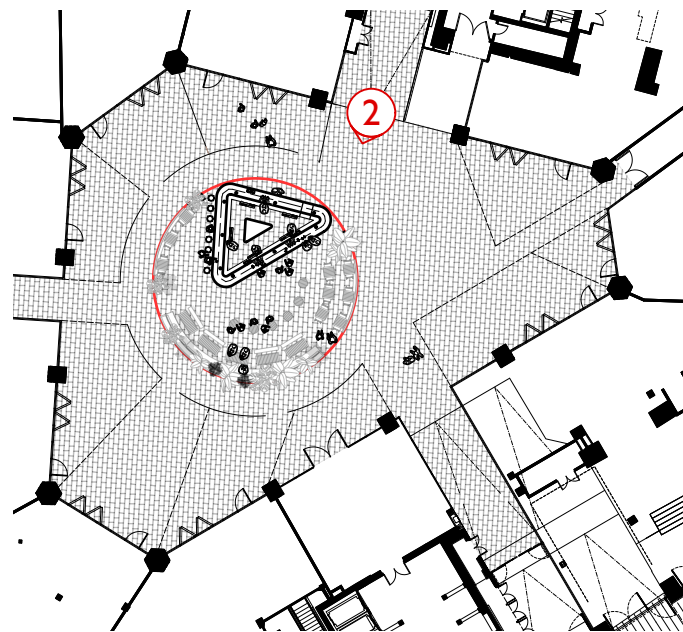

Existing building columns with gold painted capital details (original)

Existing glass balustrade to mezzanine level (non-original)

Top of Back Bar Signage
4300mm

[brand
name
signage]

Illuminated signage

Top of Back Bar Display
2800mm


Top of Bar Gantry
2300mm

Powder coated steel top shelf formed from 30mm box sections

Bespoke light fittings formed around circular steel supports

Corian bar top with brass edging

Timber cladding to bar front

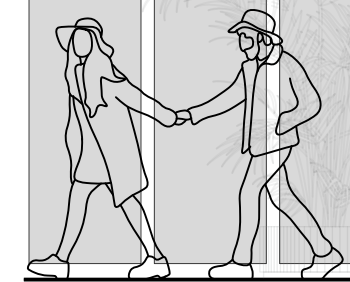

Existing stone floor finish laid on concrete slab (non original)





Project Name	Manchester Corn Exchange Bar
Client	
Drawing Title	Proposed Elevation to Fennel St Entrance
Drawing Number	A2102
Date	30.07.20
Scale	1:50@A3
Drawn By	MA

93

3 Neepsend Lane
Sheffield, S3 8FE
93ft.com
+ 44 0114 361 9393

Do not scale from this drawing. Use figured dimensions in all cases. Check all dimensions on-site. Any discrepancies to be reported immediately to 93

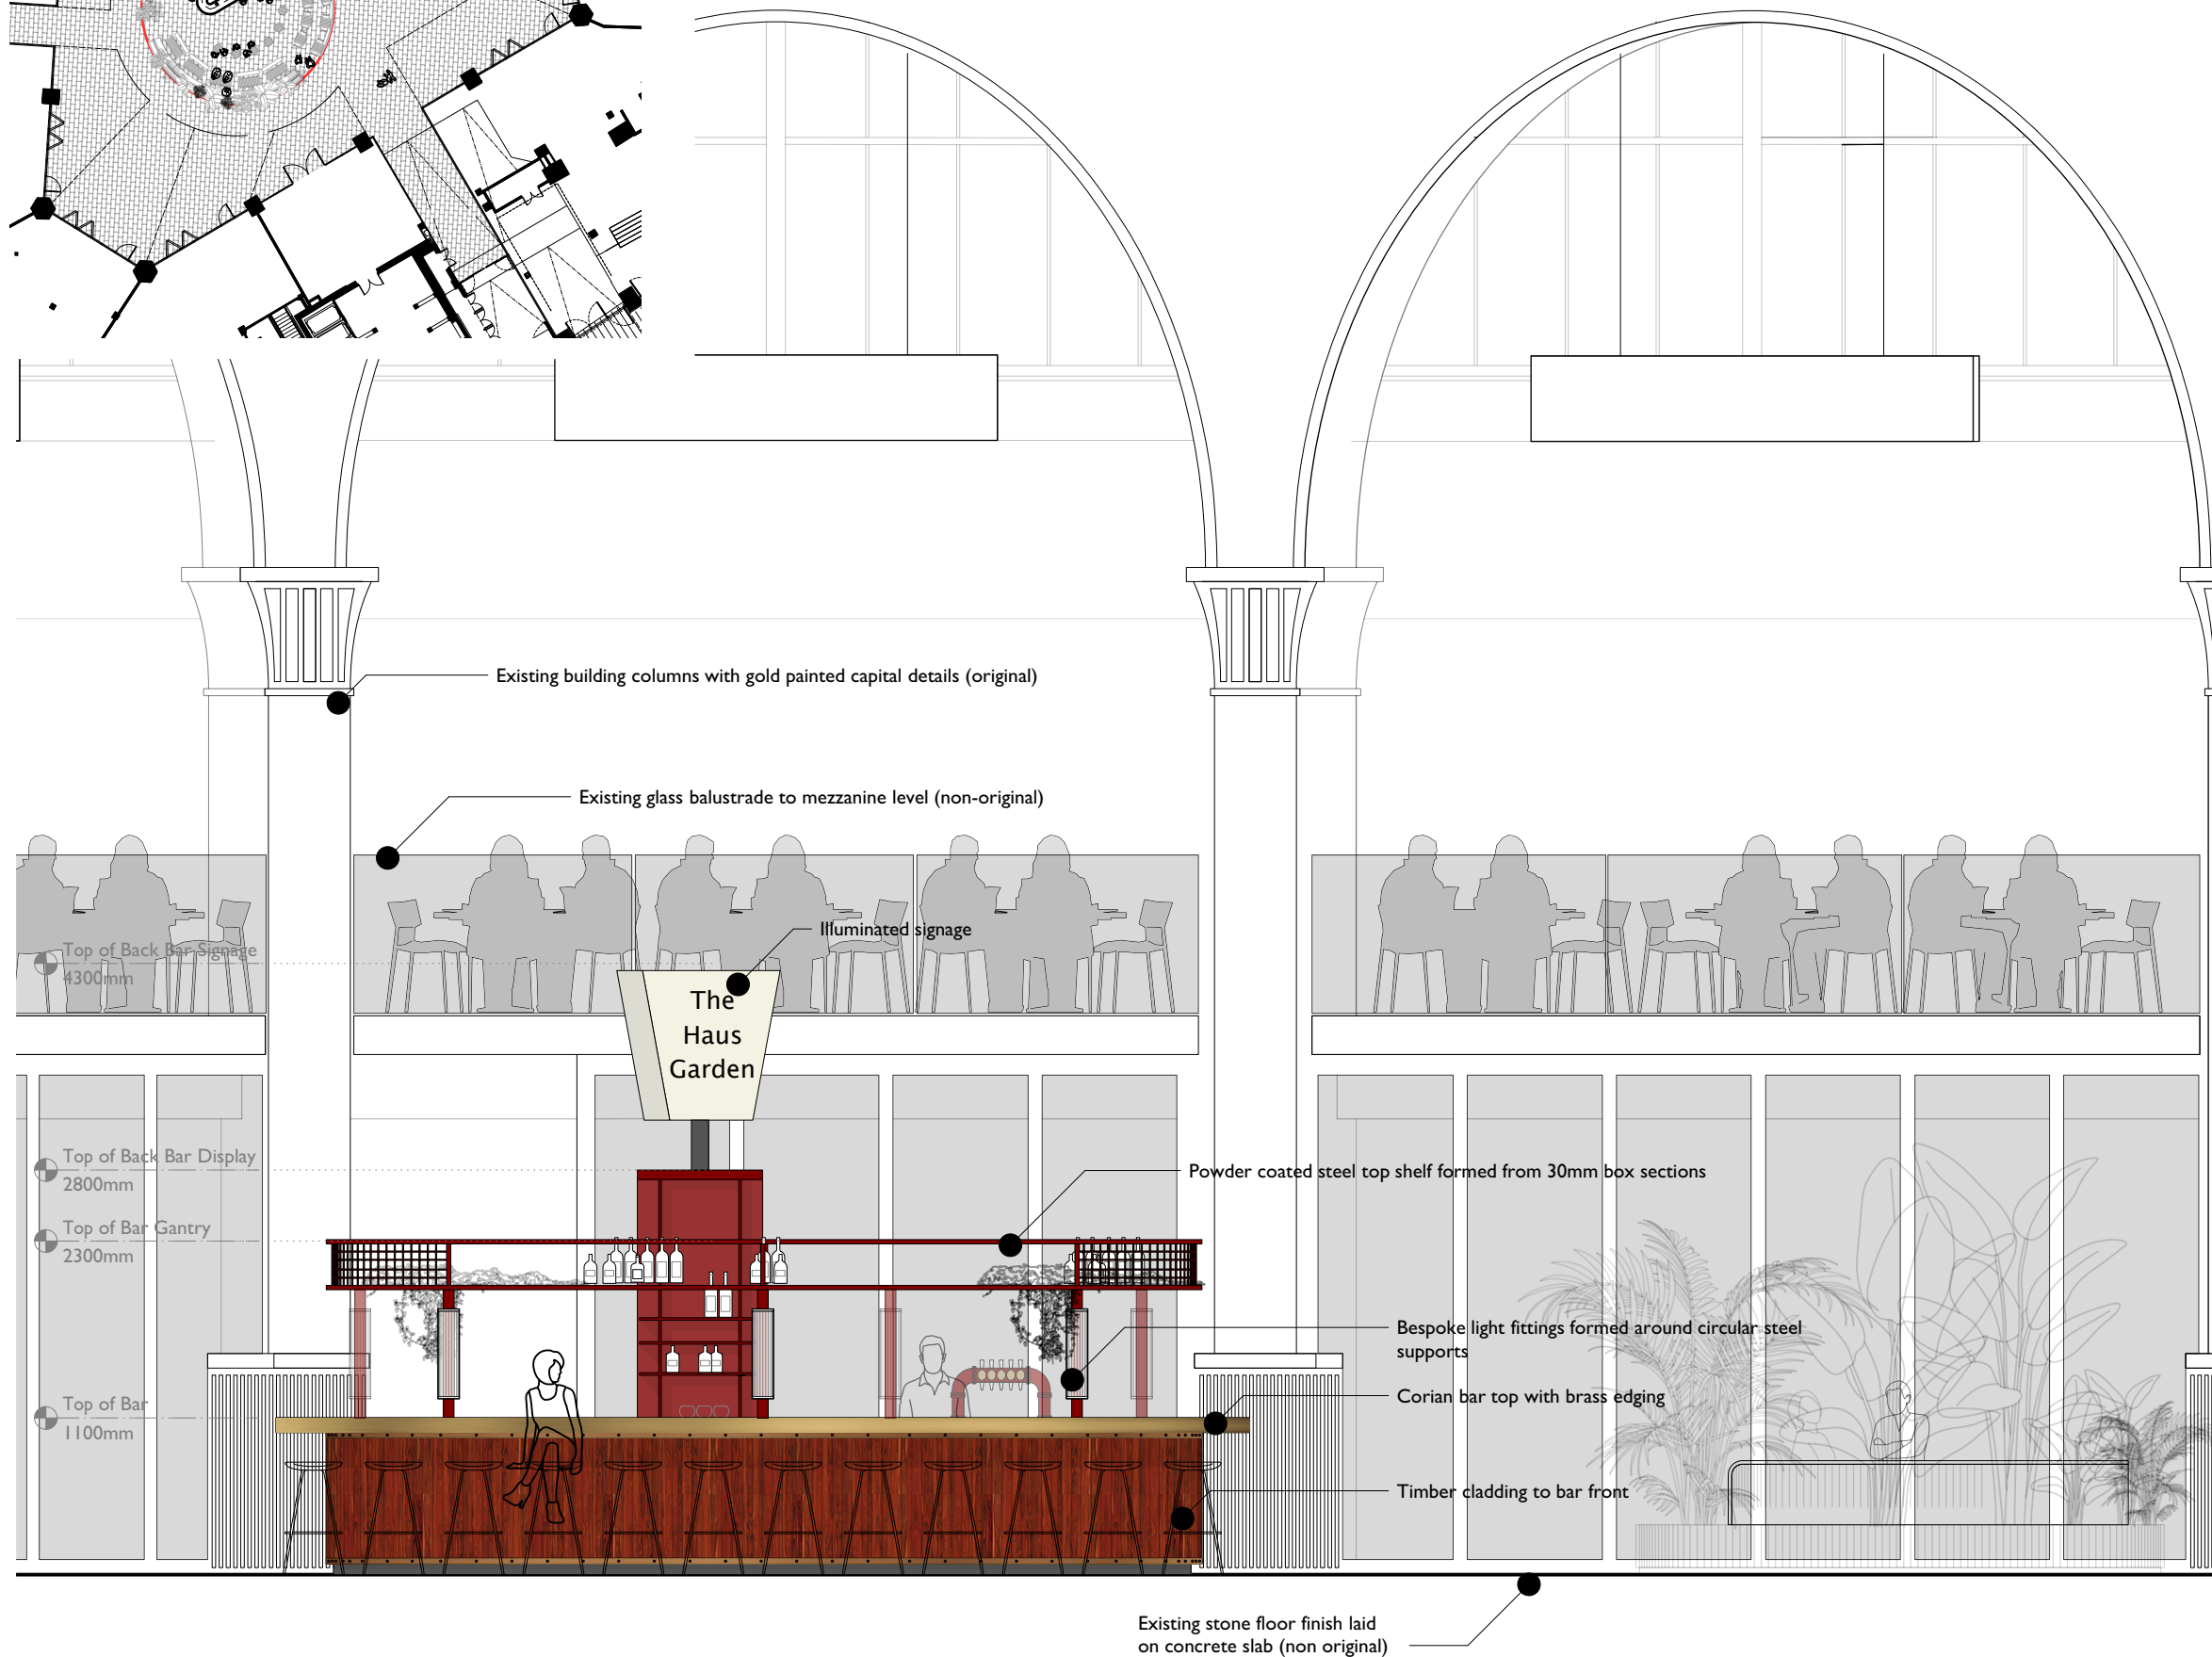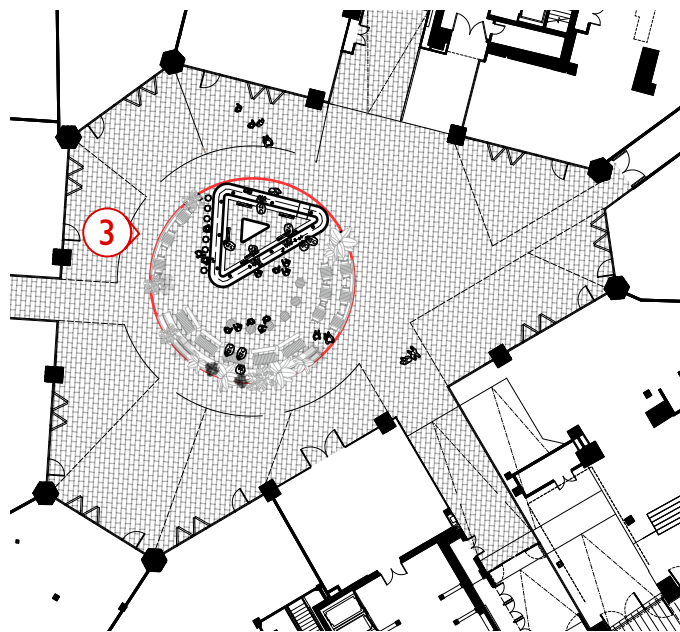

Project Name	Manchester Corn Exchange Bar
Client	
Drawing Title	Proposed Elevation to Cathedral St Entrance
Drawing Number	A2103
Date	30.07.20
Scale	1:50@A3
Drawn By	MA