


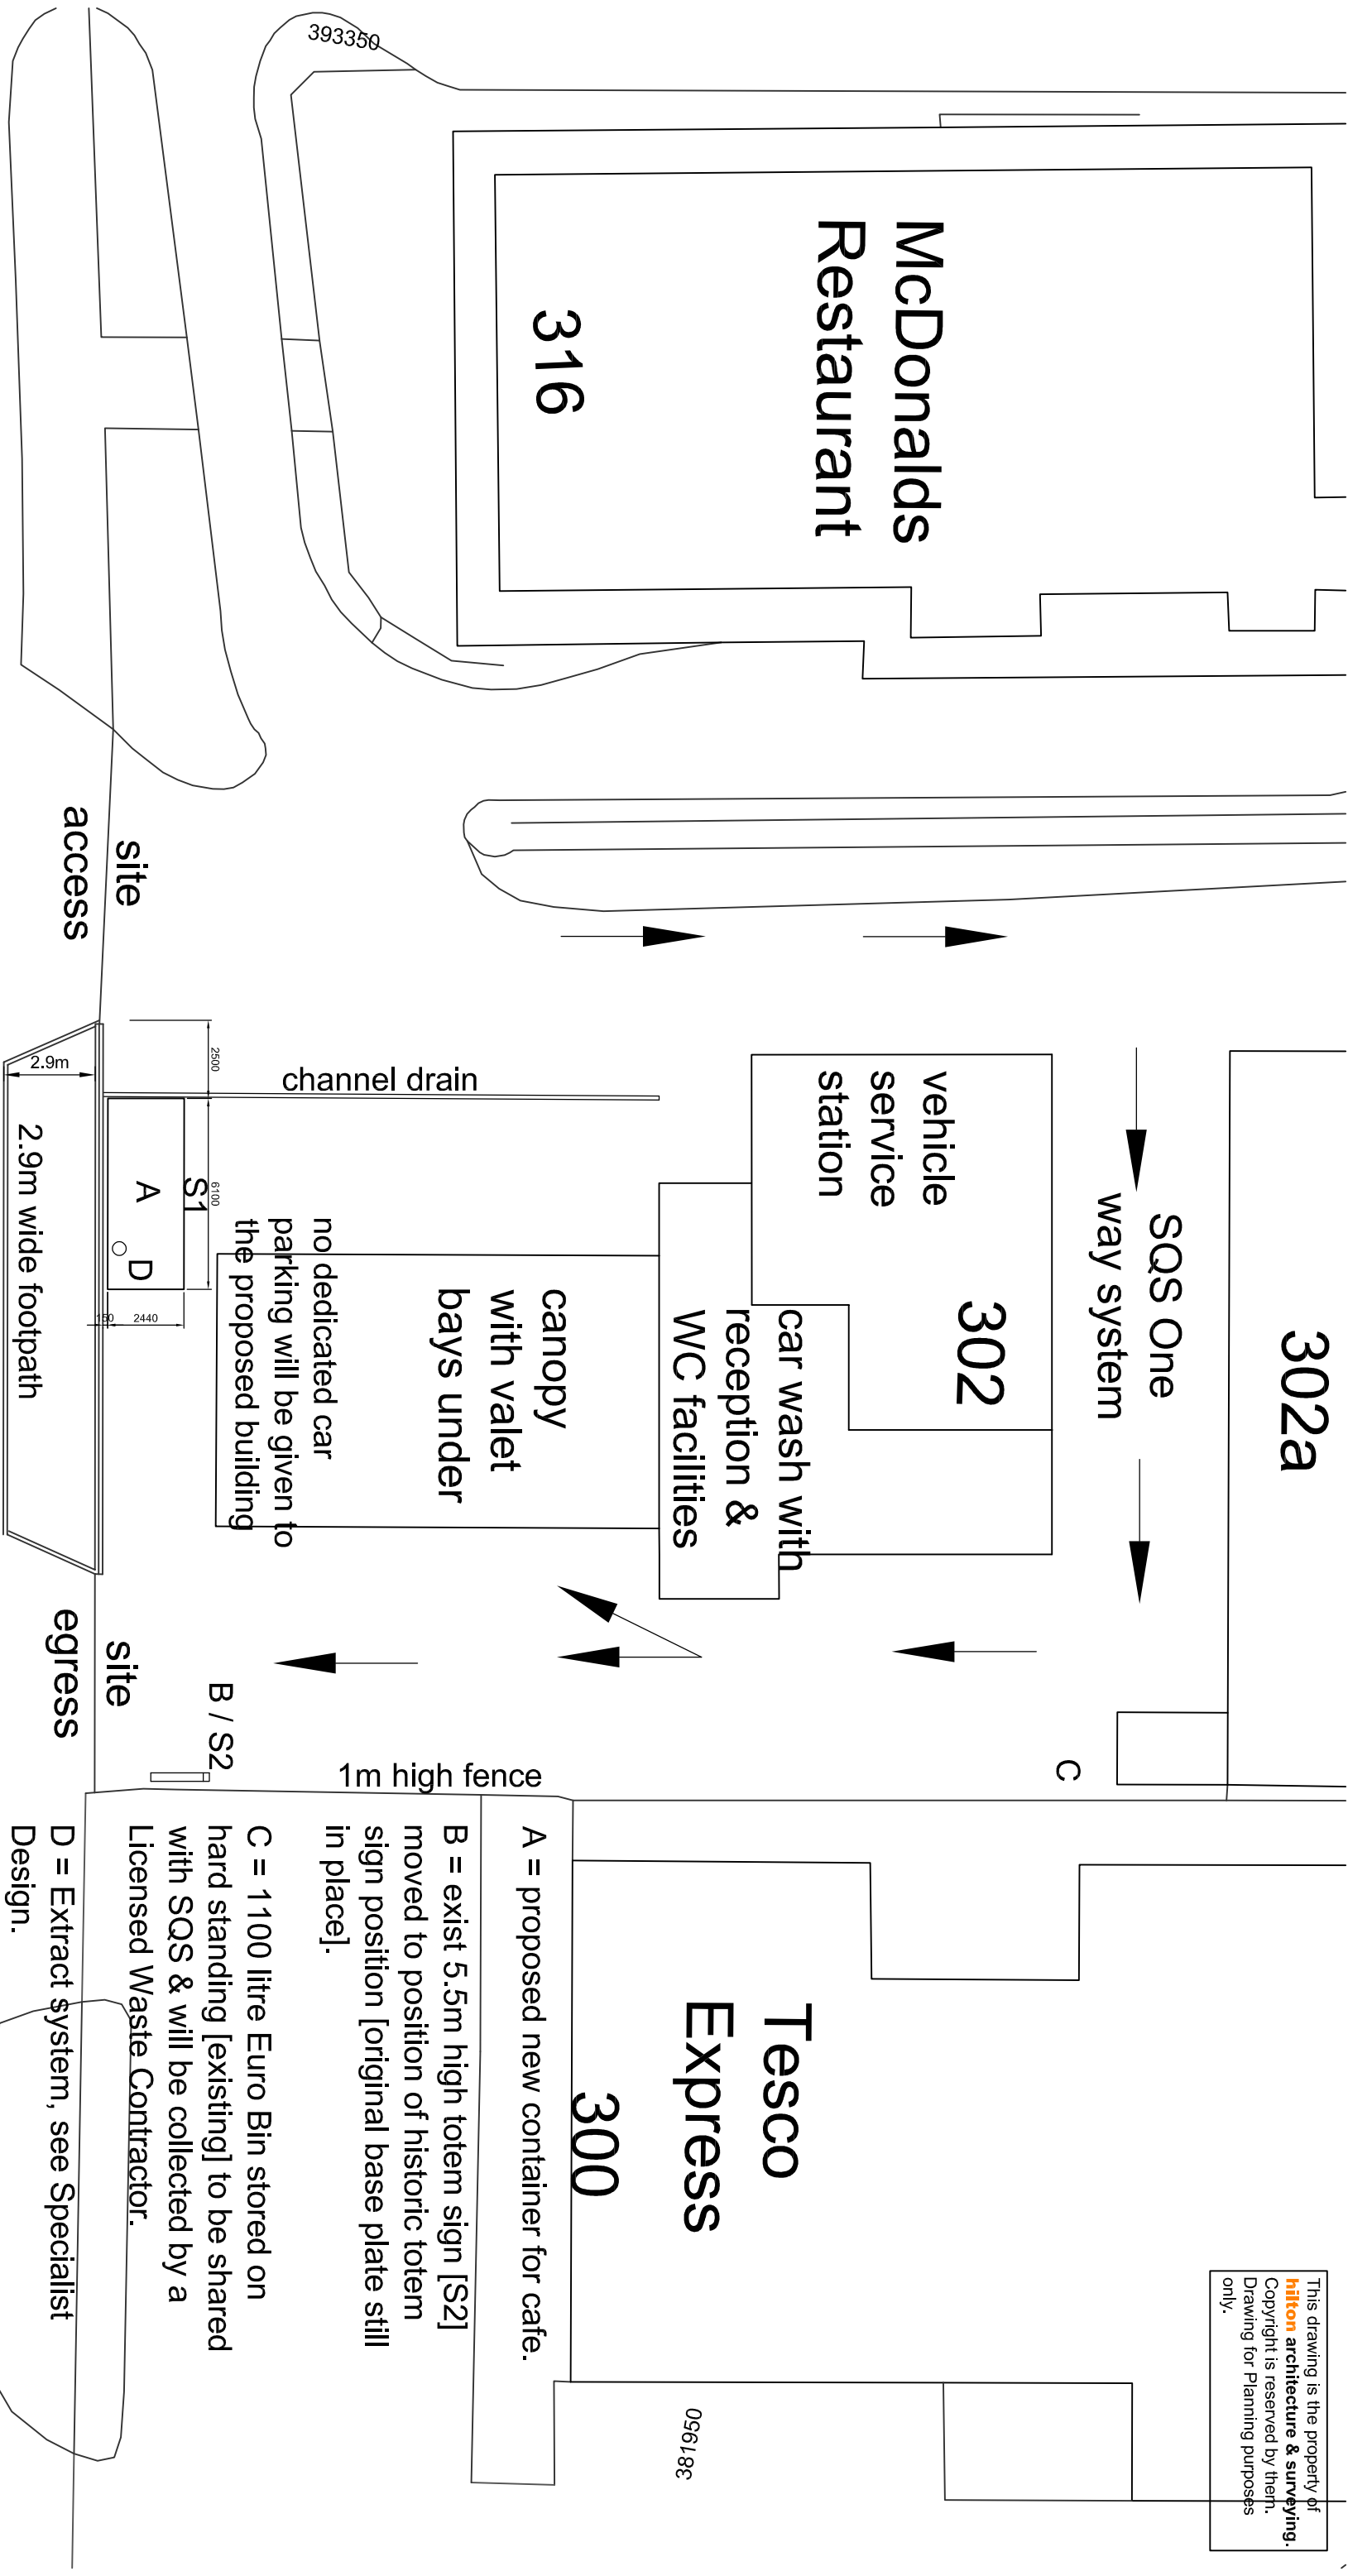

302

302a

316

McDonalds Restaurant

393350

access

site

channel drain

2.9m

2.9m wide footpath

6100

2500

2440

30

egress

site

1m high fence

0.9m

2m

3m

4m

5m

Proposed Site Plan

Rev.A-Waste Management; no Parking; Extraction info added.

Rev.B-Specialist extract flue shown.

Karak Chaai