


Location Plan
Scale 1 : 250

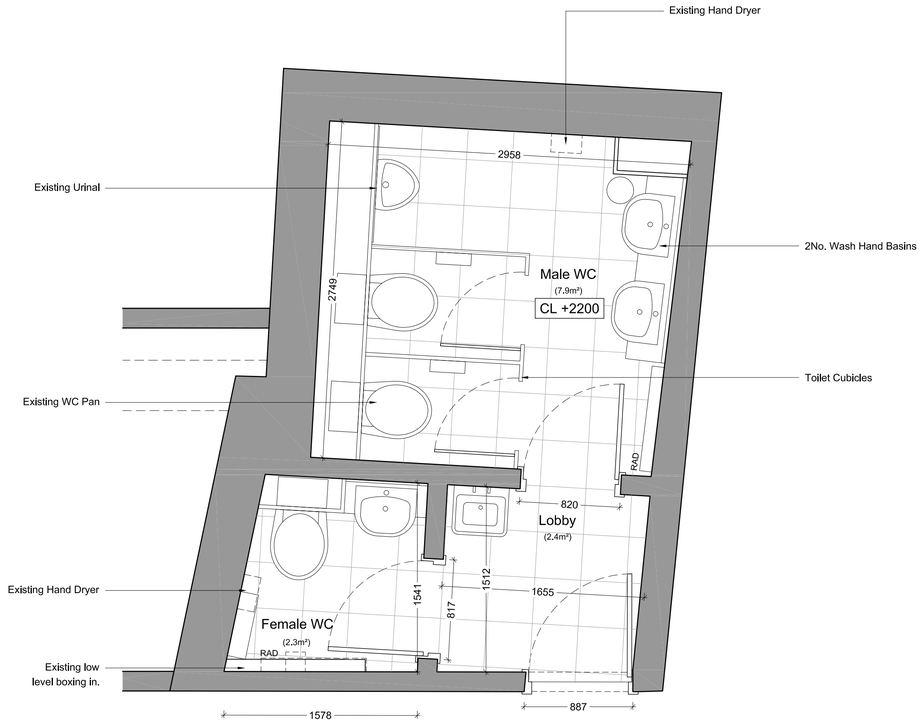

Area B - Existing Female & Male WC GA Plan
Scale 1 : 25

©
DO NOT SCALE. Use figured dimensions only. Contractor is to check all dimensions before commencement of works. This drawing is copyright. This data to be used as xref file only - not as live data.
This drawing must only be used for the purpose for which it is supplied.

KEY

- Existing Ceramic Tile Flooring
- Existing Carpet Flooring
- Existing Vinyl Flooring

no.	date	by	revision details	Ckd	App
/	16/10/20	TP	FOR LISTED BUILDING CONSENT	AF	RS

STRALA architects
Studio 103
The Courtyard Royal Mills
Ancoats Manchester M4 5BA
Tel: 0161 236 5866
Fax: 0161 236 5884
E: office@strzarch.co.uk

client
northern

NETWORK RAIL TECHNICAL APPROVAL
AUTHORISED FOR ISSUE:
DESIGNER.....
CHECKER.....
AUTHORISER (CRE).....
DATE.....

APPROVED FOR FORM (N/A)
CEM.....
DATE.....

project
ELR: COL MILEAGE: 189m 29ch. OS Ref: SJ840974
MANCHESTER OXFORD ROAD
TRAIN STATION

drawing status
FOR LISTED BUILDING CONSENT

drawing title
AREA B
EXISTING STAFF WC
GA PLAN

drawn by	date	checked by	date
TP	16/10/20	AF	16/10/20
CRE Approved by	date	CEM Reviewed by	date
RS	16/10/20		

Network Rail dwg no.	revision no.	sht no.
	/	1 of 1

consultant dwg no.	scale	sht size
2876-MCO-LB002	1 : 25	A1