48 Broadfield Road, M14 4WH

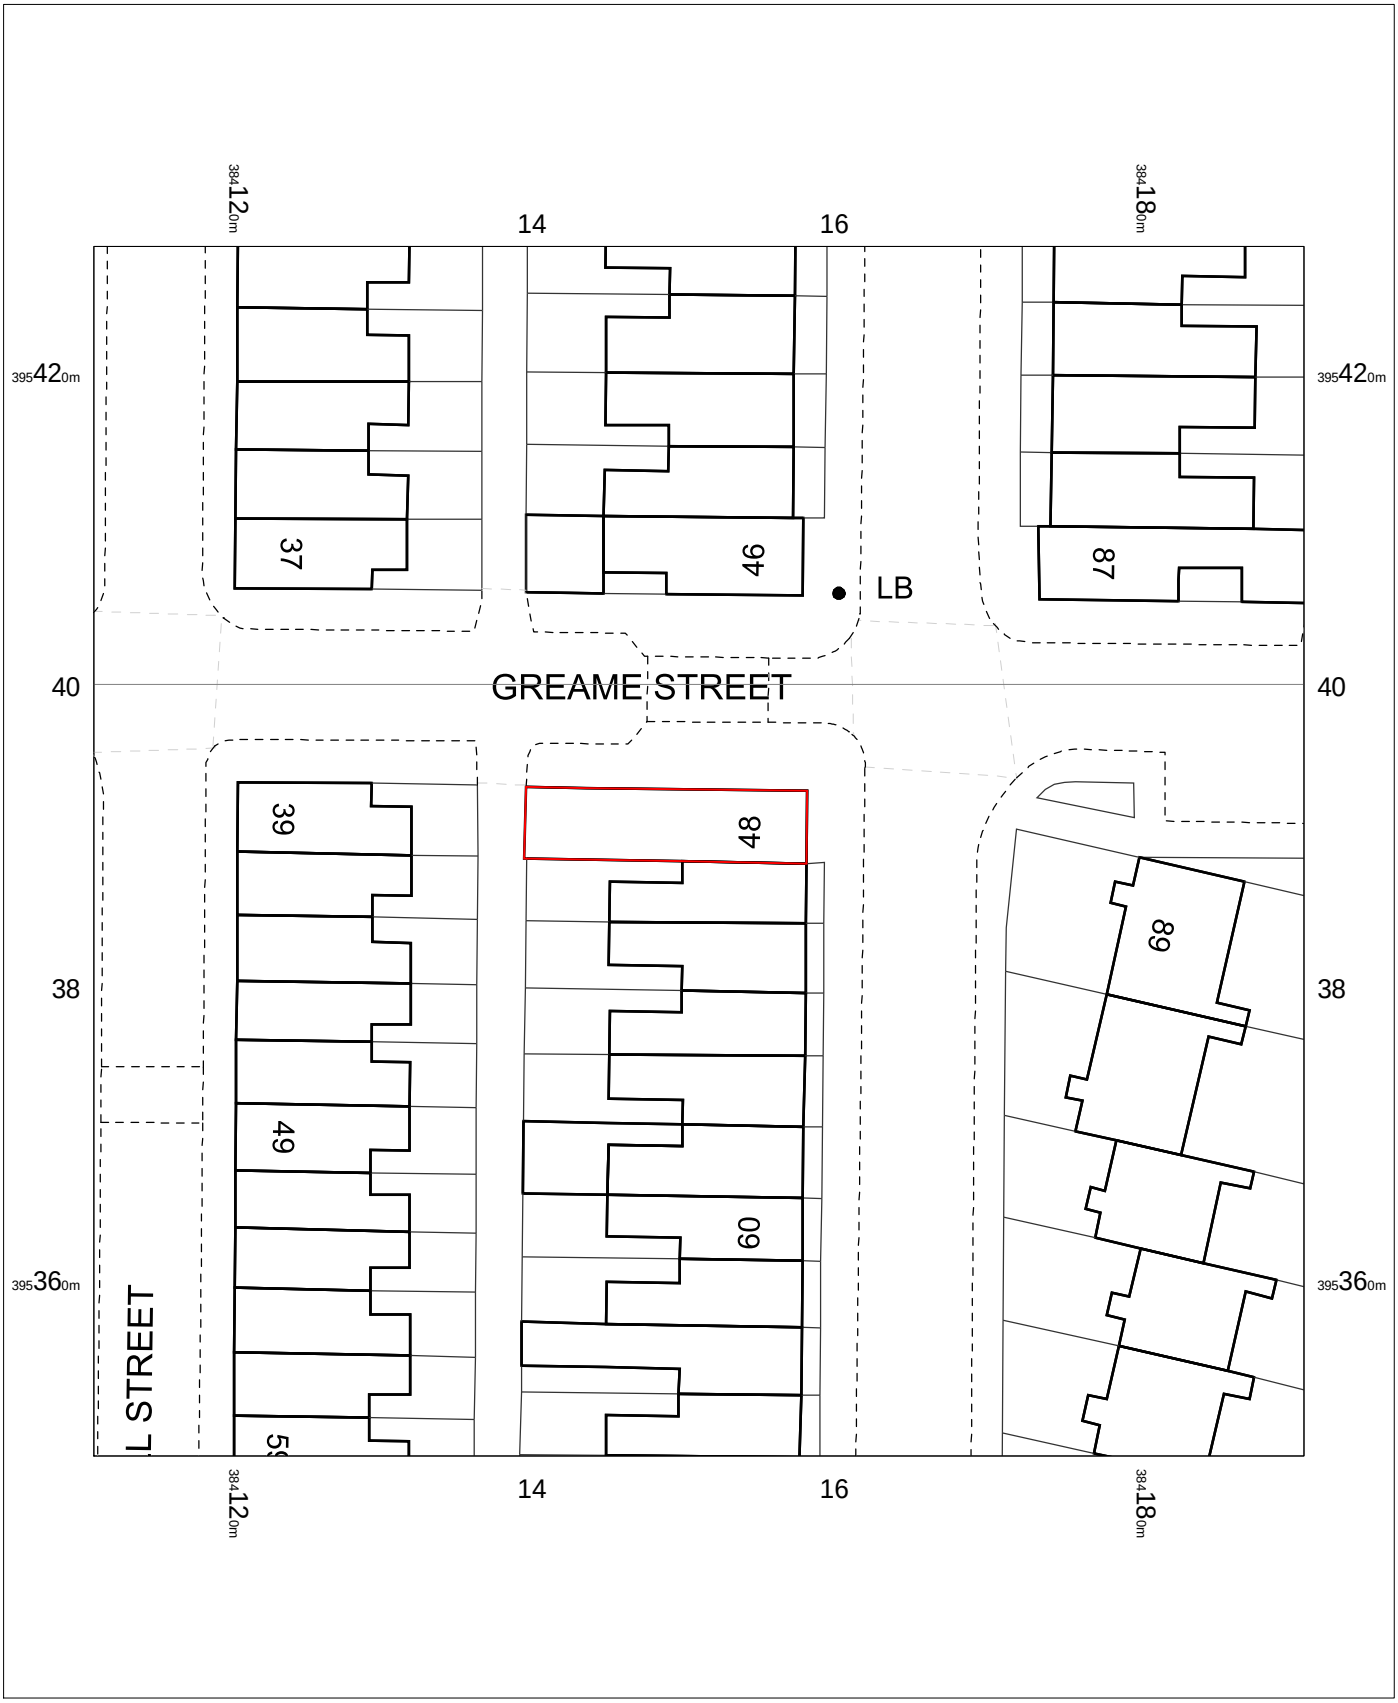

48 Broadfield Road,
Moss Side,
Manchester,
M14 4WH

OS MasterMap 1250/2500/10000 scale
Friday, September 25, 2020, ID: MPMBW-00904548
www.blackwellmapping.co.uk

1:500 scale print at A4, Centre: 384151 E, 395389 N

©Crown Copyright Ordnance Survey. Licence no. 100041041

N

BLACKWELL'S
MAPPING SERVICES
PERSONAL & PROFESSIONAL MAPPING
www.blackwellmapping.co.uk
TEL: 0800 151 2612
maps@blackwell.co.uk