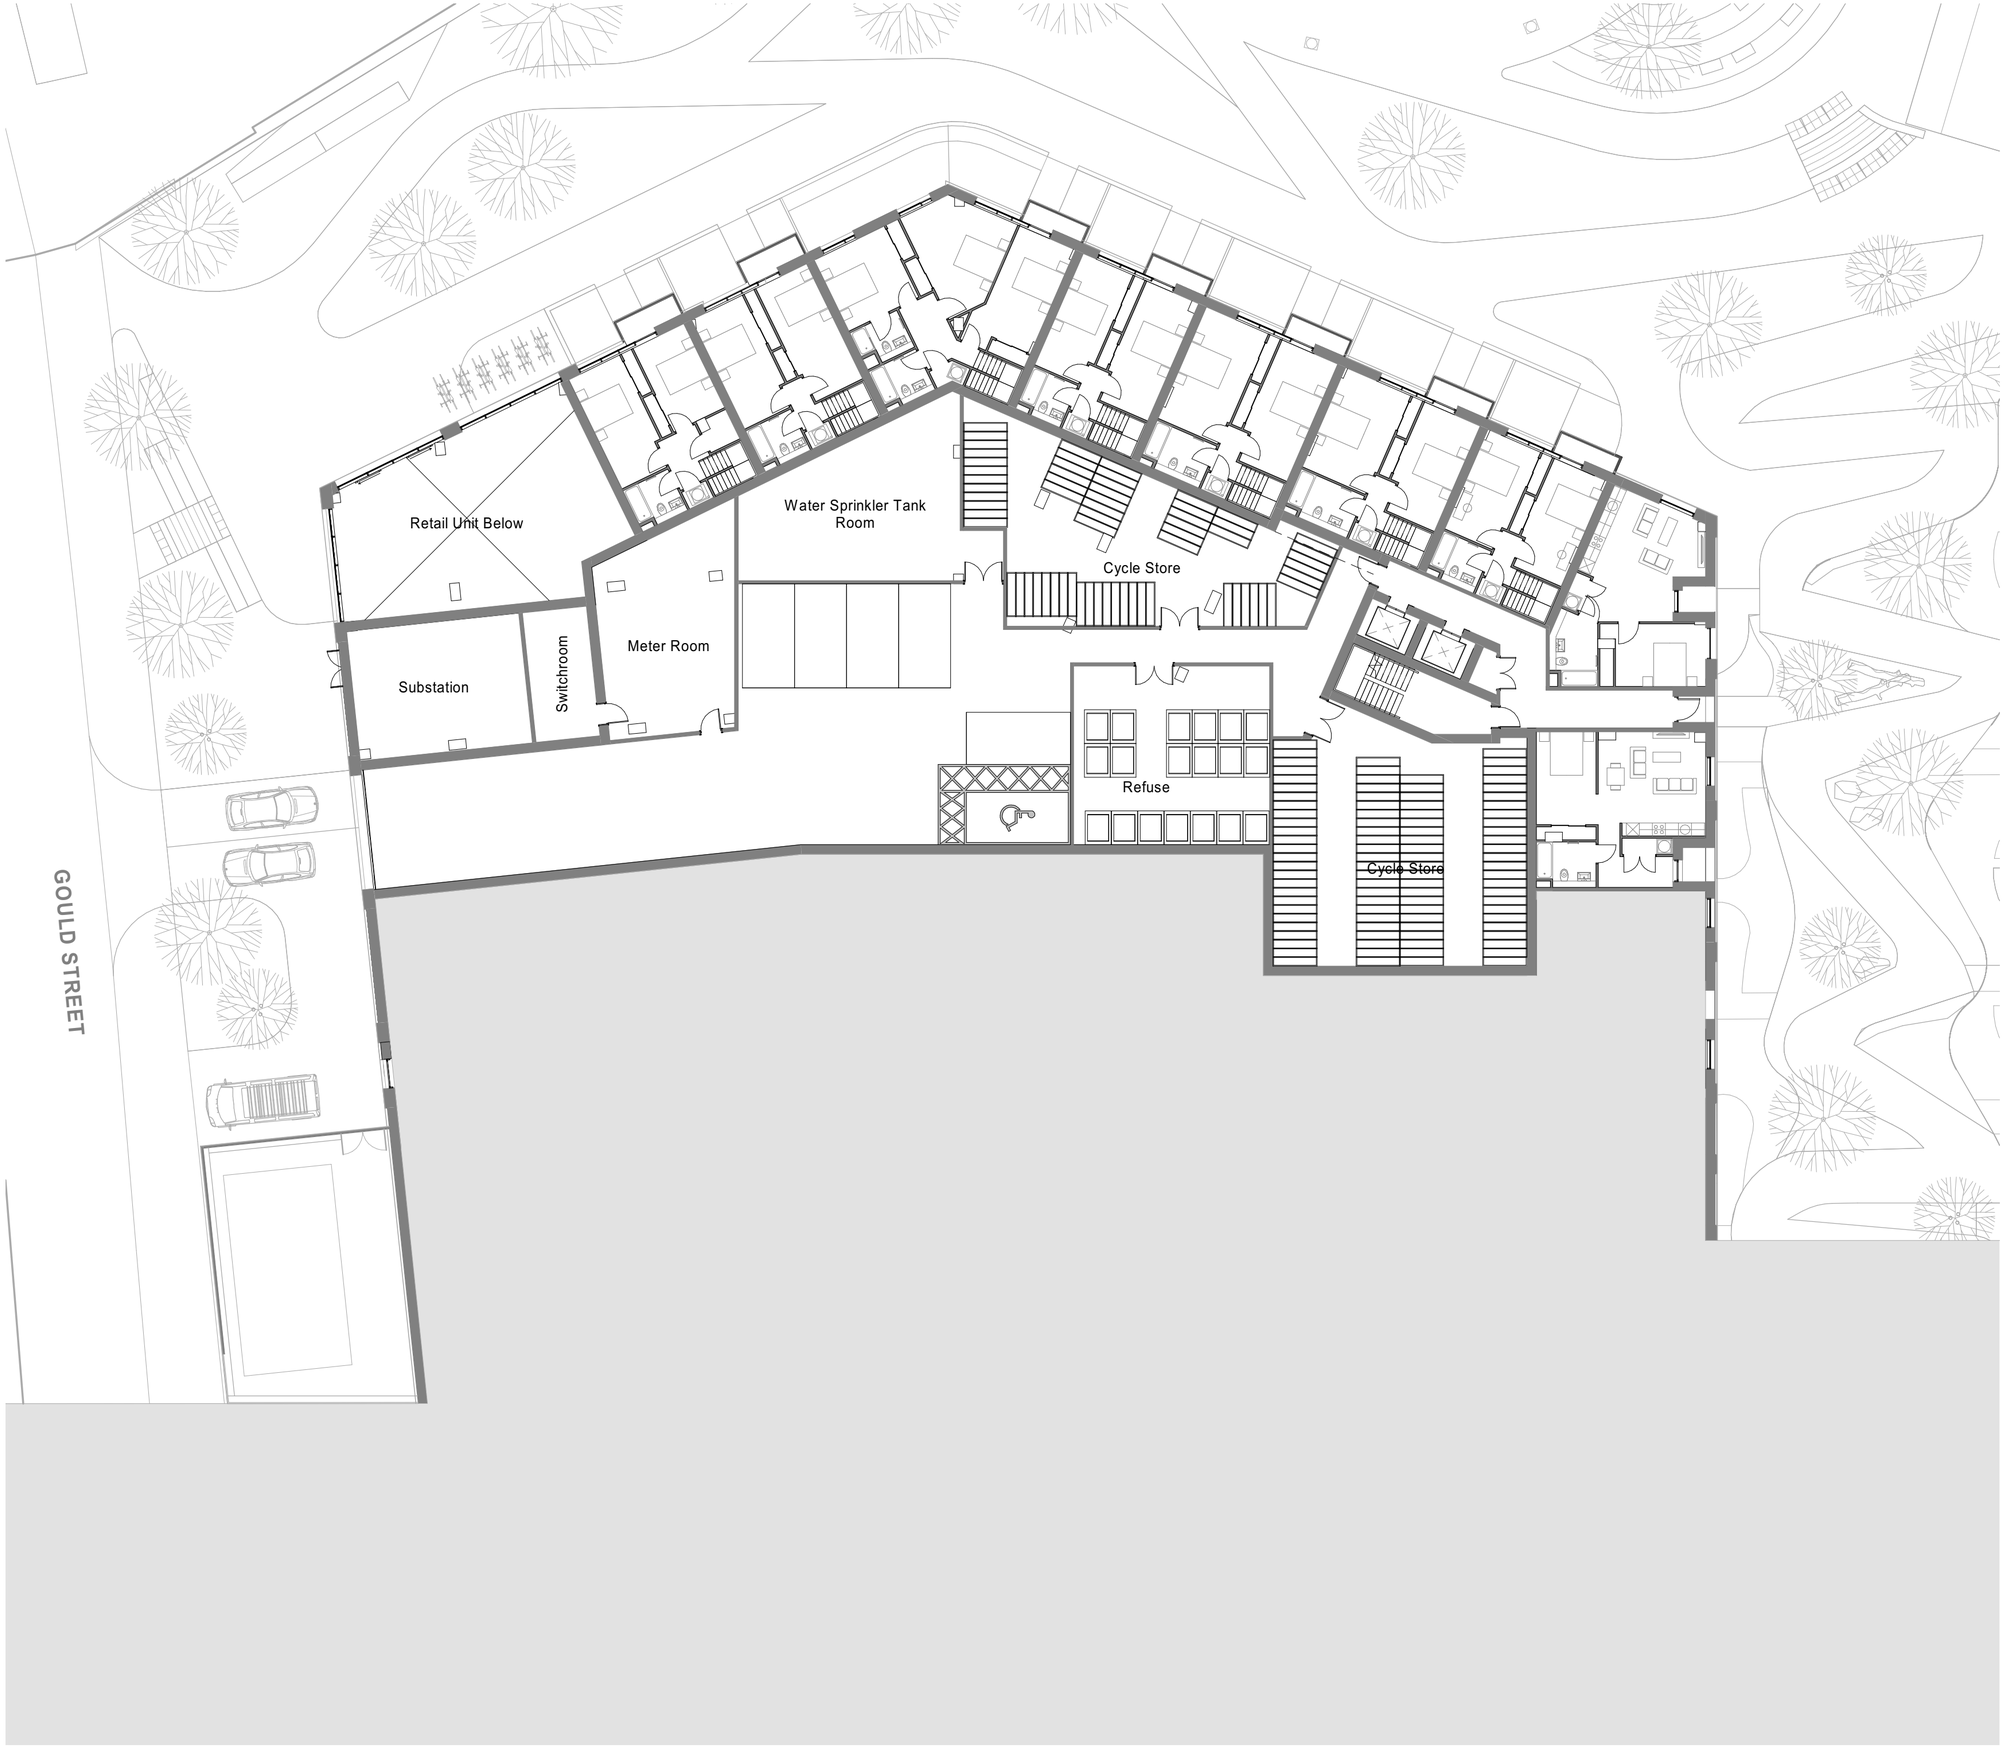


Rev	Description	Date	Dr by	App by
3	Cycle storage increased to meet apartment numbers	25.09.20	AW	DM
2	Planning GA Plans	29.08.20	AW	DB
1	Pre-Planning Review	07.08.20	AW	DB

original by	date created	approved by
AW	06/19/20	DB

AHR Architects Ltd
5th Floor
55 Princess Street
Manchester
M2 4EW
United Kingdom

T +44(0)161 8287900
E manchester@ahr.co.uk
www.ahr.co.uk

client name
Southvalley Estates Ltd

project
The Gasworks New Town - Phase 3

drawing
Level -1 - Planning GA

computer file
C:\Revit Projects\GS-AHR-P2-XX-M3-A-Phase-3_yusuf.shagow.rvt

plot date

project number
2015.00541.000

scale
1 : 200 @A2

drawing number
GDS-AHR-P3-B1-DR-A-PL-002

rev
3

issue status
S2

This drawing is to be read in conjunction with all related drawings. All dimensions must be checked and verified on site before commencing any work or producing shop drawings.The originator should be notified immediately of any discrepancy. This drawing is copyright and remains the property of AHR.

AOD
+42.6