
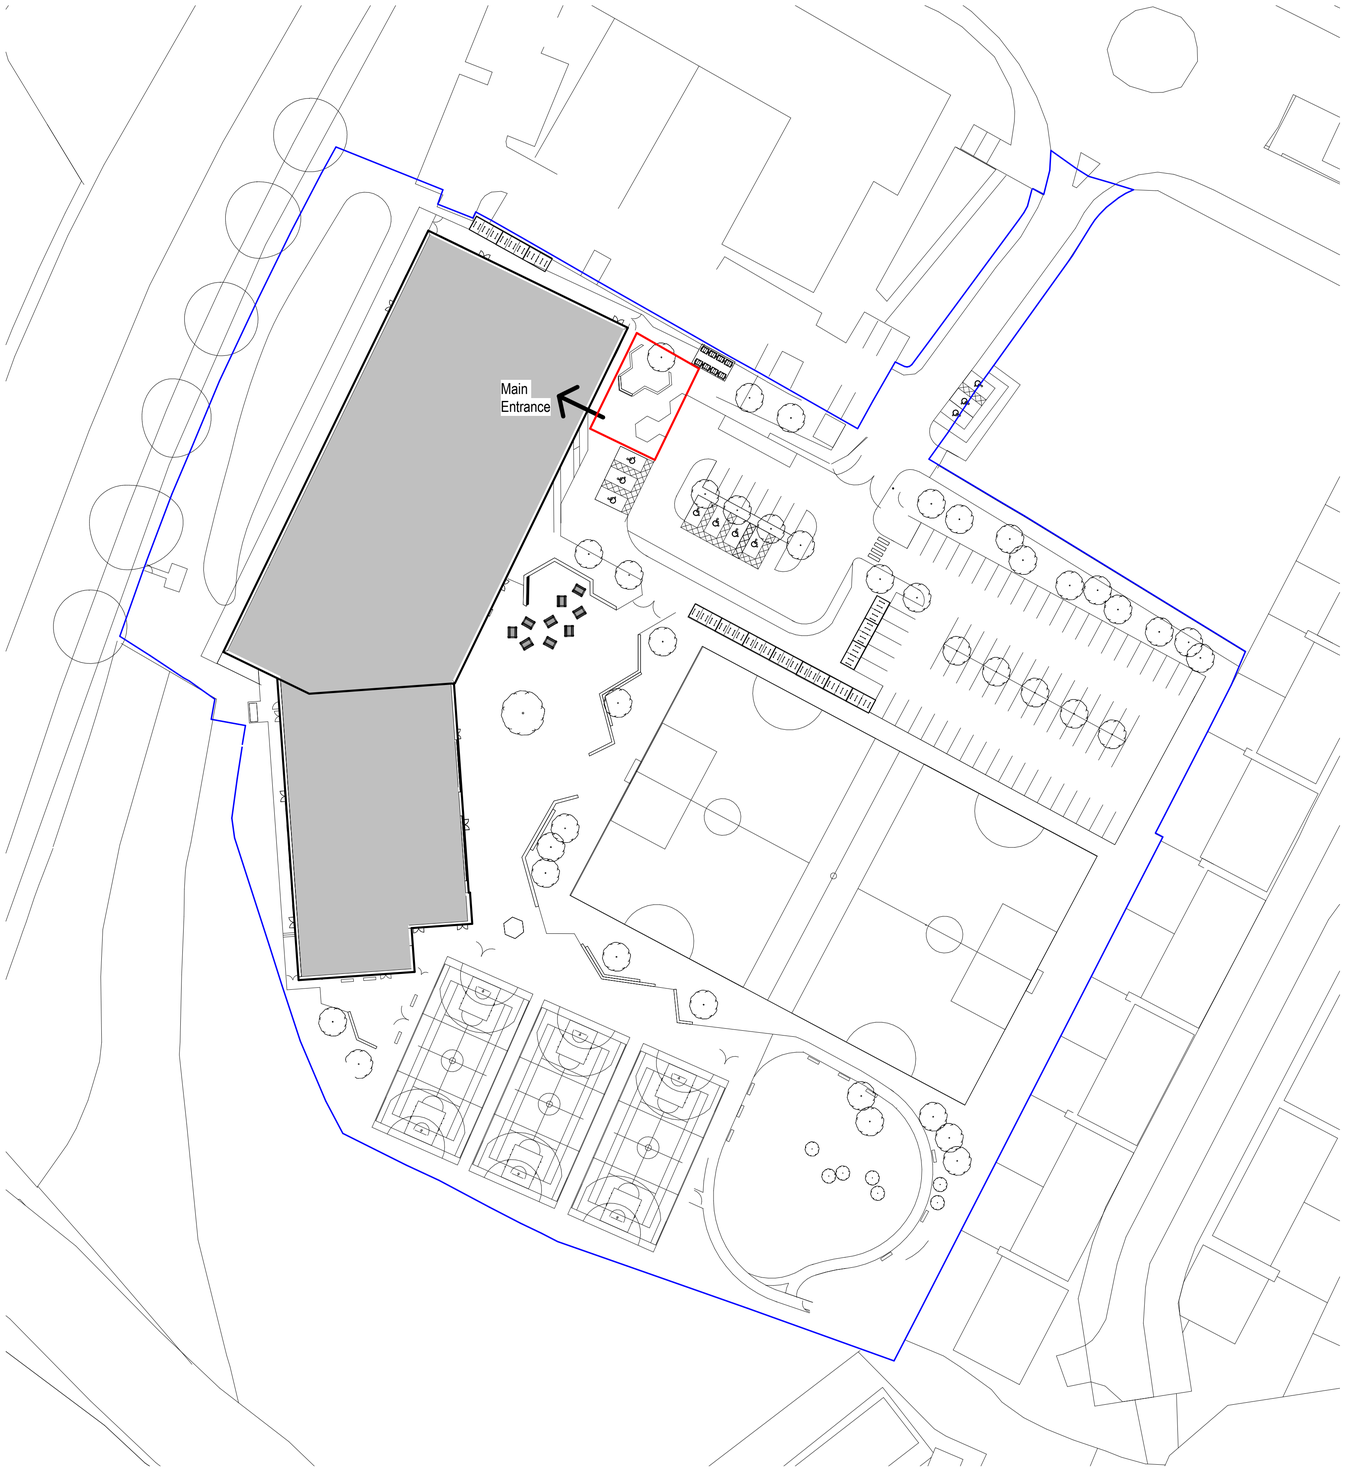


1 **Existing Site Plan**
1 : 500

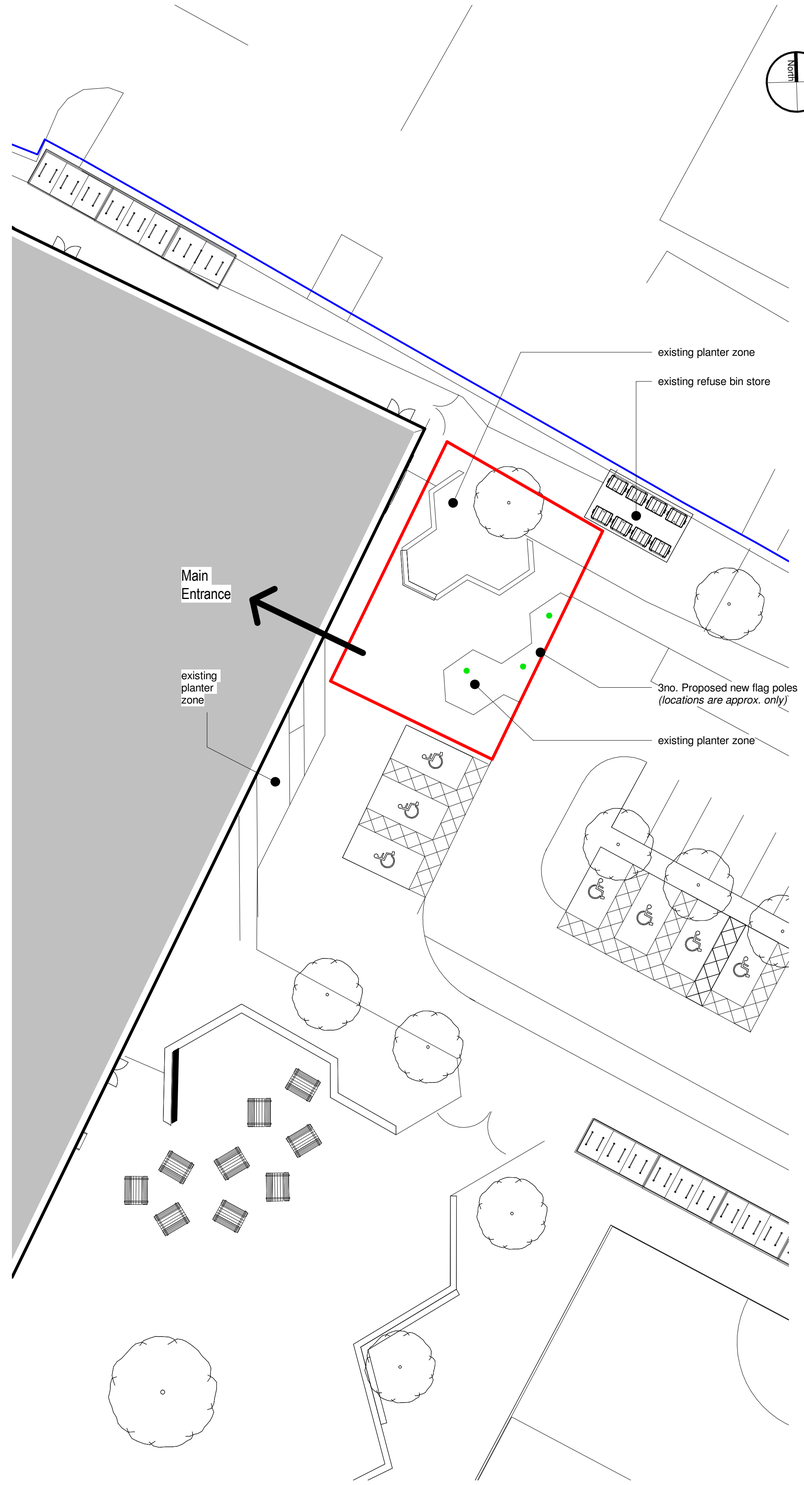

2 **Proposed Site Plan**
1 : 200

Notes

The Contractor is to check all dimensions and conditions on site before commencing. Do not scale from this drawing.
This drawing remains the copyright of POZZONI Architecture ltd.

Scale Bars TO BE USED ONLY AS GUIDANCE

1:100	mm	1000	3000	5000	
1:200	mm	2000	4000	6000	
1:500	M	5	15	25	
1:1250	M	10	30	50	70

Notes:

Didsbury High School Site Boundary (approx. 21,907m²)

Planning Application Site Boundary (approx. 200m²)

Taken from:
'Land Registry Title Plan MAN177294 Ordnance Survey Map reference SJ8392NW'

Approx. location of proposed flagpoles

Rev	Description	By	Date

Client	Laurus Trust		
Job	Didsbury High School - Flag Poles		
Drawing	Flag Poles - Existing & Proposed Site Plans		
PO2 Ref	4938.FP_1101	Rev	
BS Ref	4938.FP-PAL-XX-00-DR-A-1101		
Date	27.05.20	Scale	As indicated @ A1
3D CoOrd	-	2D CoOrd	TC
		Approved	CM

Project Status			
	Planning	Tender	Construction
	Design	Contract	As Built

pozzoni

London House
115 Golden Lane
London
EC1Y 0TJ

+44 20 7078 0079
architects@pozzoni.co.uk

Woodville House
2 Woodville Road
Altrincham
WA14 2FH

+44 161 928 7848
www.pozzoni.co.uk