



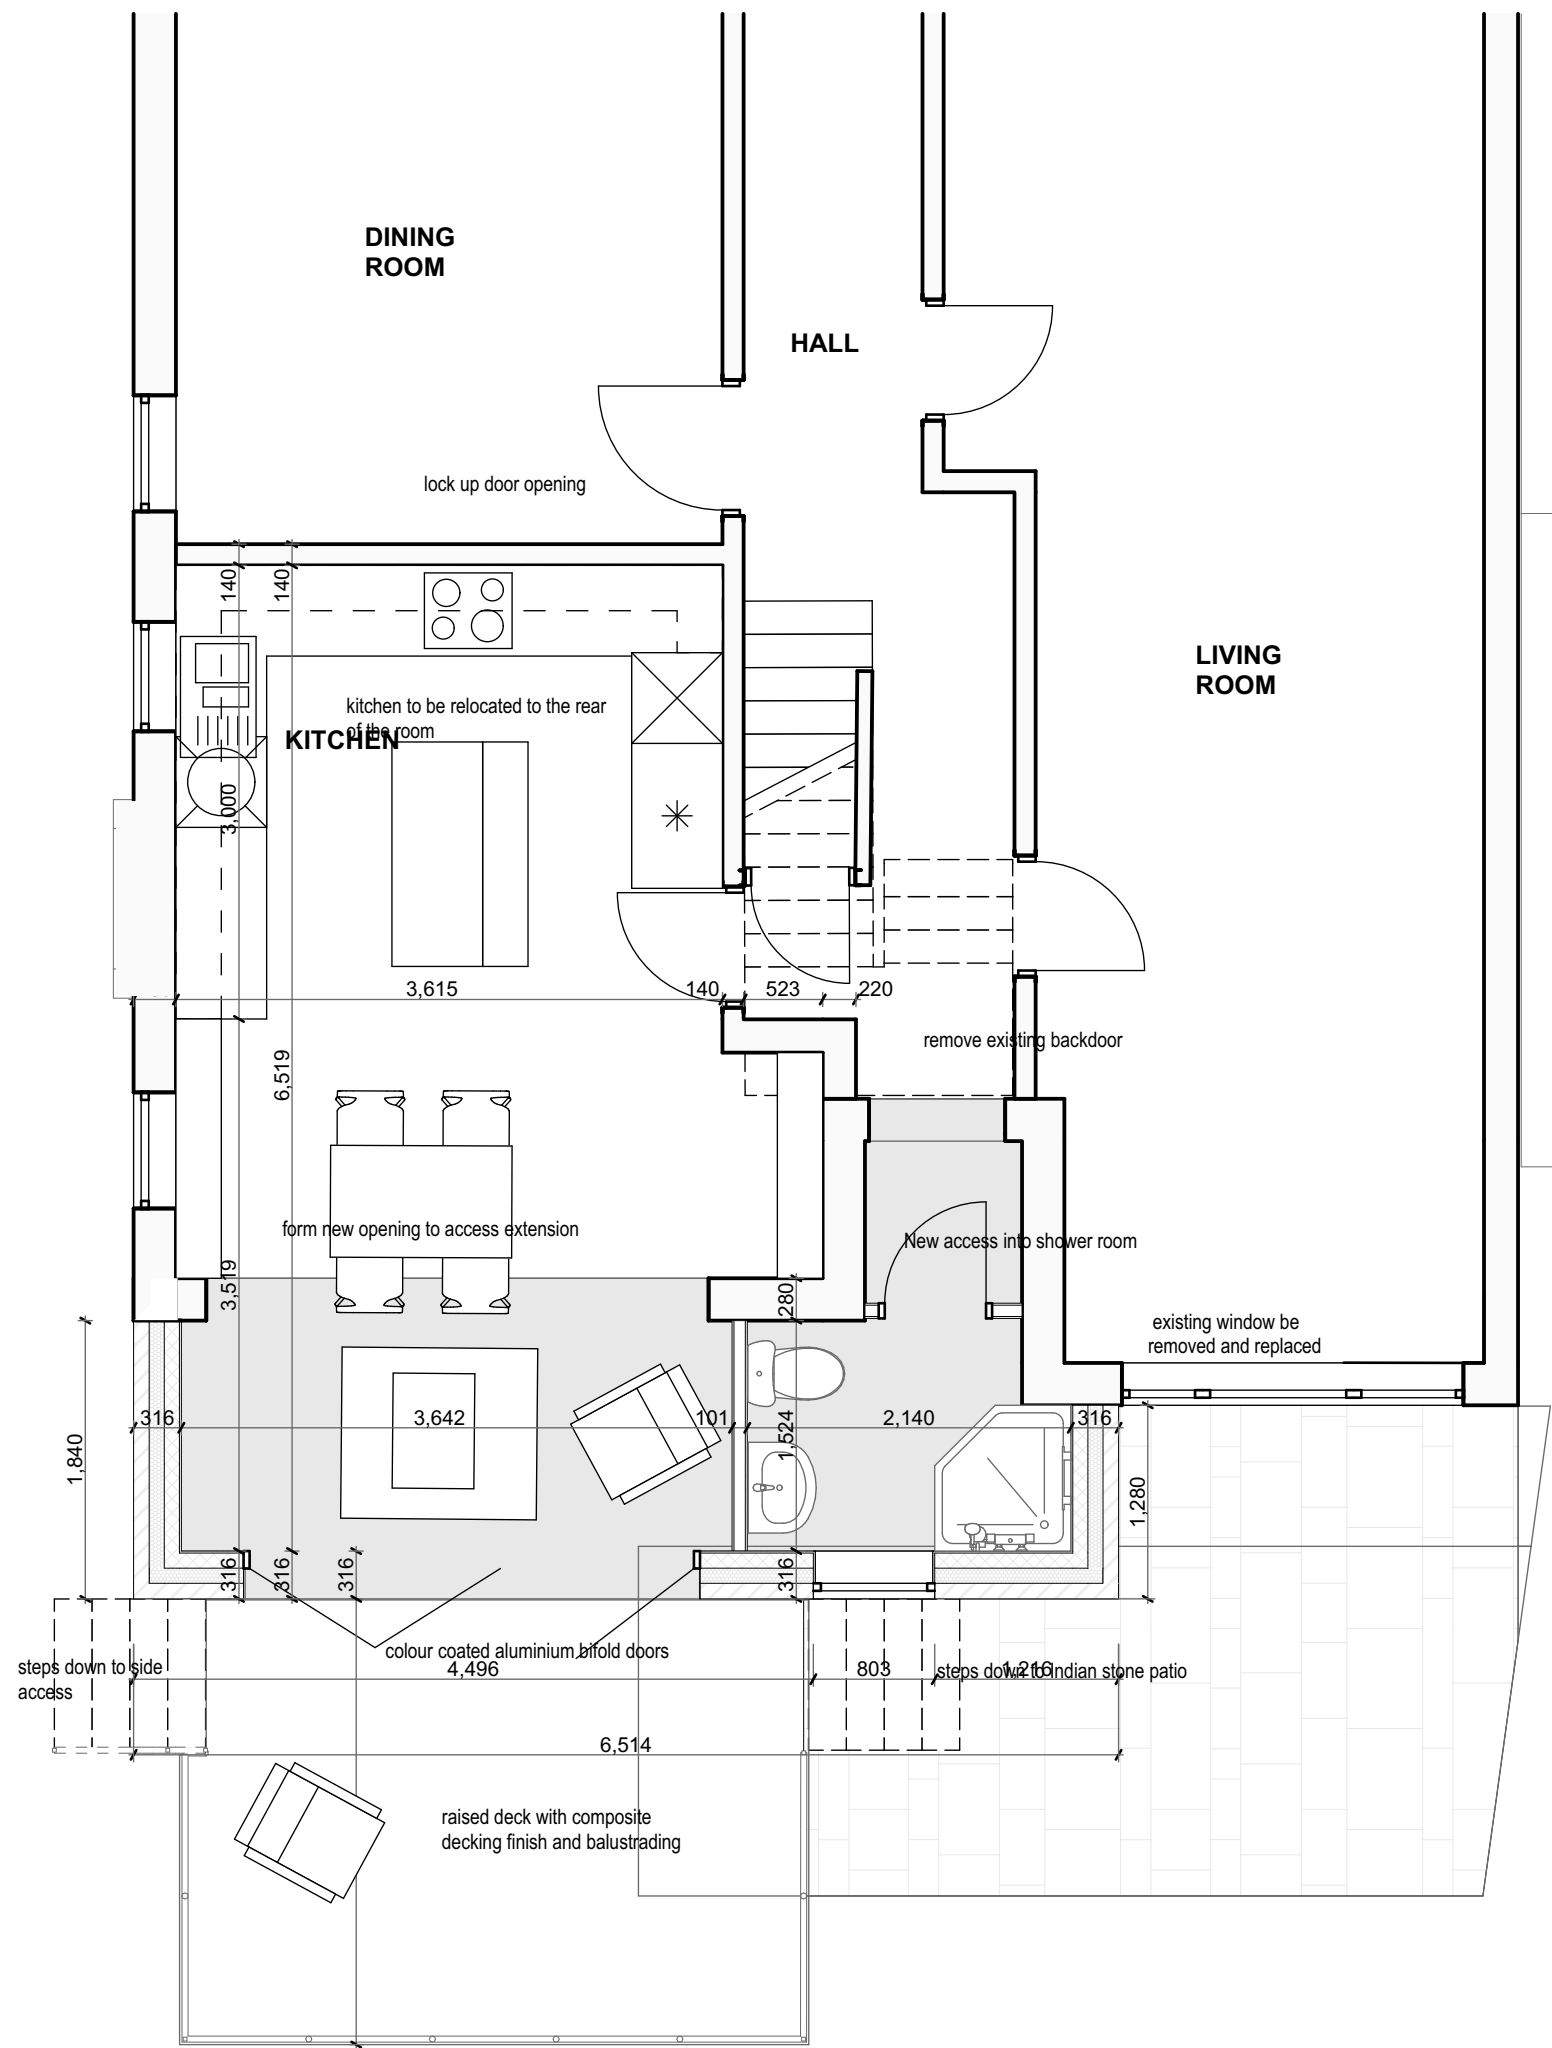


PROPOSED GROUND FLOOR
1:50

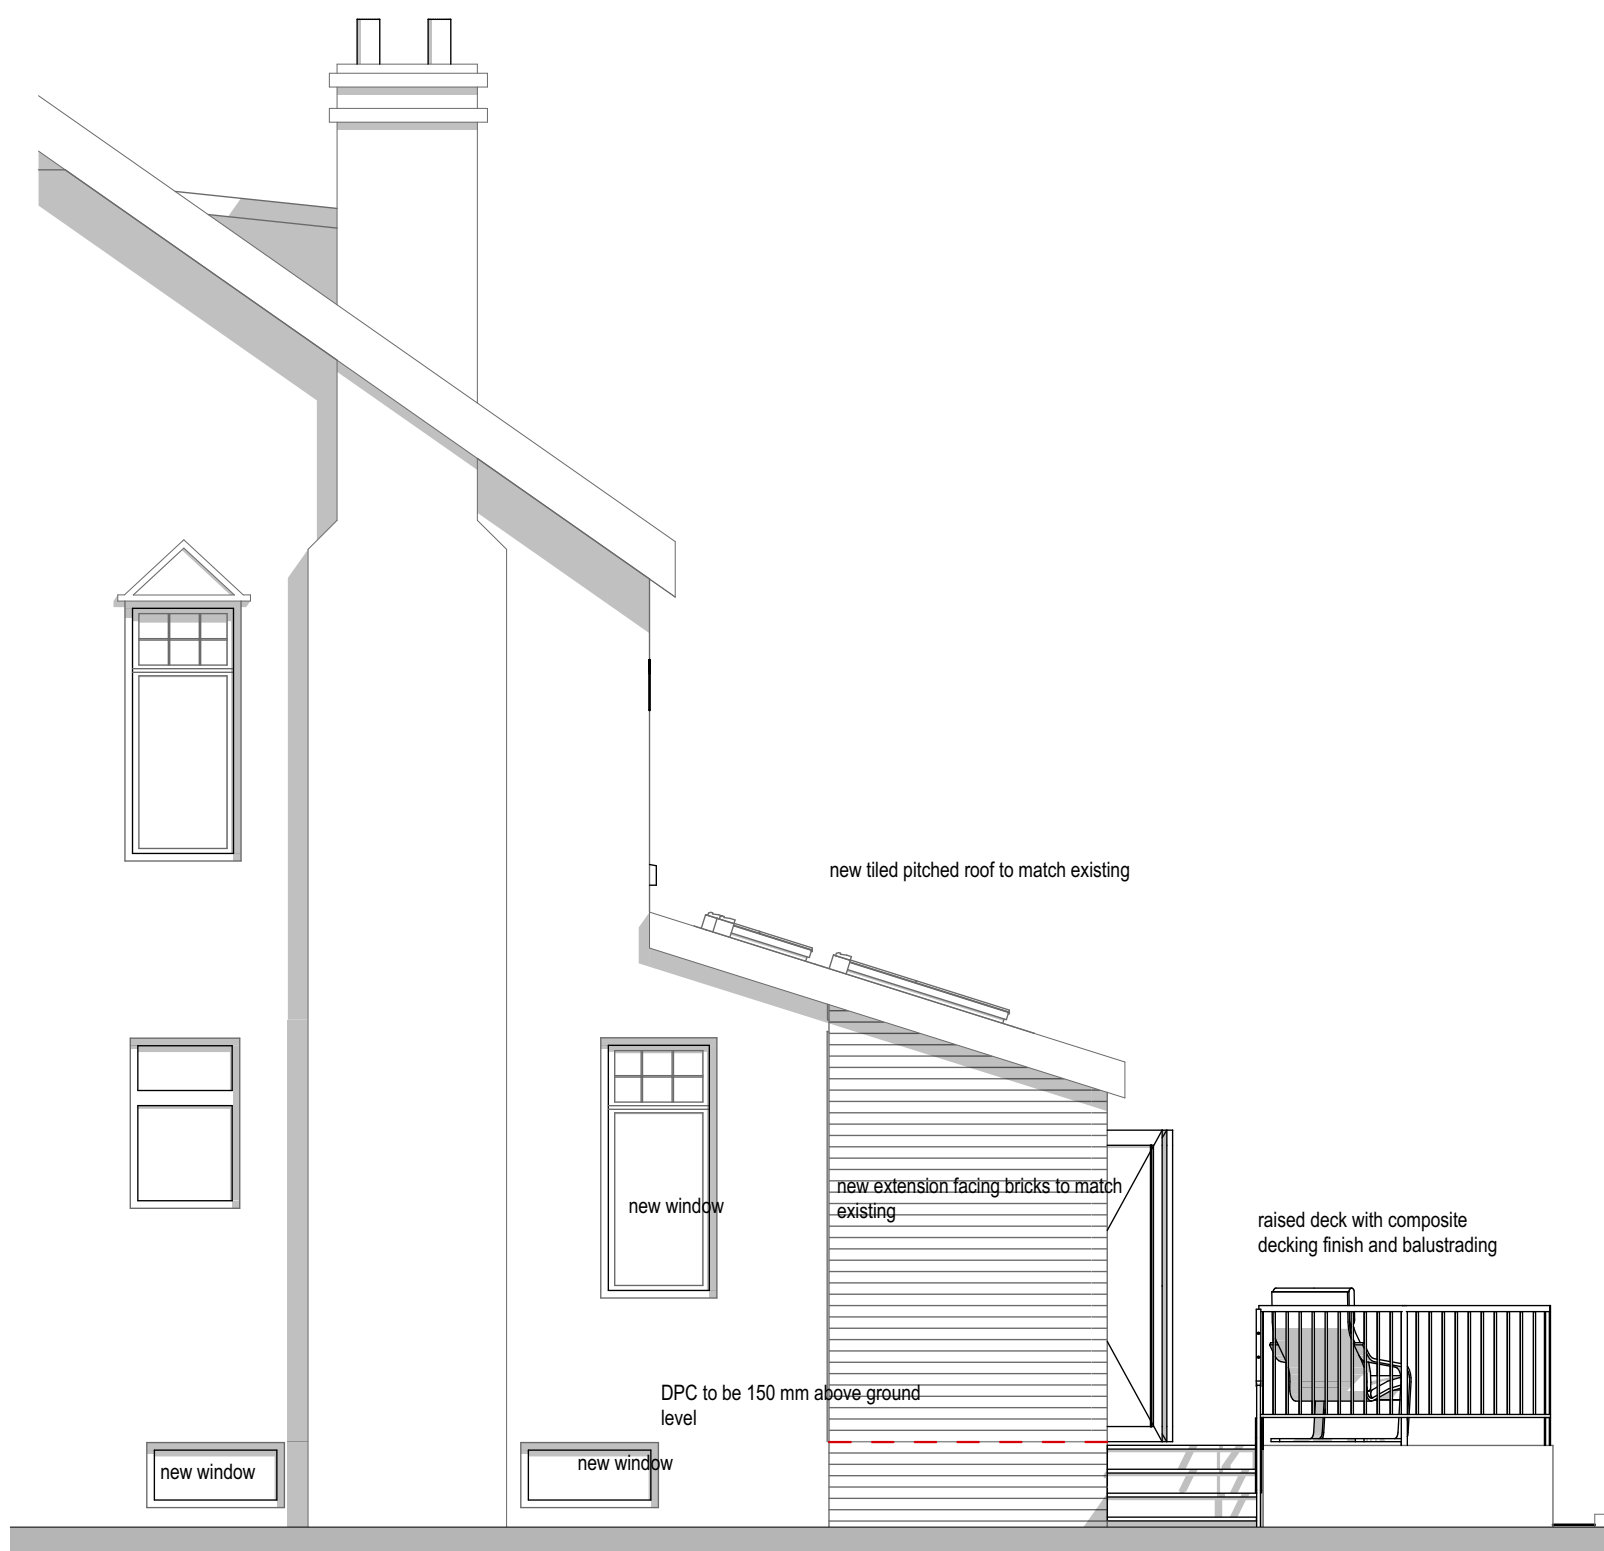


PROPOSED WEST ELEVATION
1:50



PROPOSED SOUTH ELEVATION
1:50

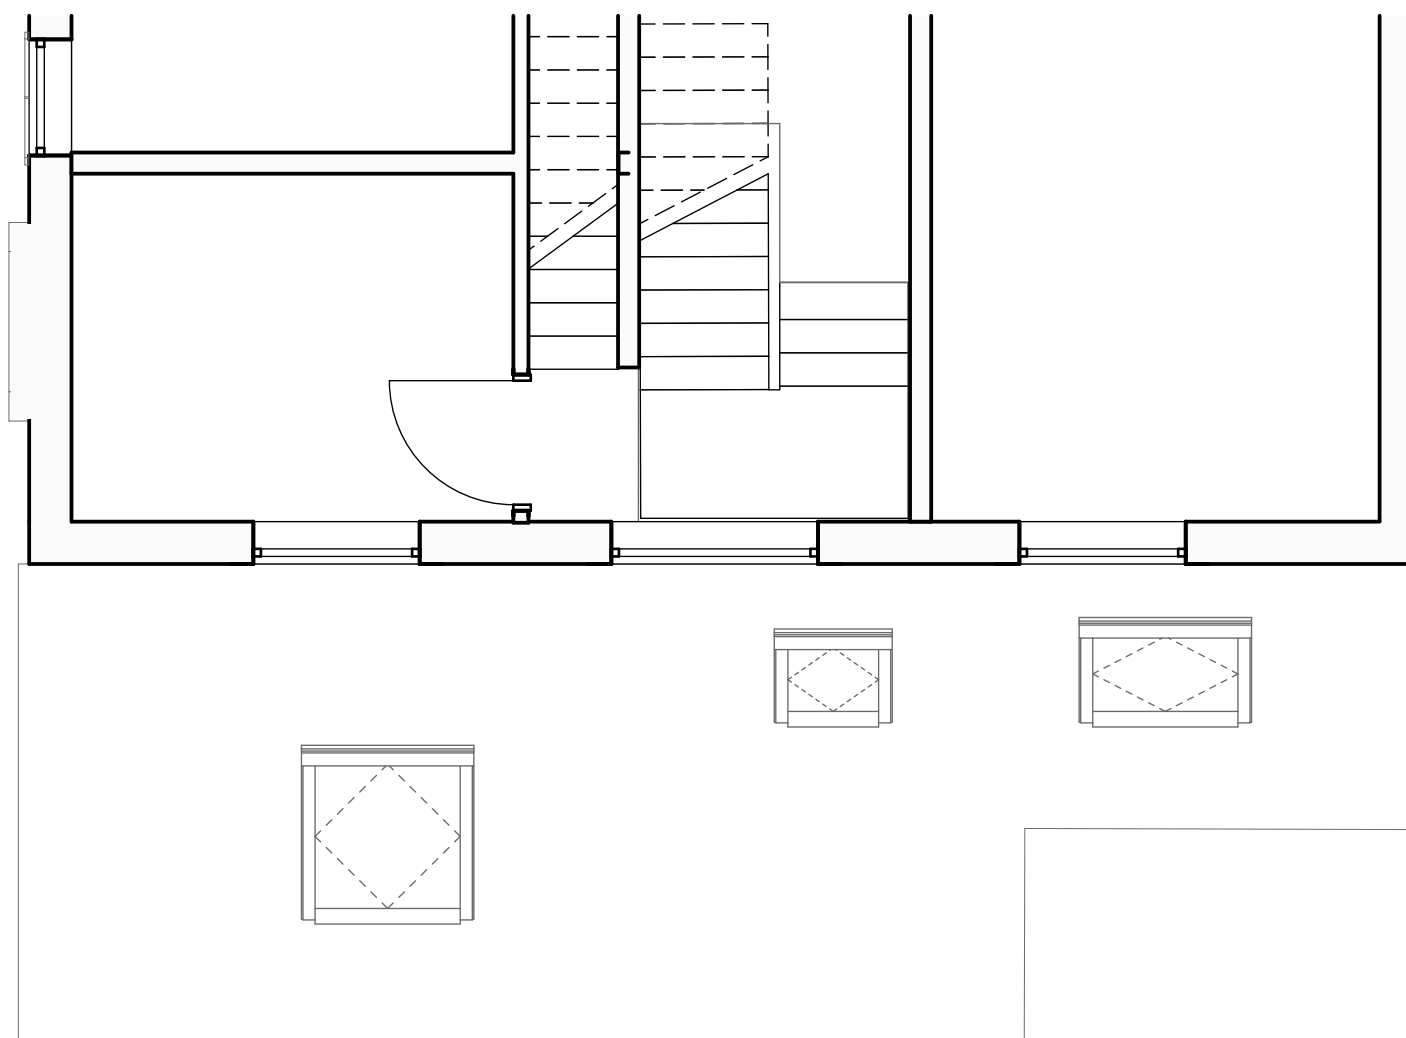

PROPOSED FIRST FLOOR

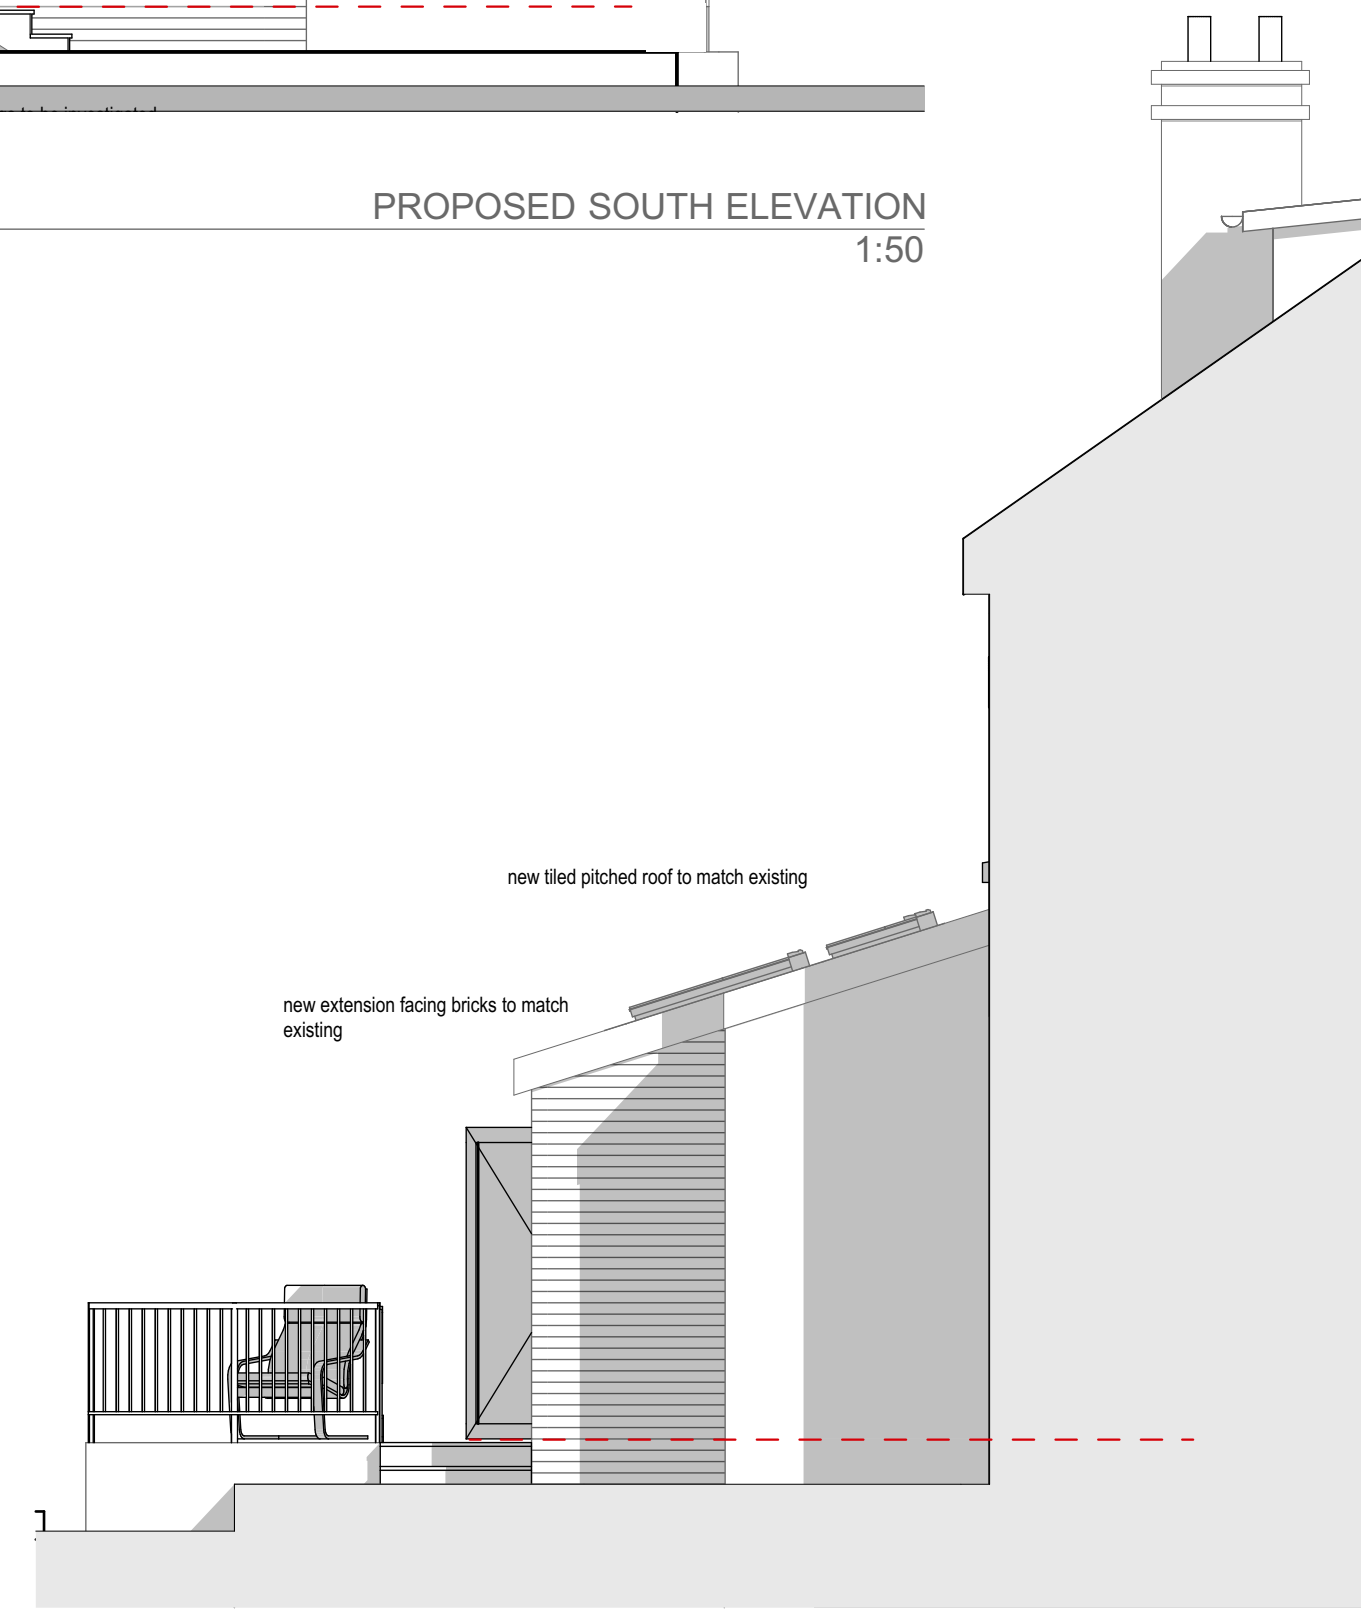

PROPOSED EAST ELEVATION
1:50