

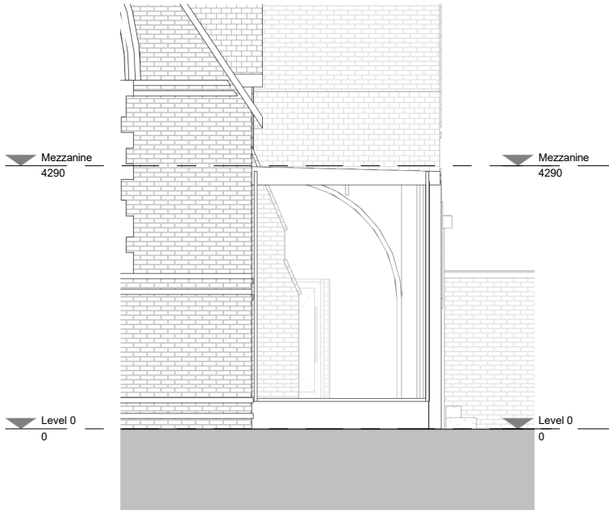



2 Elevation - Extension North
1 : 50

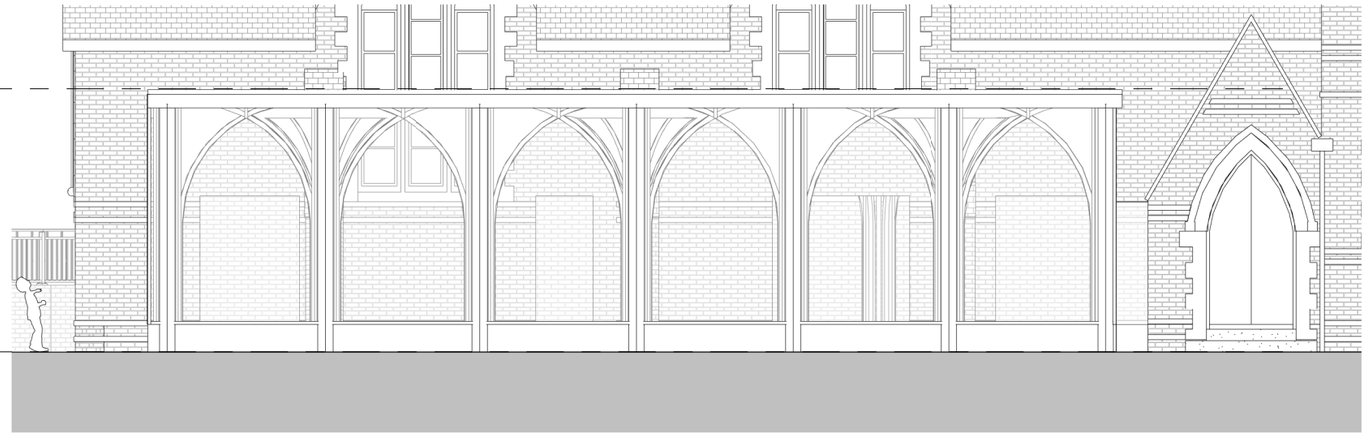


1 Elevation - Extension West
1 : 50

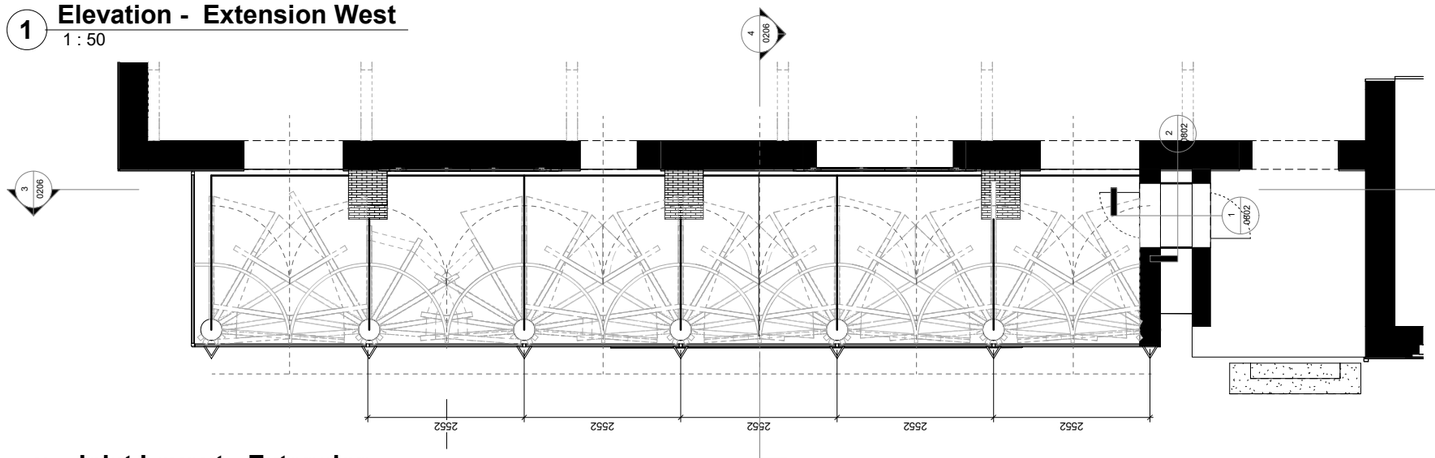

5 Joist Layout - Extension
1 : 50

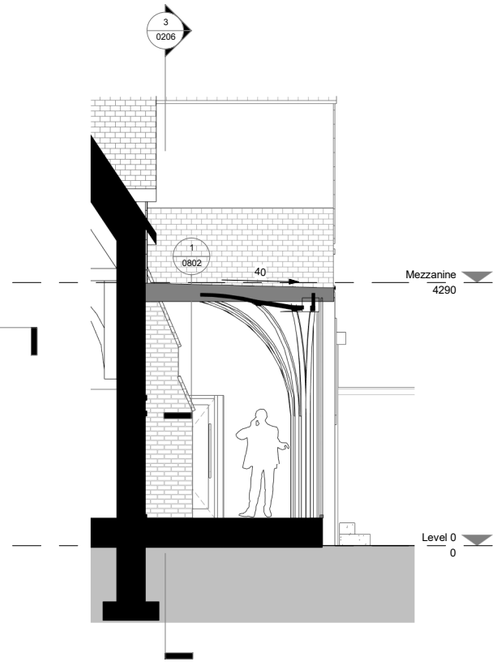

4 Short Section - Extension
1 : 50

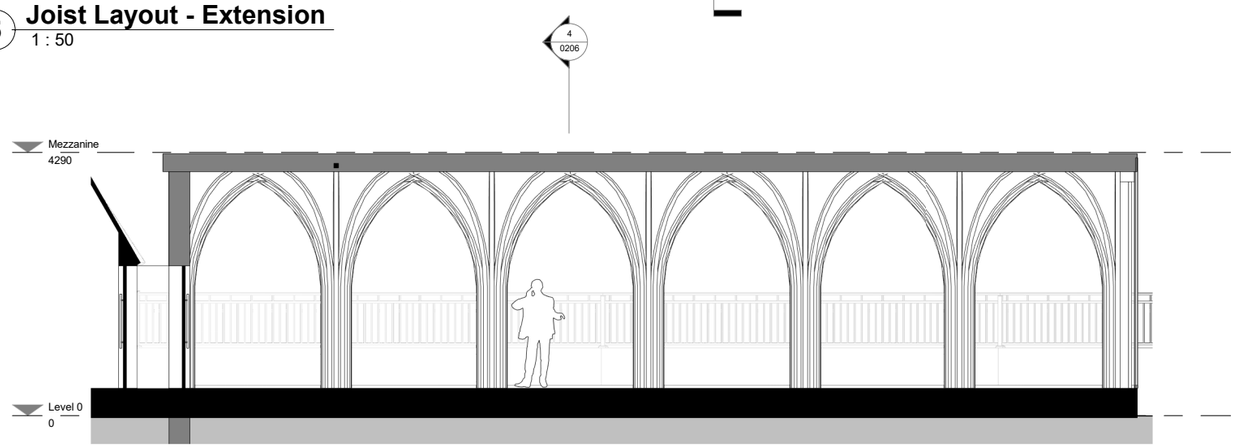

3 Long Section - Extension - internal column
1 : 50

revision	date	drawn	description
-	XX.03.20	TH3M	Issued For Planning

Do not scale from drawings unless by agreement with architect. Use figured dimensions only. Check all dimensions on site prior to commencing the works. Drawing to be read in conjunction with other relevant consultant information.

This drawing is the copyright of TH3M Architects Ltd and must not be copied or reproduced in part, or in whole, without the express permission of the architect. Drawing to be read in conjunction with specification.

T H ∃ M

0m 1m 2m 3m 4m 5m

FOR PLANNING

Extension Layout
Proposed

T-0230-2-0206-Extension Layout
number

-
revision

MKCC Parsonage St

1:50 @ A1
scale

0230
job reference

MGS
drawn