NOTES ©

This drawing to be read in accordance with the specification/Bills of Quantities and related drawings.
No Dimensions to be scaled from this drawing. All stated dimensions to be verified on site and the designer notified of any discrepancies.

© Crown copyright 2020 Ordnance Survey 100053143

SITE LOCATION PLAN 1:1000

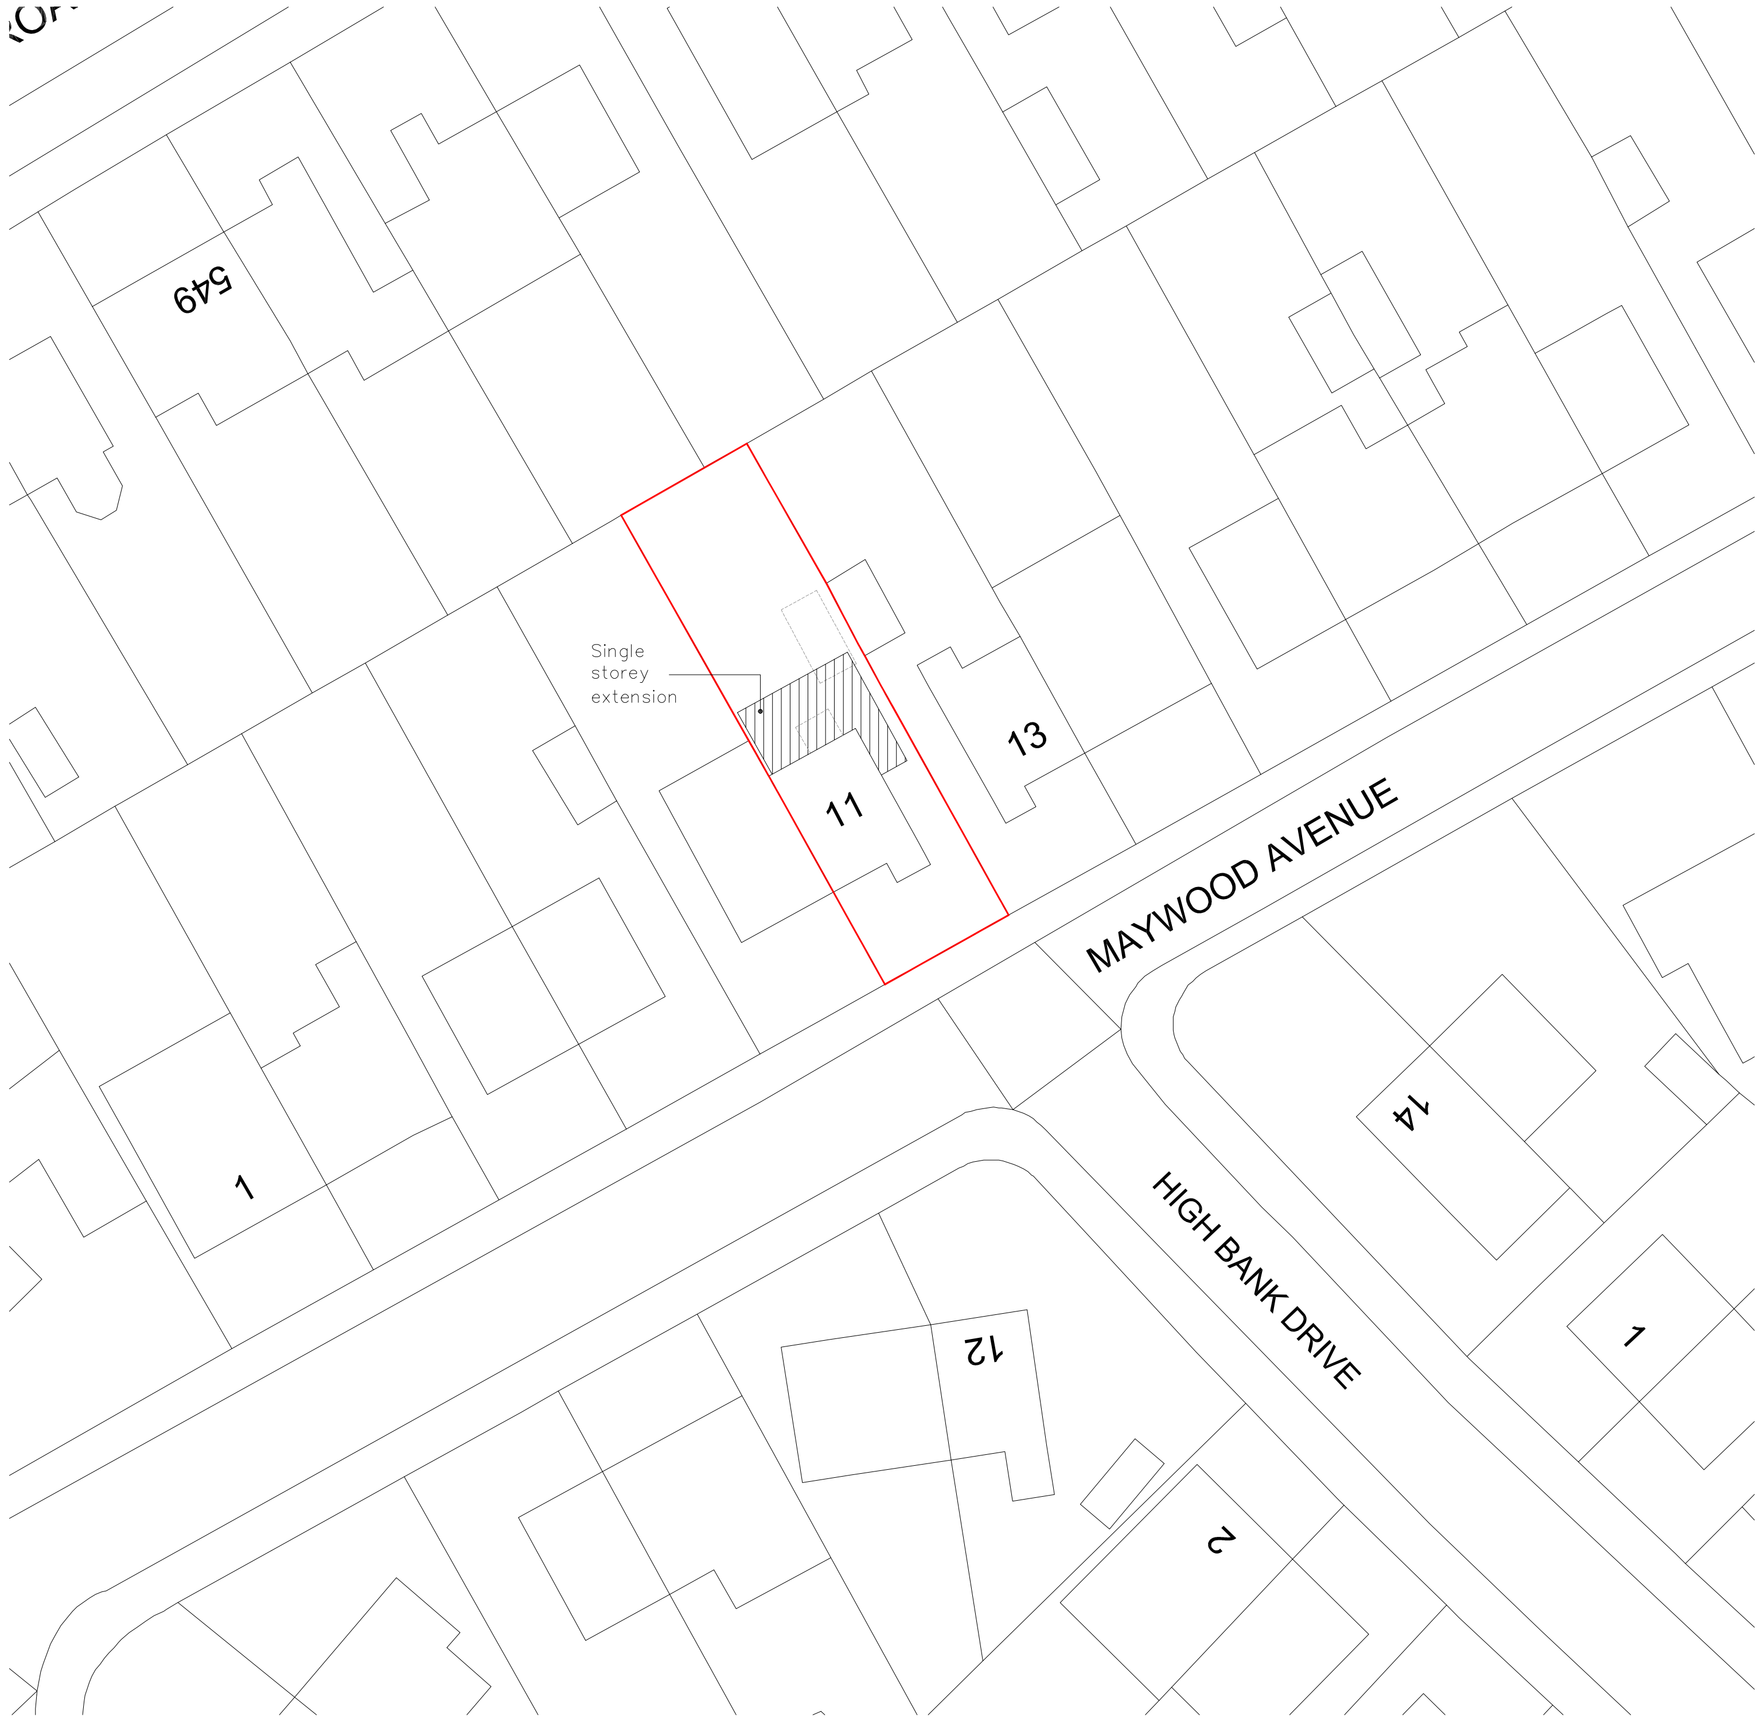

BLOCK PLAN 1:500

FOR PLANNING

Project

11 MAYWOOD AVENUE
DIDSBURY
MANCHESTER
M20 5GR

Title

SITE LOCATION & BLOCK PLAN

Scale	Date
RTD @ A3	OCTOBER 2020
Drawn	Checked
SB	-
Drawing Number	Revision
6969_PL01	-

SMASHBOX
97 Alderley Road | Wilmslow | Cheshire | SK9 1PT
ARCHITECTURE DESIGN PLANNING
T. 01625 466 557 E. hello@smashboxarchitecture.com
www.smashboxarchitecture.com