


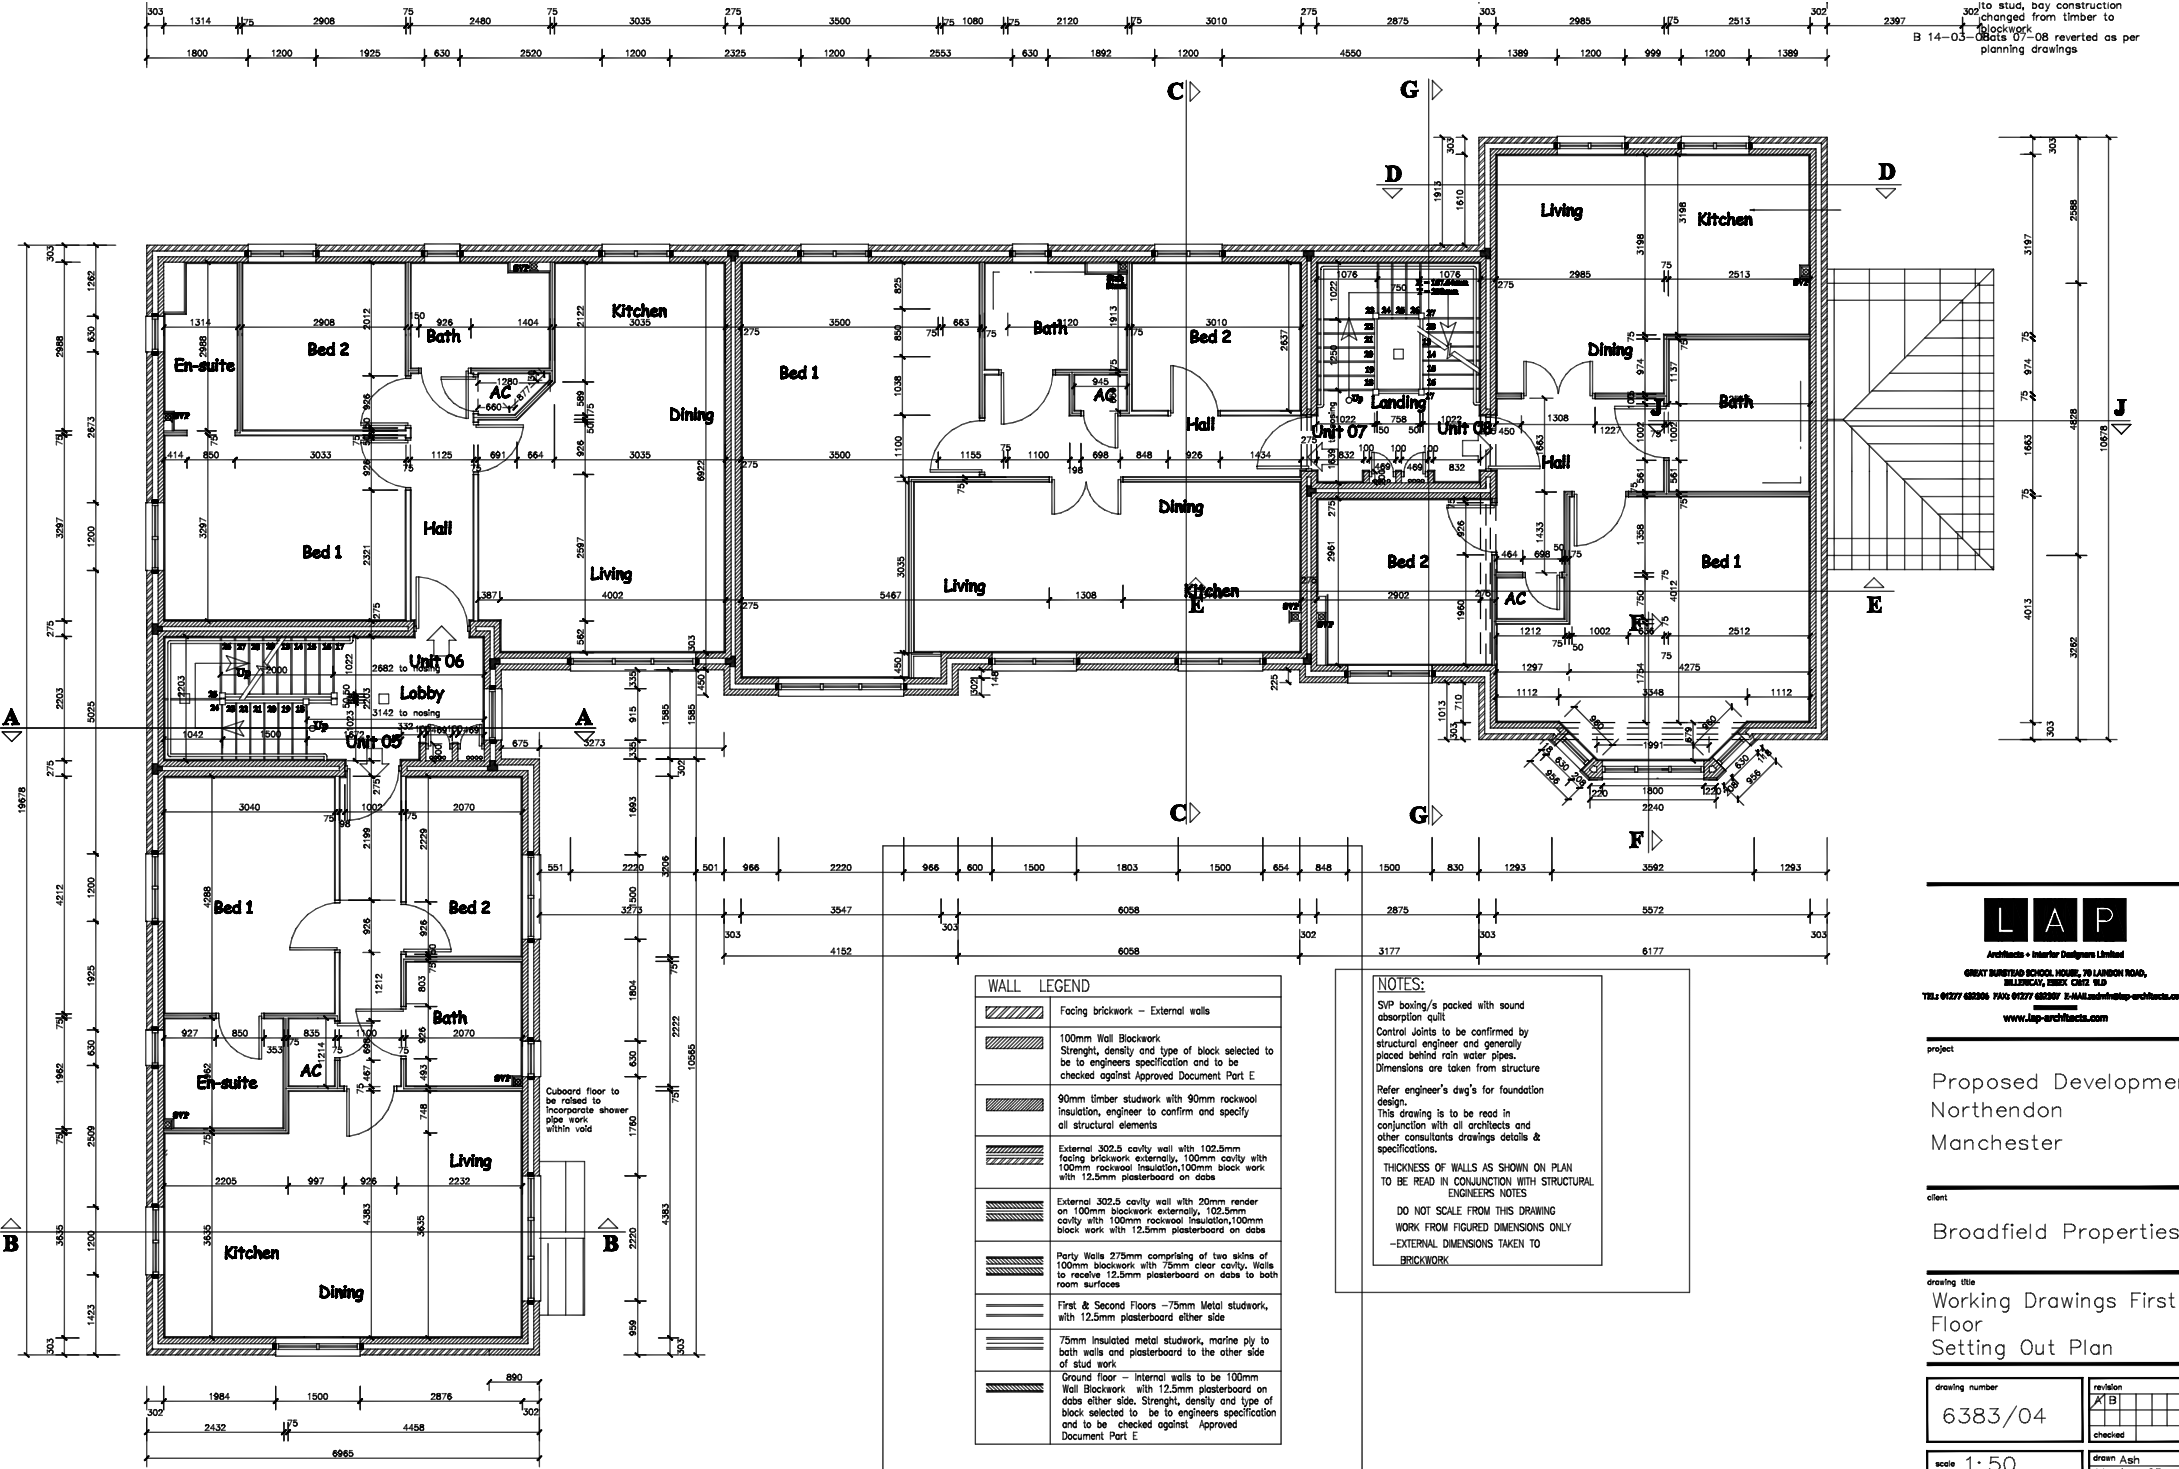

WALL LEGEND	
	Facing brickwork - External walls
	100mm Wall Blockwork Strength, density and type of block selected to be to engineers specification and to be checked against Approved Document Part E
	90mm timber studwork with 90mm rockwool insulation, engineer to confirm and specify all structural elements
	External 302.5 cavity wall with 102.5mm facing brickwork externally, 100mm cavity with 100mm rockwool insulation, 100mm block work with 12.5mm plasterboard on dabs
	External 302.5 cavity wall with 20mm render on 100mm blockwork externally, 102.5mm cavity with 100mm rockwool insulation, 100mm block work with 12.5mm plasterboard on dabs
	Party Walls 275mm comprising of two sides of 100mm blockwork with 75mm clear cavity. Walls to receive 12.5mm plasterboard on dabs to both room surfaces
	First & Second Floors - 75mm Metal studwork, with 12.5mm plasterboard either side
	75mm Insulated metal studwork, marine ply to both walls and plasterboard to the other side of stud work
	Ground floor - Internal walls to be 100mm Wall Blockwork with 12.5mm plasterboard on dabs either side. Strength, density and type of block selected to be to engineers specification and to be checked against Approved Document Part E

NOTES:

SVP boxing/s packed with sound absorption quilt.
Control Joints to be confirmed by structural engineer and generally placed behind rain water pipes.
Dimensions are taken from structure

Refer engineer's dwg's for foundation design.
This drawing is to be read in conjunction with all architects and other consultants drawings details & specifications.

THICKNESS OF WALLS AS SHOWN ON PLAN TO BE READ IN CONJUNCTION WITH STRUCTURAL ENGINEERS NOTES

DO NOT SCALE FROM THIS DRAWING
WORK FROM FIGURED DIMENSIONS ONLY
-EXTERNAL DIMENSIONS TAKEN TO BRICKWORK

LAP

Architects + Interior Designers Limited

GREAT BURNTHORPE SCHOOL HOUSE, 70 LONDON ROAD,
BILLYMERE, LIVERPOOL, CH42 8LB

Tel: 01277 682206 Fax: 01277 682207 E-MAIL: info@lap-architects.com

www.lap-architects.com

project
Proposed Development
Northendon
Manchester

client
Broadfield Properties

drawing title
Working Drawings First
Floor
Setting Out Plan

drawing number
6383/04

scale
1: 50

revision
X B
checked
drawn: Ash
date: Aug 05