Department Legend

- Biomarker Sciences
- Building Logistics
- Cafe
- Circulation
- Collaboration/Write-Up
- Consultant workspace
- Engagement/Education
- Facilities Management
- Research Laboratory (Reprovision)
- Plant/Services
- Support Accommodation
- Plant / Facilities Management

1. STANDARD RESEARCH LABORATORY
2. LABORATORY SUPPORT
3. WRITE-UP SPACE
4. OFFICE
5. PLANT RISER
6. FM LIFT
7. PASSENGER / FIRE FIGHTING LIFT
8. FIRE FIGHTING STAIR
9. STAIR LINK TO FLOORS BELOW / ABOVE
10. WC
11. IT
12. DRUG DISCOVERY LABORATORY

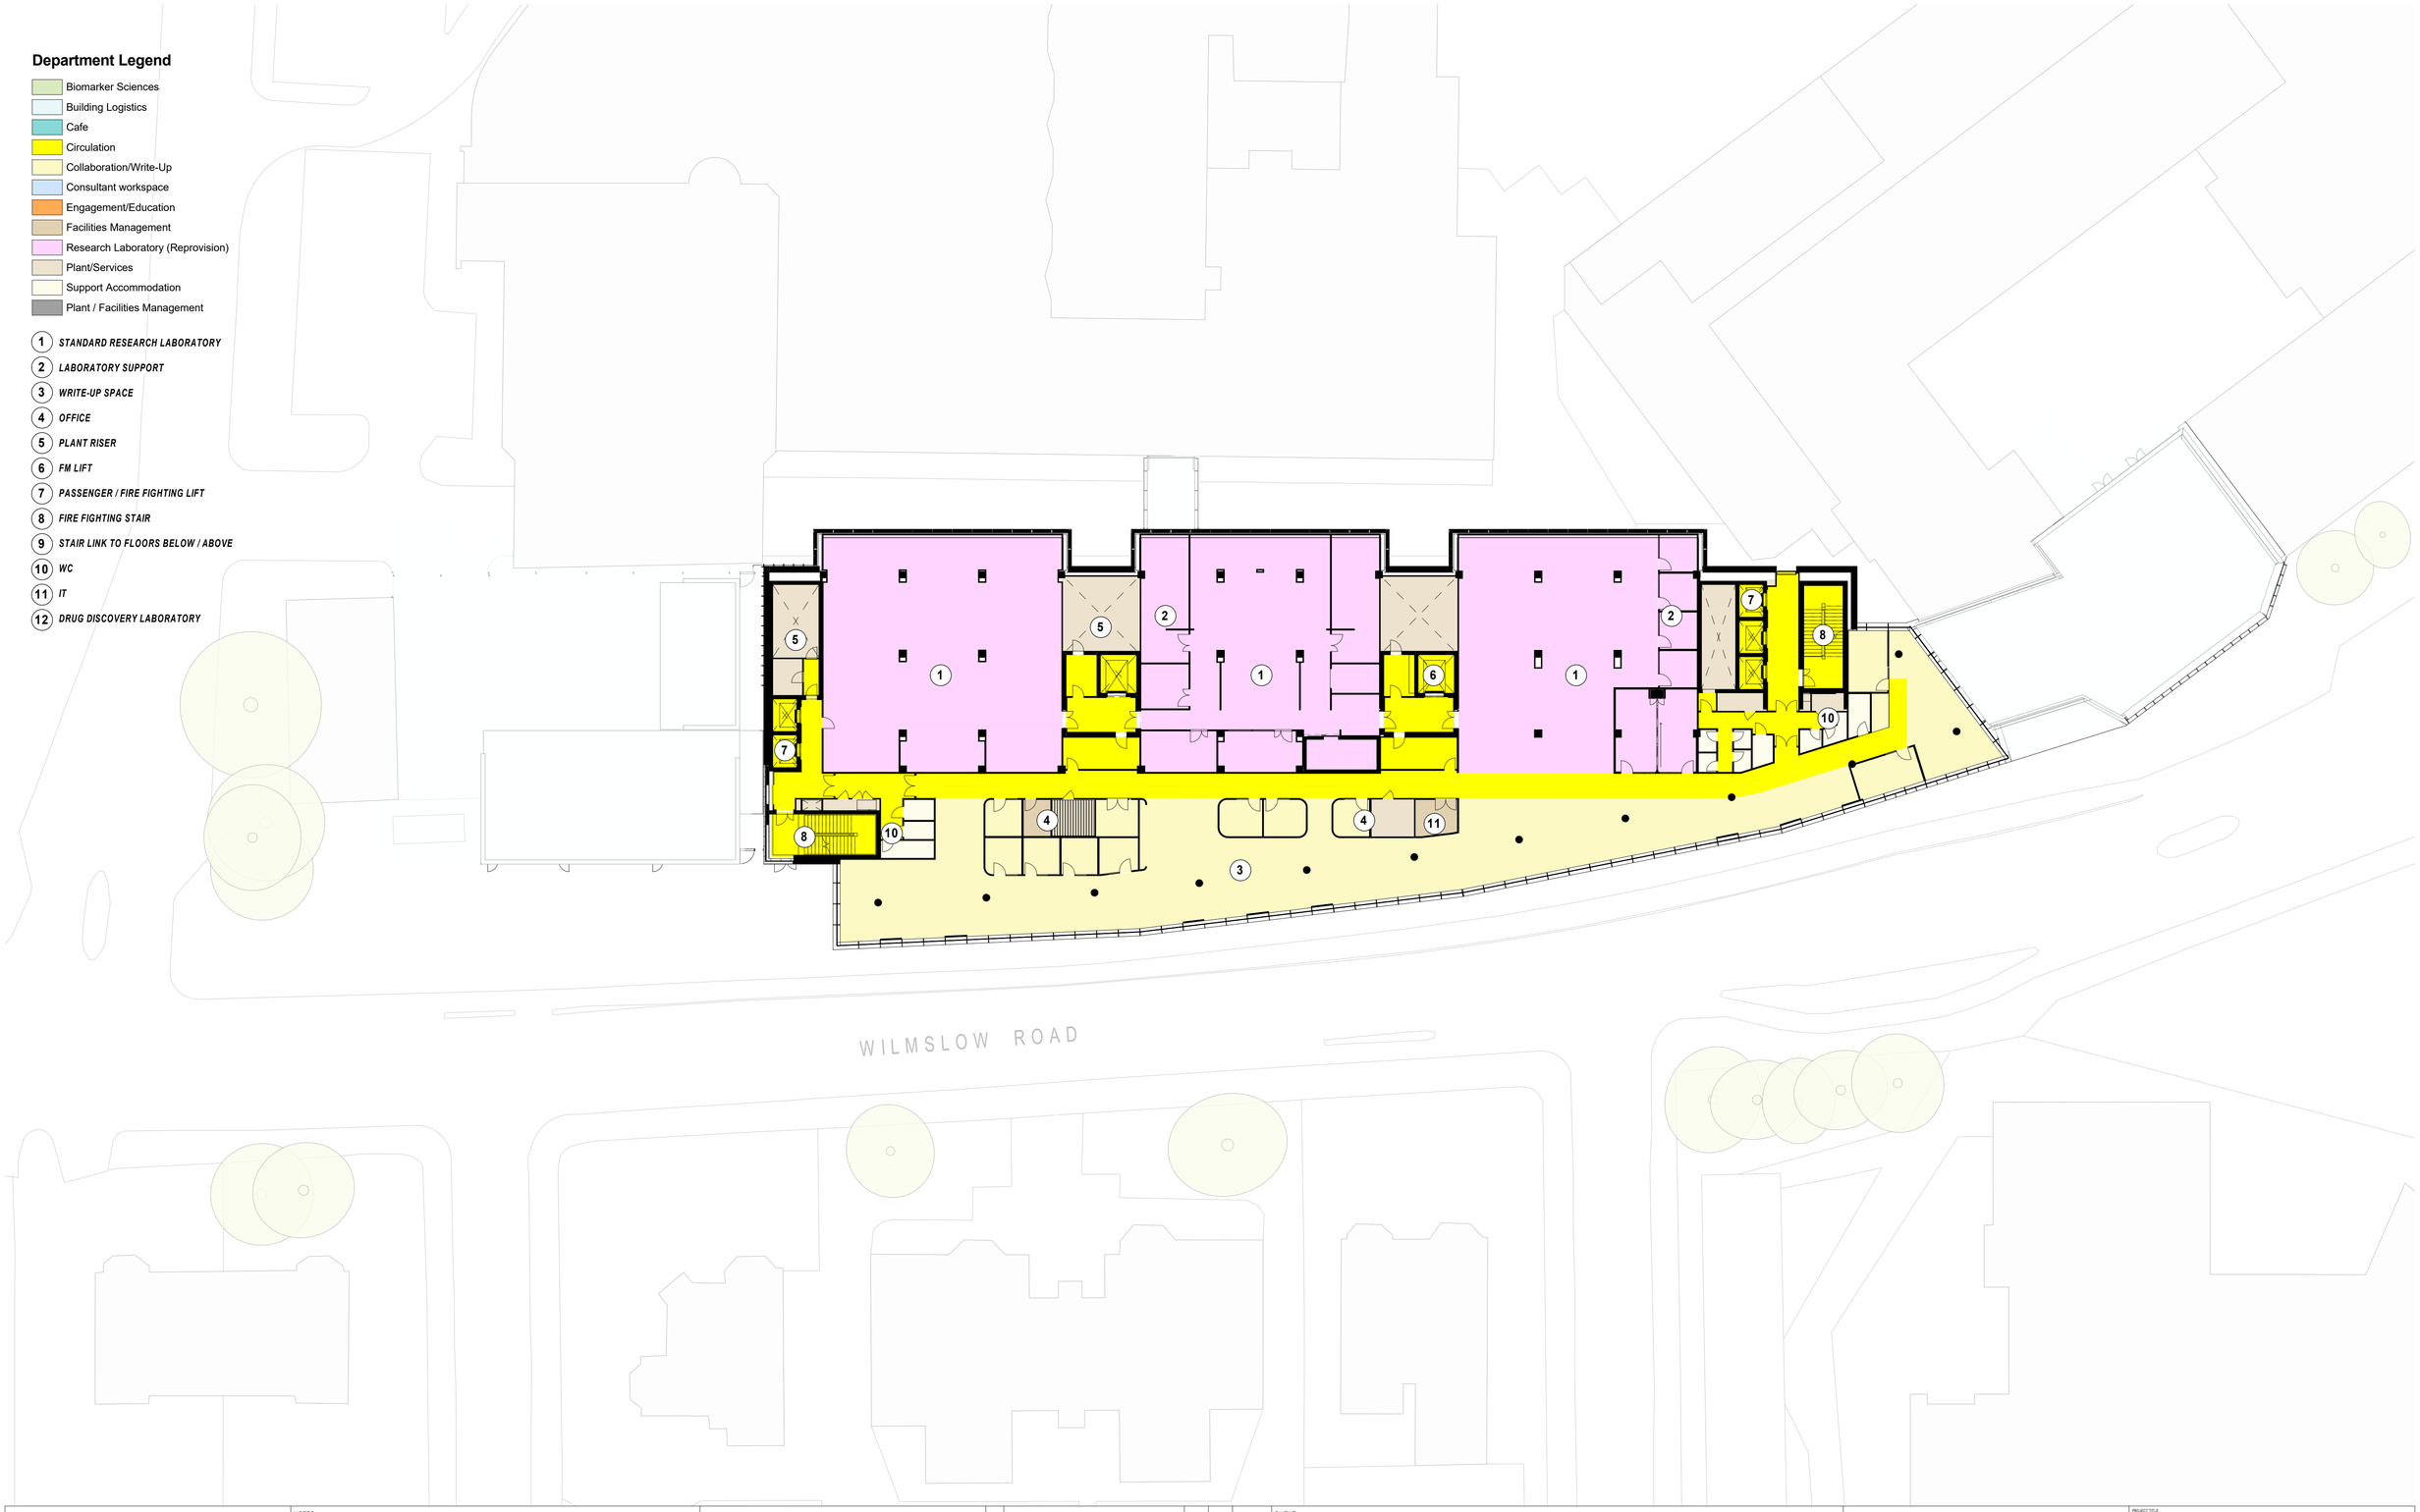

BUILDING DESIGN PARTNERSHIP SHALL HAVE NO RESPONSIBILITY FOR ANY USE MADE OF THIS DOCUMENT OTHER THAN FOR THAT WHICH IT WAS PREPARED AND ISSUED.

ALL DIMENSIONS SHOULD BE CHECKED ON SITE.

DO NOT SCALE FROM THIS DRAWING

ANY DRAWING ERRORS OR DIVERGENCIES SHOULD BE BROUGHT TO THE ATTENTION OF BUILDING DESIGN PARTNERSHIP AT THE ADDRESS SHOWN BELOW.

NOTES

N

0m 5m 10m 15m 20m 25m

VISUAL SCALE 1:250 @ A1

REV	DESCRIPTION	DRW'N	CHK'D	DATE
P02	Reissued as part of Non Material Amendment submission package.	JS	CO	2020/10/09
P01	Issued For Planning	GP	CO	2019/05/23

CLIENT

MANCHESTER CANCER RESEARCH CENTRE

Founded by:

MANCHESTER 1824 The University of Manchester

CANCER RESEARCH UK

NHS The Christie NHS Foundation Trust

BDP.
11 Ducie Street
PO Box 85, Picadilly Basin
Manchester, M60 3JA
United Kingdom
T +44 (0)161 828 2200
F +44 (0)161 828 2235
www.bdp.com

PROJECT TITLE: Paterson Redevelopment Project

2008381

DRAWING TITLE: Proposed Level 06 Plan

SCALE: 1 : 250 @ A1

DATE: 2020/10/09

DRAWING No.: PRP-BDP-Z01-06-PL-A-0991

REVISION: P02