PRODUCED BY AN AUTODESK STUDENT VERSION

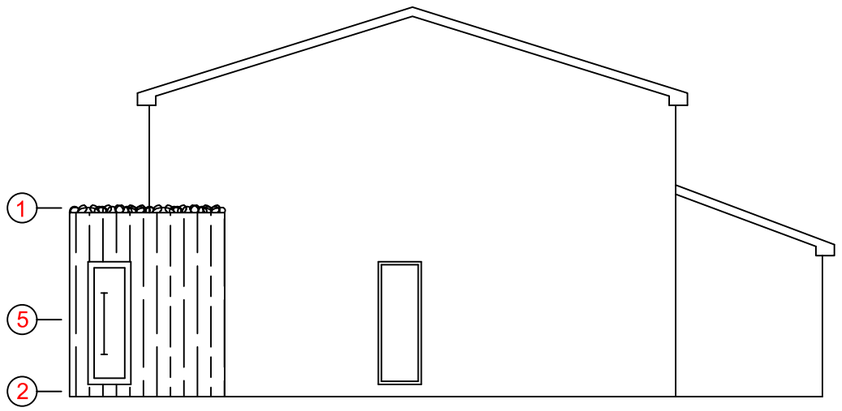

West Elevation

1 – Sedum Grass Roofing System

2 – Larch Cladding System

3 – Double Glazed Glass Panels

4 – Exterior Gate Leading To Back Garden

5 – Front Door

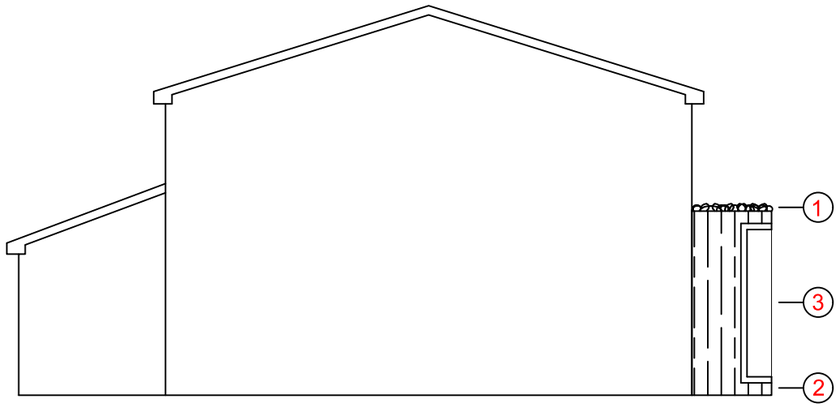

East Elevation

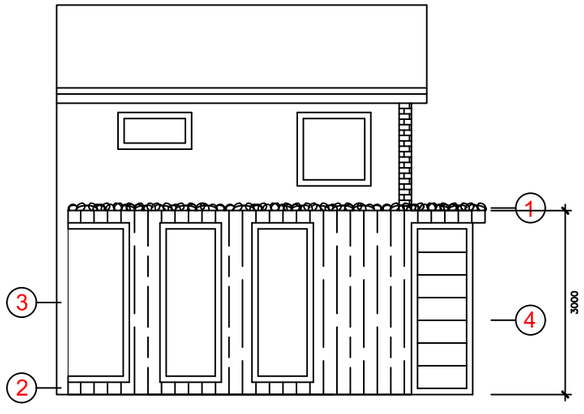

North Elevation

Scale 1:100

0 1 2 3 4 5 10 15

Notes:

REV:	DESCRIPTION:	BY:	DATE:

STATUS:

YourSpreadsheets
Address line 1
Address line 2
Telephone line 1
Fax line 1
www.YourSpreadsheets.co.uk

CLIENT: Mike Prentice
2 Hitchen Street
MANCHESTER
M13 9EZ

DESIGNER: Sean Prentice
2 Hitchen Street
MANCHESTER
M13 9EZ

SITE: 2 Hitchen Street
M13 9EZ

TITLE: Proposed Development Elevations

SCALE AT A3:	DATE:	DRAWN:	CHECKED:
1:100	08/09/2020	SP	SP

PROJECT NO:	DRAWING NO:	REVISION:
P0001	A3/P002	A

PRODUCED BY AN AUTODESK STUDENT VERSION
PRODUCED BY AN AUTODESK STUDENT VERSION
PRODUCED BY AN AUTODESK STUDENT VERSION