


North

	PROPOSED GROUND FLOOR	ALL DRAINAGE TO BE CONNECTED TO EXISTING FOUL/STORM SEWER RESPECTIVELY
	EXISTING	
	GARDEN	ALL FINISHES ARE TO MATCH THAT OF THE EXISTING DWELLING
ALL MEASUREMENTS TO BE RE CHECKED ON SITE BEFORE CONSTRUCTION COMMENCES		

SITE PLAN: 1:200 ON A3 PAPER
CLIENT: PAT MURPHY
EXTENSION 83 DALSTON DRIVE
DIDSBURY

BARRY CULLEN
ARCHITECTURE
email: barrycullen_bc@yahoo.co.uk
mob: 07851262695

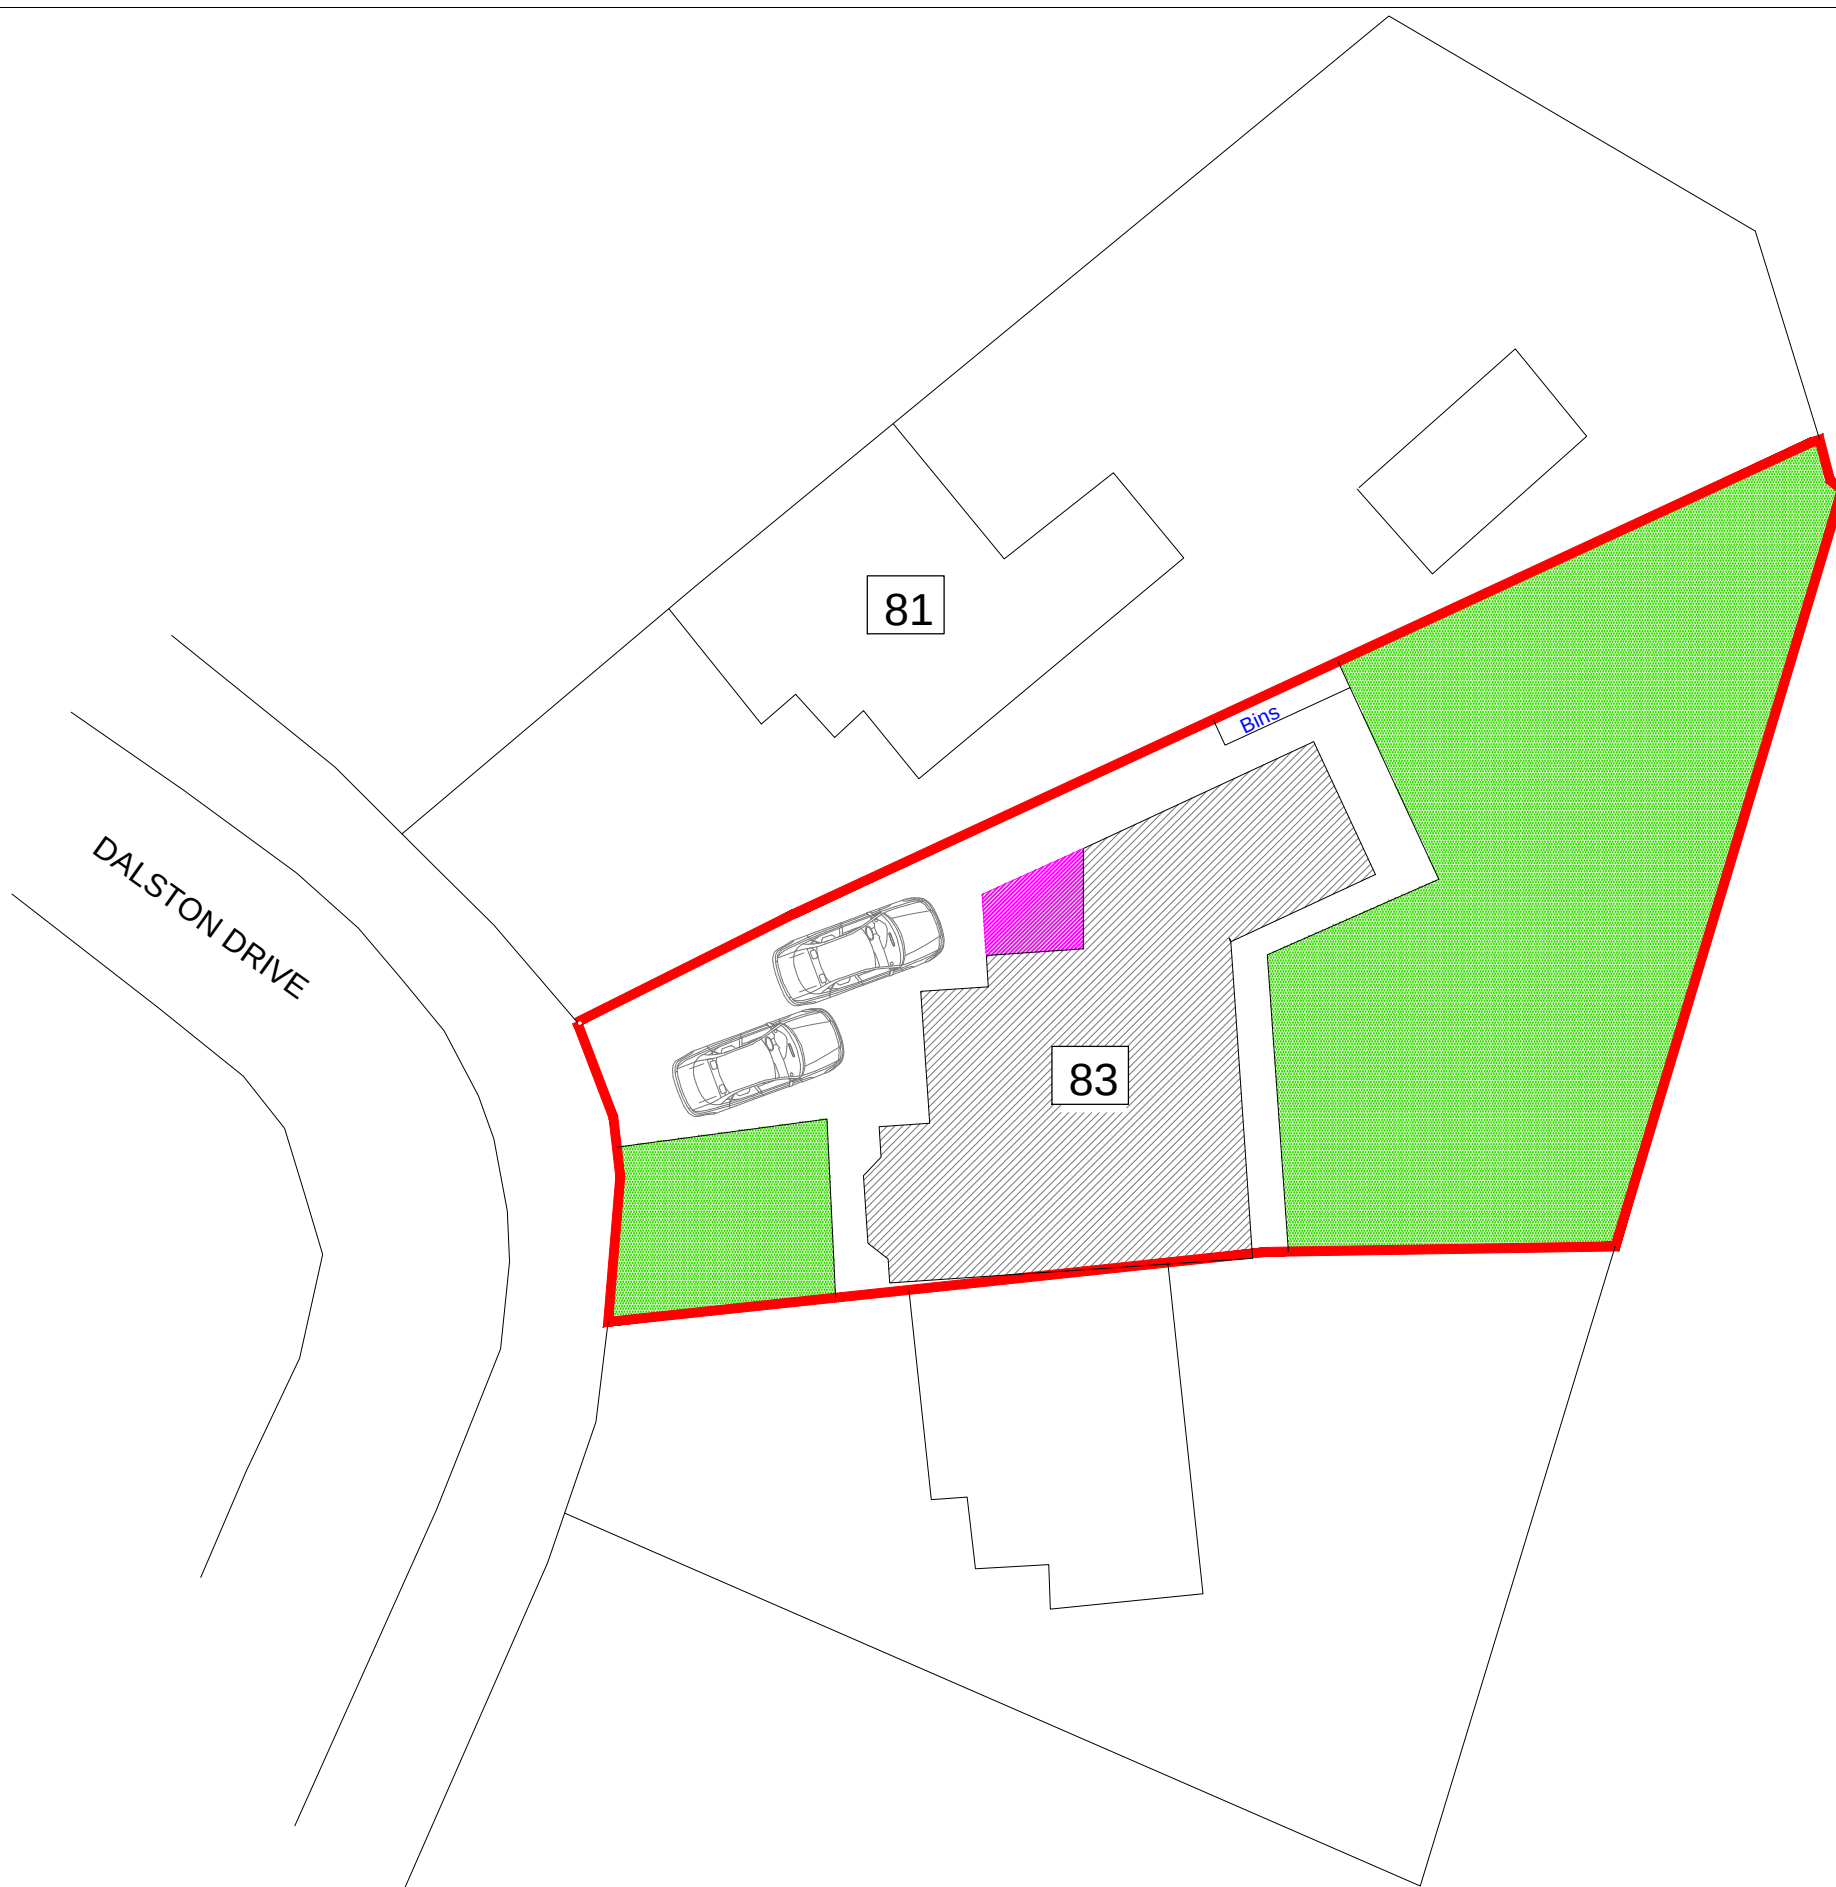