


All dimensions to be checked on site.
Figured dimensions to be read in preference to scaled.

BCAL accepts no responsibility for any unauthorised amendments to the drawing and does not permit unauthorised copying of the drawing.


This drawing is copyright and remains the property of BCAL unless otherwise agreed.

Revision	Description	By	On
P 1	Planning Package	SG	15/09/2020
D 7	Halo simplified with concrete base	AT	03/07/20
D 6	Capsule Location adjustment	SG	12/03/2020
D 5	Overhang Adjustment	SG	11/03/2020
D 4	Issued for costing	SG	11/03/2020
D 3	Seat structure and units updated	SG	11/02/2020
D 2	Memory Capsule details	SG	05/01/2020
D 1	Issued for comment	SG	27/01/2020


- NOTES:
- Indicative drawing - Construction details to engineer's specification
 - All steelwork to be galvanised and powder coated to maritime specification

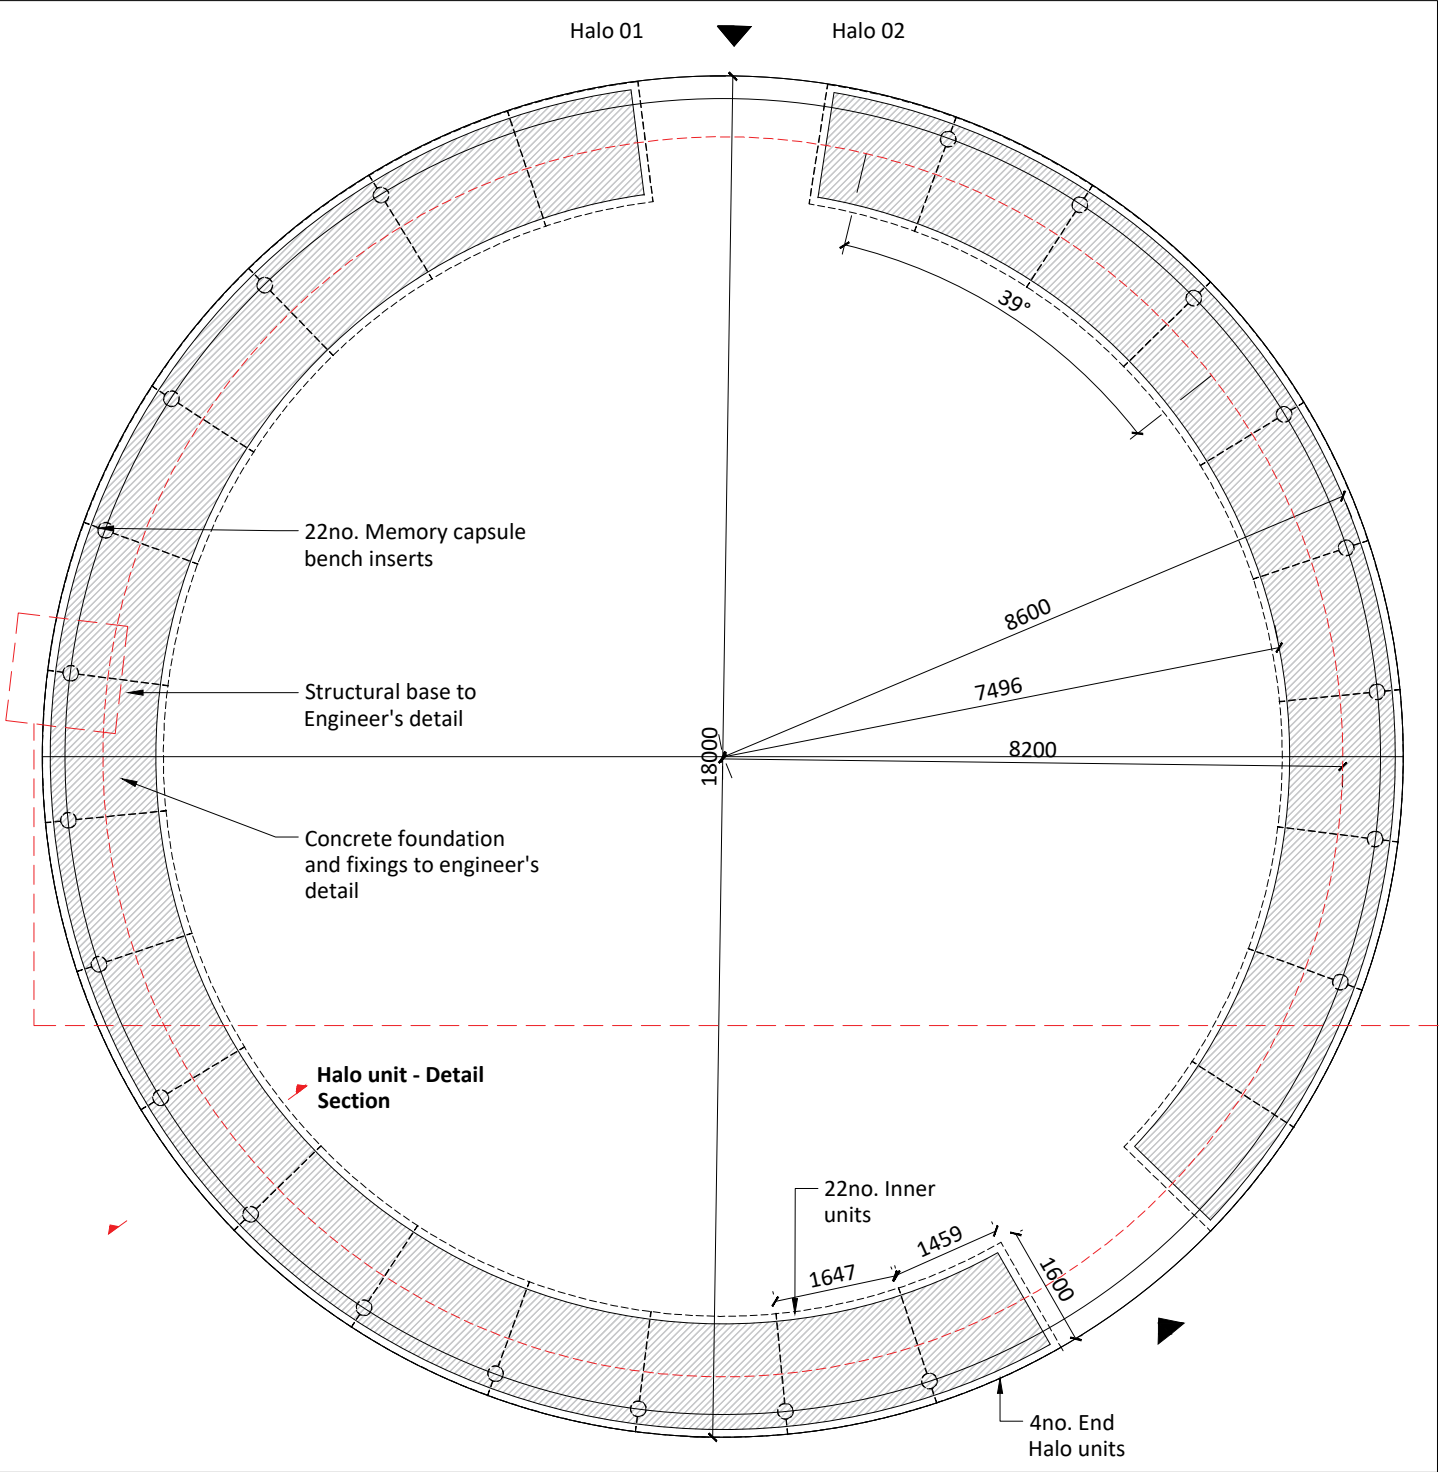


Halo - Detail Plan
1:100@A3

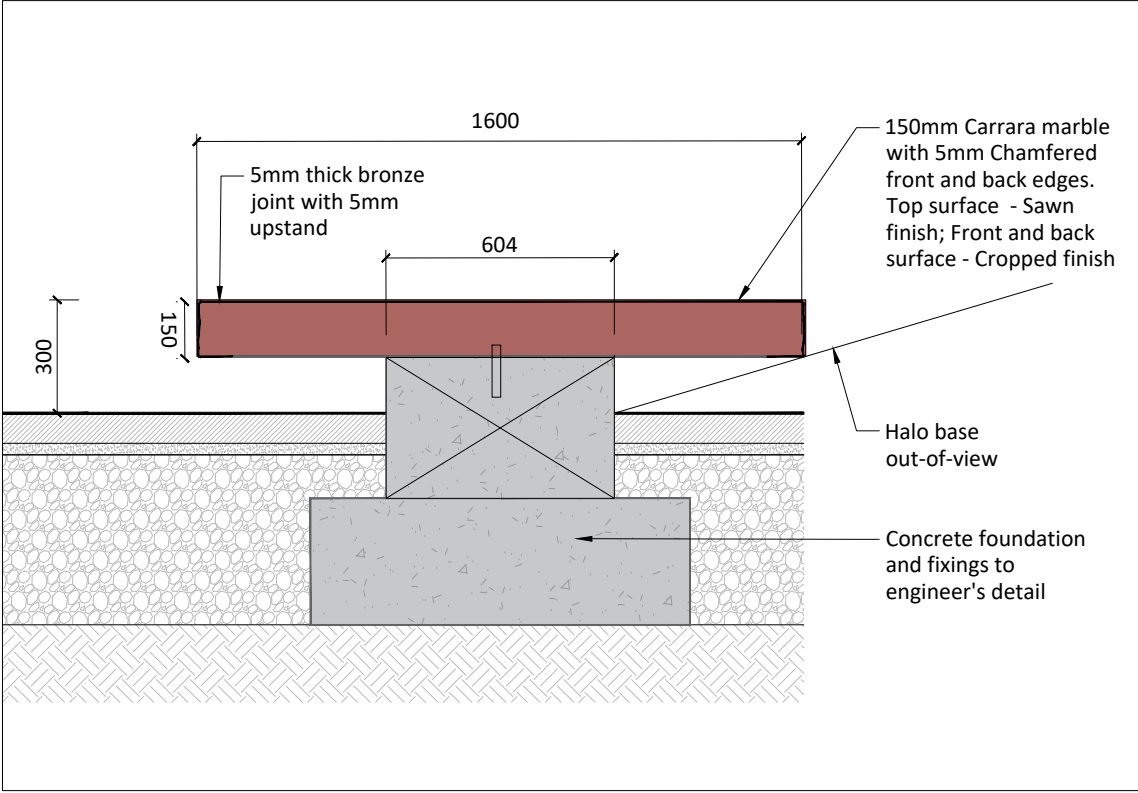

Individual Unit: Detail Section
1:20@A3

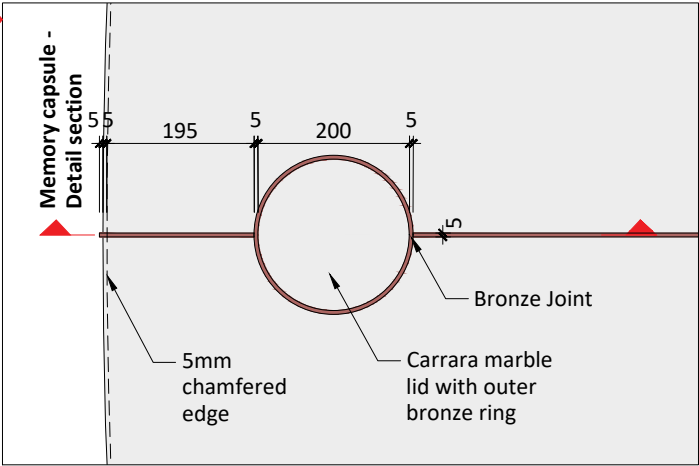

Memory Capsule - Detail Plan
1:10@A3

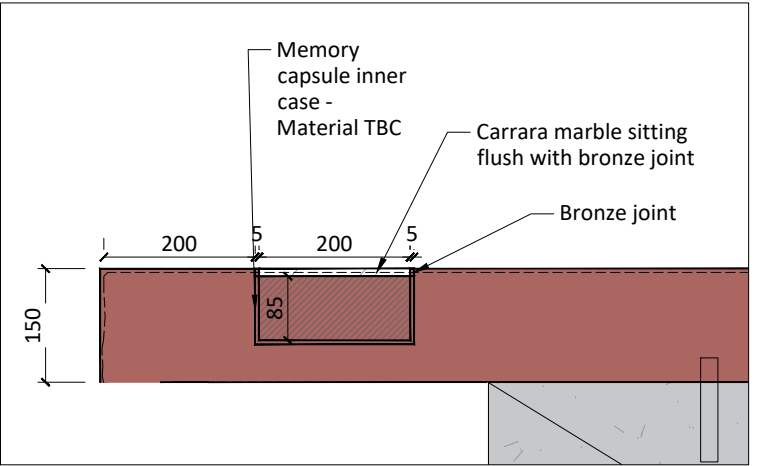

Memory Capsule - Detail Section
1:10@A3

PLANNING

Client	Manchester City Council	Scale	VAR @ A3	Created by	SG	Last edited by	SG	Date	September 2020
Job title	Glade Of Light	Project number	19.516	Drawing number	102	Issue	P 1	Checked	AT
Drawing title	Halo- Detail Drawing								

19 OLD HALL STREET
LIVERPOOL
L3 9JQ
TELEPHONE +44 (0)151 242 6161
FACSIMILE +44 (0)151 236 4467
EMAIL office@bcalandscape.co.uk
WEB SITE www.bcalandscape.co.uk