

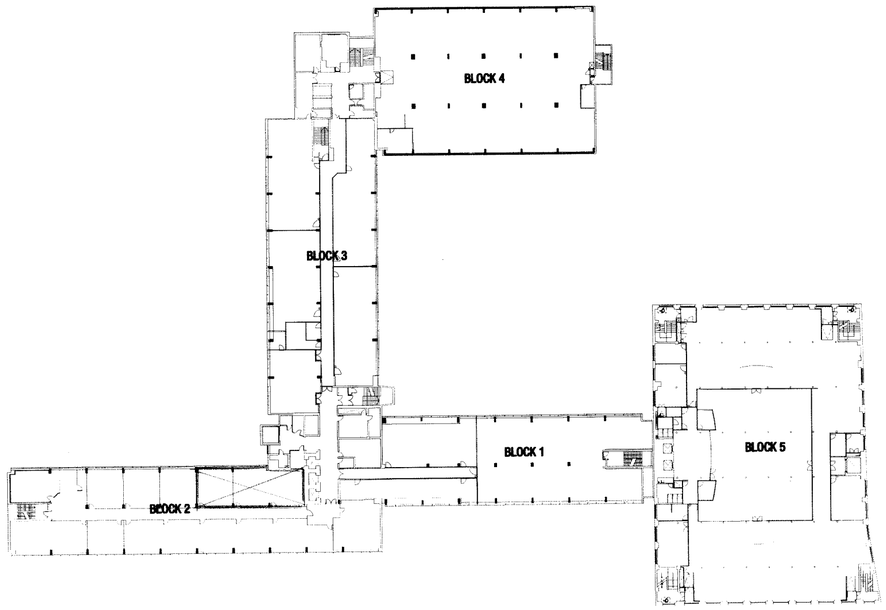


BUILDING PLAN 1·400
FIRST FLOOR

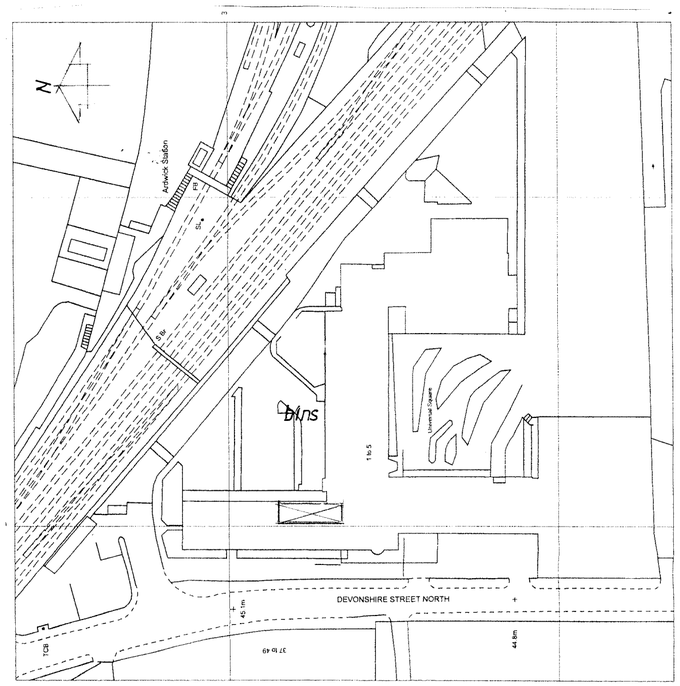

SITE PLAN 1·1250

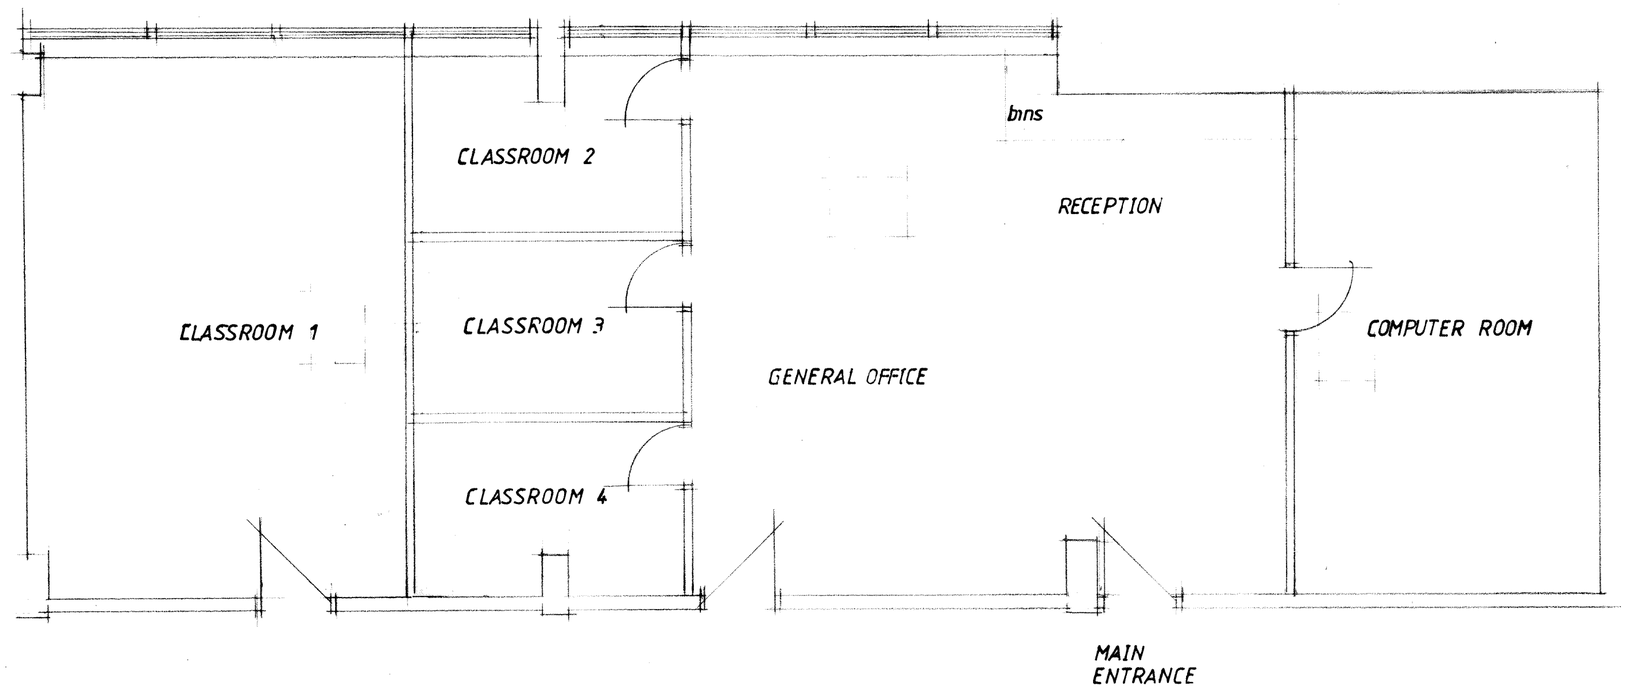

PART FIRST FLOOR 1·50

1

CLIENT
UKMC SUITE 16-18 FIRST FLOOR
3 UNIVERSAL SQUARE
DEVONSHIRE ST NORTH M12 6JH

JOB TITLE
PROPOSED CHANGE OF USE

DRG. TITLE
SCHEME DRAWING

HOLBOROW + ORMESHER Limited
architectural & interior design
Station House
Adams Hill
Knutsford
Cheshire WA16 6DN
telephone : 01565 652275
fax : 01565 750501

ISSUE	ORIGINAL	1	2	3	4	5	6	7
REVISION								
DATE								
DRAWN								
CHECKED								
APPROVED								

SCALE 1·50 1·400 & 1·1250 at A2

DRAWING NUMBER 2064/20/02

M 512650 R