



PLAN - BASEMENT (-01)

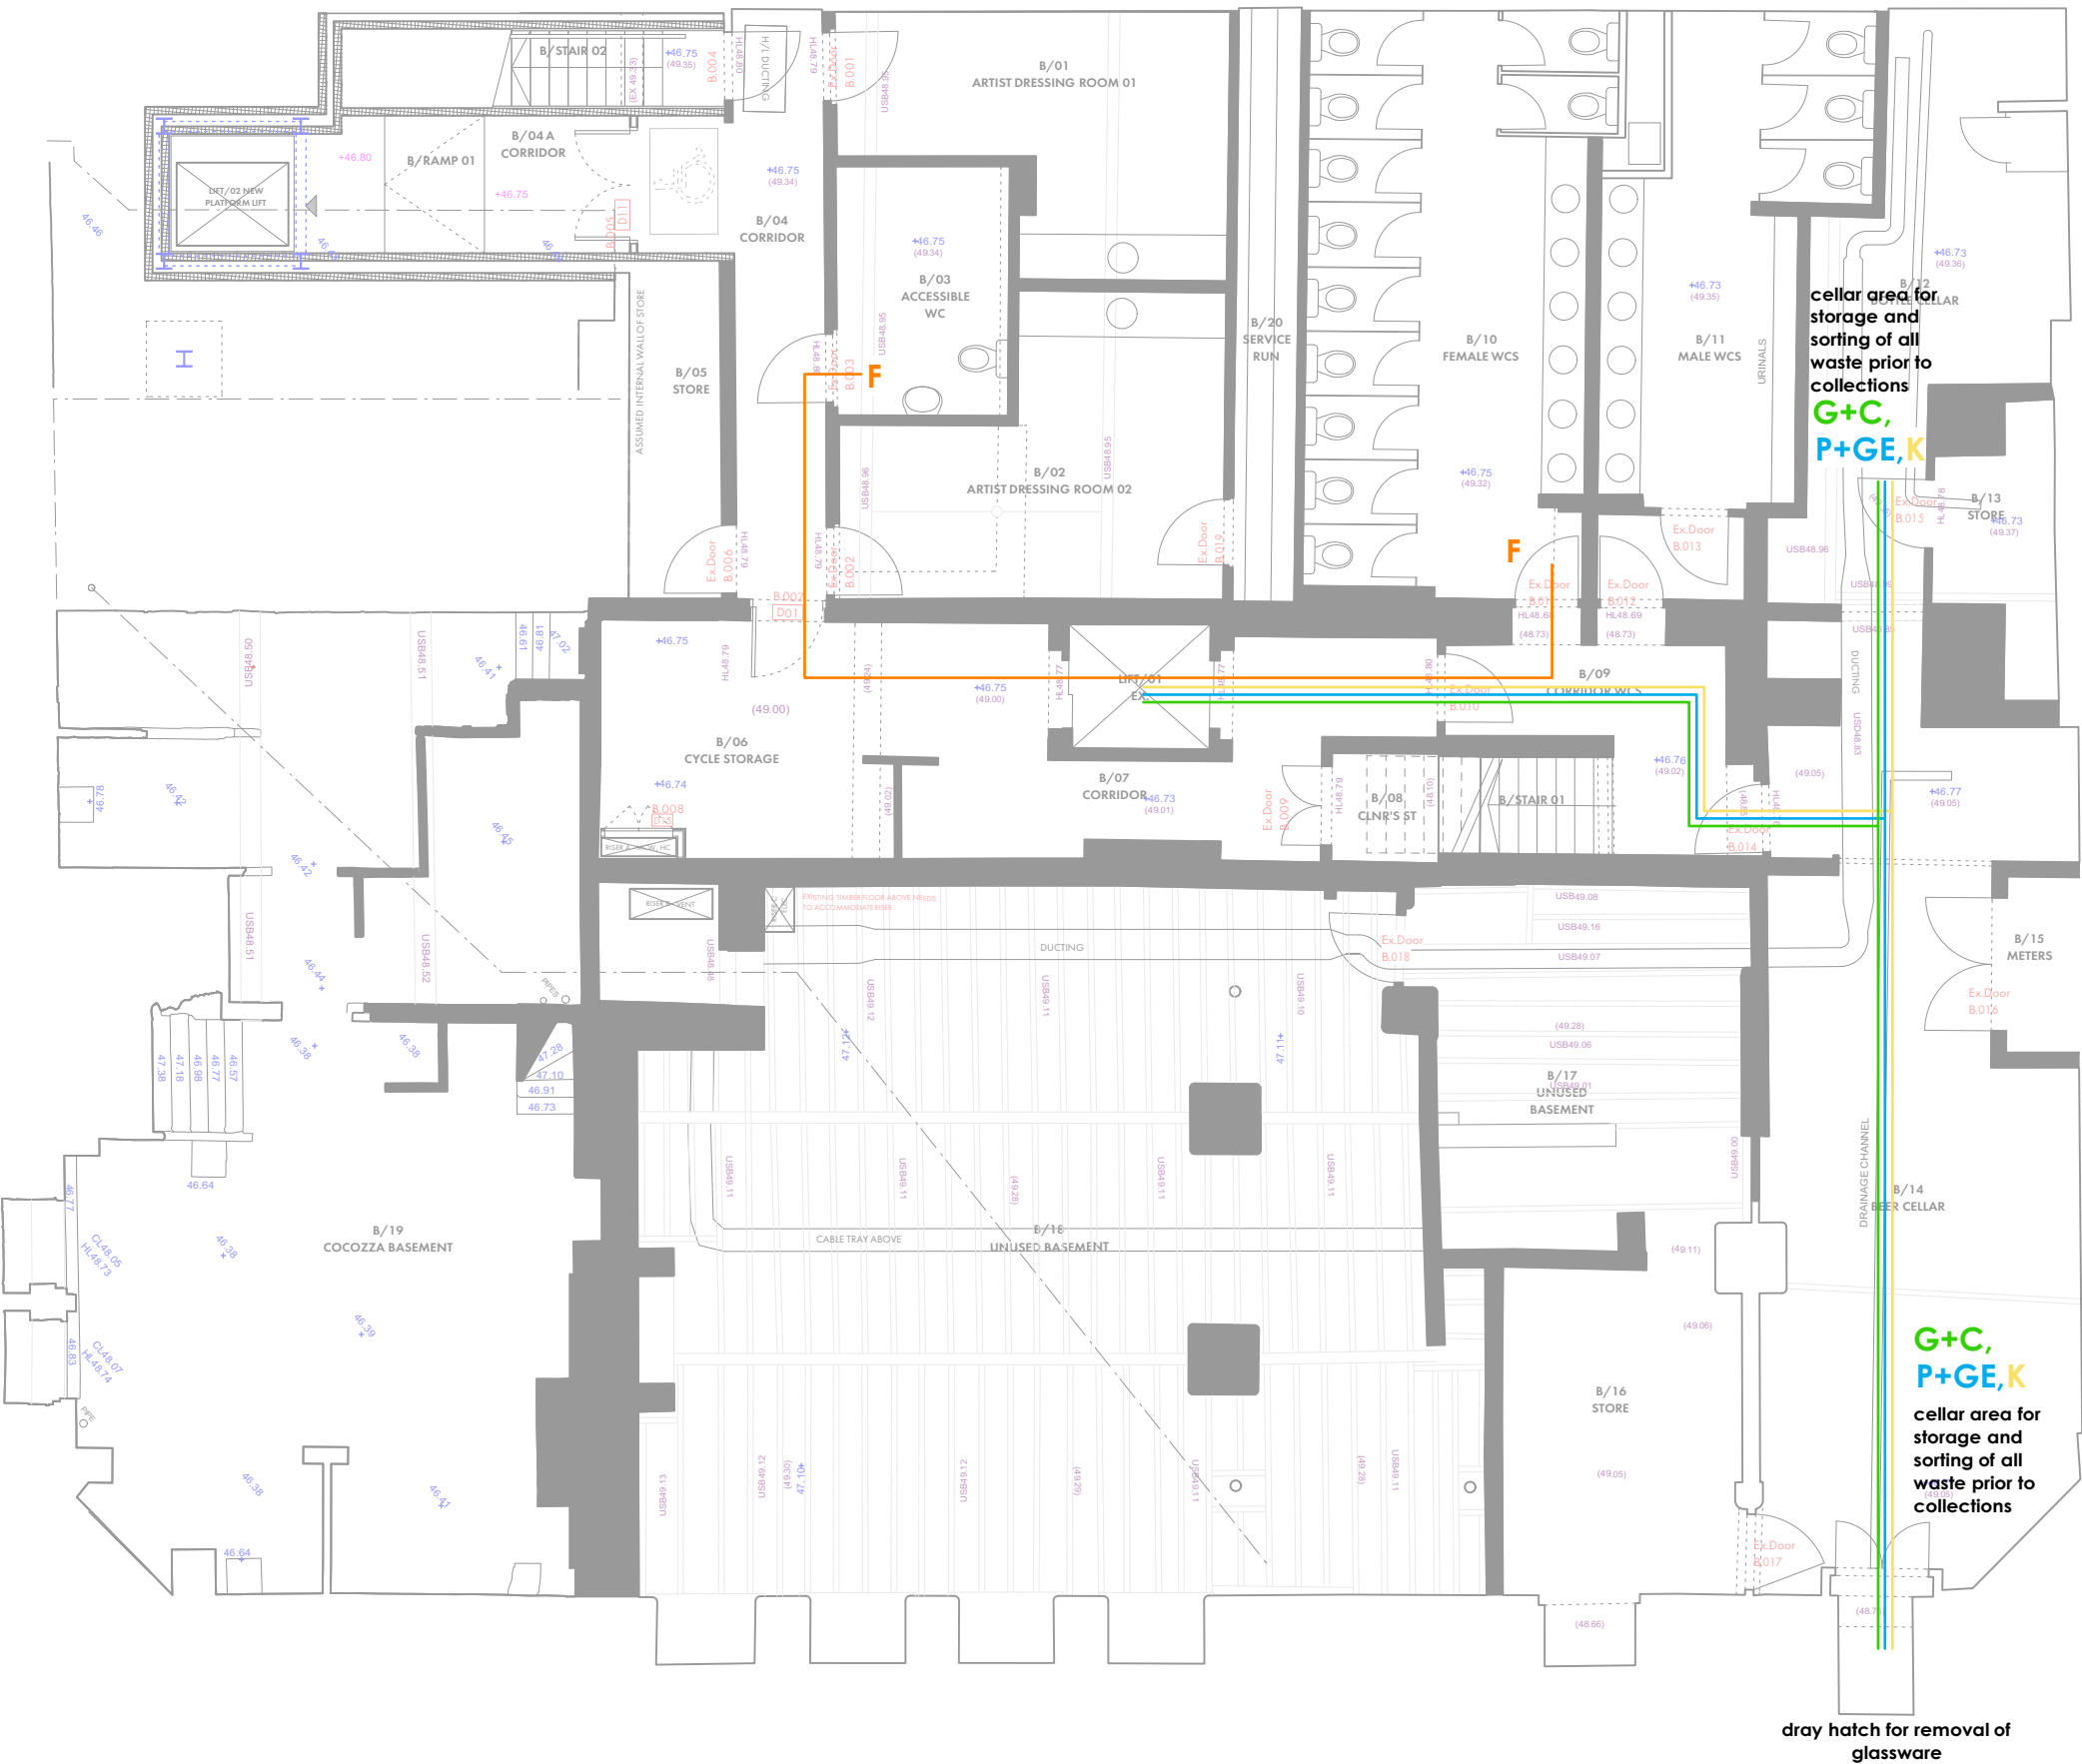

REVISION	DATE	DESCRIPTION
P01	26.10.20	PRELIMINARY

G+C	GLASS & ALUMINIUM CANS
P	CARD, PACKAGING & PAPER
P+GE	PAPER & GENERAL OFFICE
F	FEMALE SANITARY BINS
K	KITCHEN WASTE

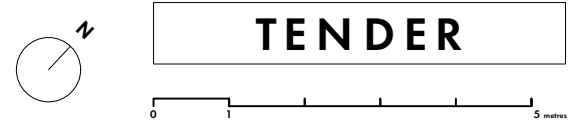

OMIArchitects

31Blackfriars Road, Salford, Manchester, M3 7AQ
+44(0)161 832 3242 / info@omiarchitects.com / www.omiarchitects.com

PROJECT	BAND ON THE WALL				
DRAWING	BASEMENT REFUSE STRATEGY				
DATE	DEC 19	DRAWN BY	KV	SCALE	1:100 @ A3
JOB NO.	1387	DWG.NO.	L1020 P01		