© COPYRIGHT
The copyright in this drawing is vested in Sheppard Robson and no license or assignment of any kind has been, or is, granted to any third party whether by provision of copies or originals or otherwise unless agreed in writing.

**DO NOT SCALE FROM THIS DRAWING**
The contractor shall check and verify all dimensions on site and report any discrepancies in writing to Sheppard Robson before proceeding work

**FOR ELECTRONIC DATA ISSUE**
Electronic Data / drawings are issued as "read only" and should not be interrogated for measurement. All dimensions and levels should read, only from those values stated in text, on the drawing.

## Site Section A-A
1:500




## Site Section B-B
1:500

0 5 10 25 50m

Scale Bar 1:500

KEYPLAN

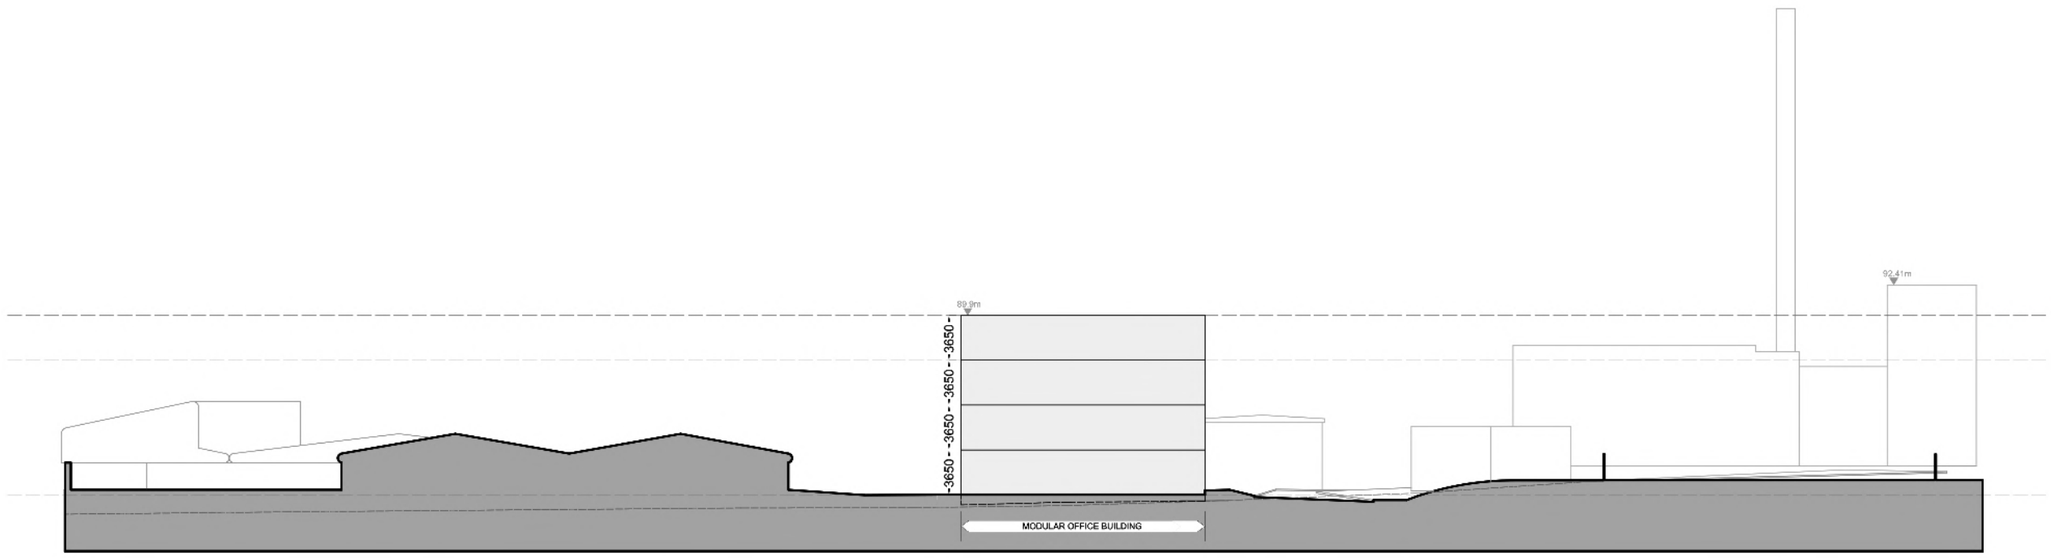


CLIENT

NHS
Manchester University
NHS Foundation Trust

bruntwood

SHEPPARD ROBSON

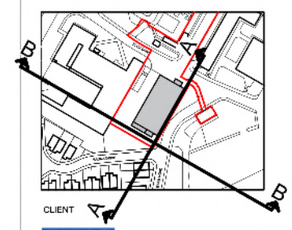77 Parkway Camden Town London NW1 7PU
T: +44 (0)20 7504 1700 E: london@sheppardrobson.com

PROJECT
6512 North Manchester General Hospital Masterplan

| SCALE@A3 | DATE | ORIGINATOR | CHECKED | AUTHORISED |
|---|---|---|---|---|
| 1:500 | 01/08/20 | SS | DB | AS |

Site Sections

Planning

| STATUS | PURPOSE FOR ISSUE | SR NO. |
|---|---|---|
| S2 | For Planning | 6512 |

DRAWING NO. 6512 - SRA - E1 - XX - DR - A - 00804

REV. P02

| REV. | DATE | AMENDMENT |
|---|---|---|
| P01 | 14/08/20 | FIRST ISSUE |
| P02 | 16/09/20 | General update |