
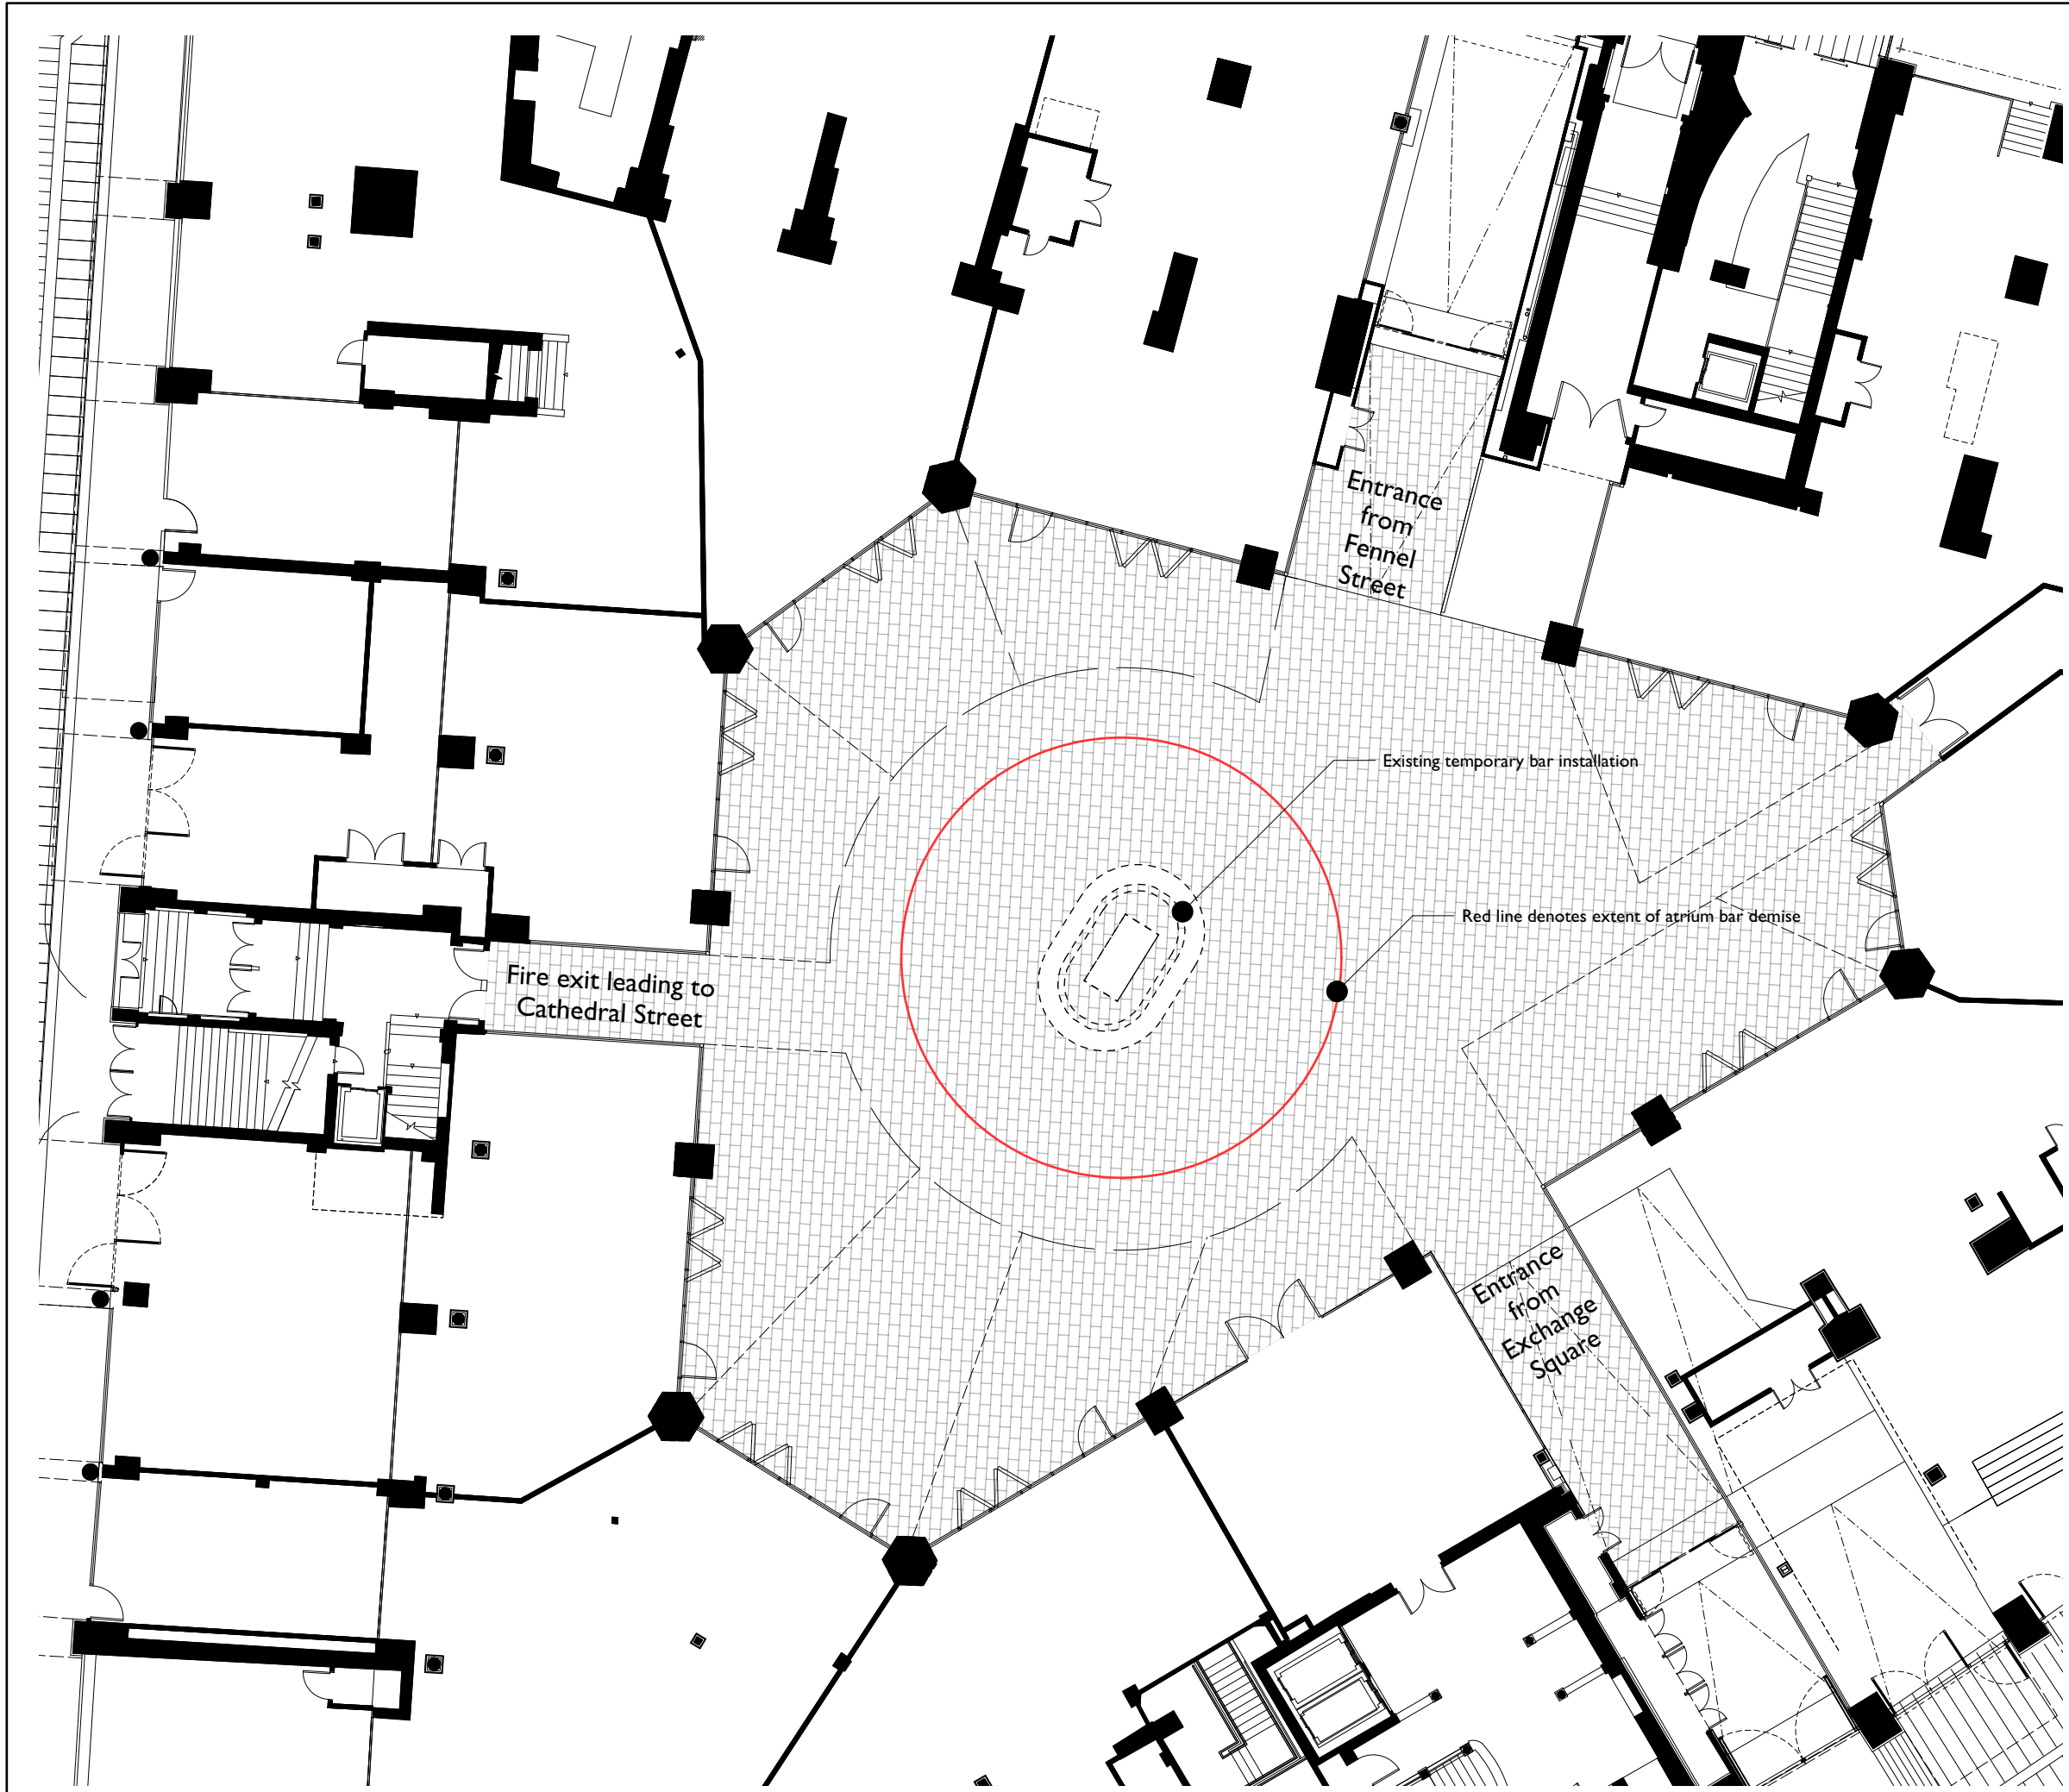
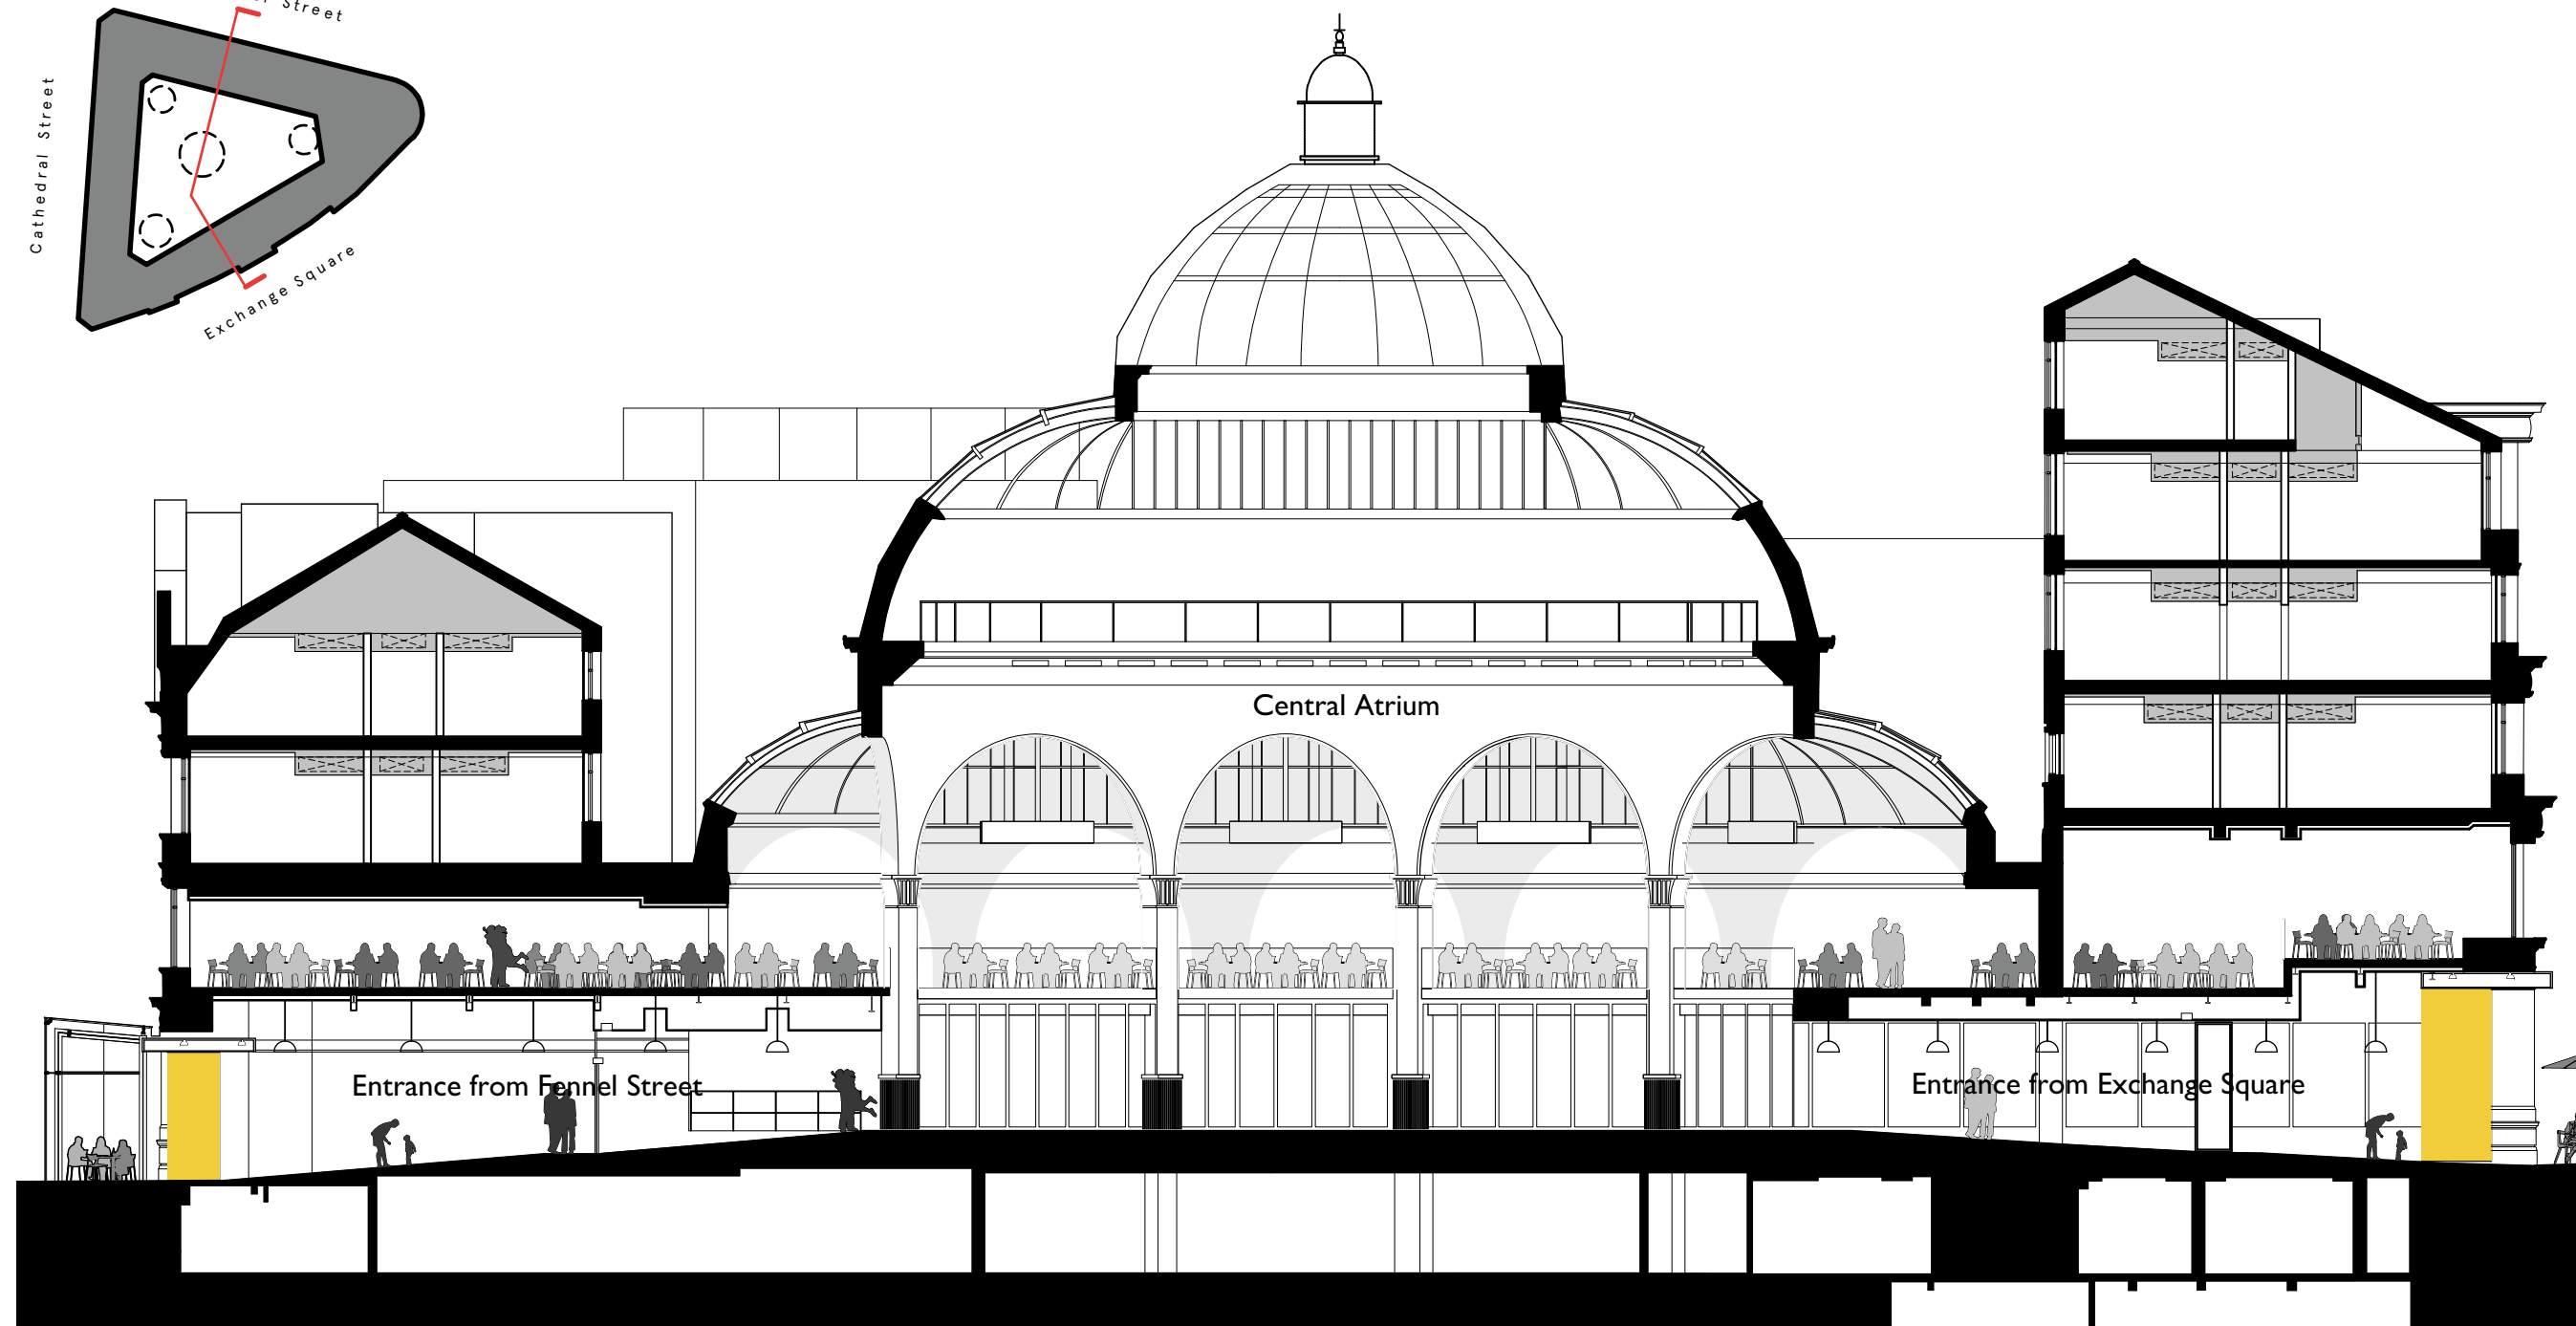


Project Name	Manchester Corn Exchange Bar
Client	
Drawing Title	Existing UGF Plan
Drawing Number	A1000
Date	30.07.20
Scale	1:200@A3
Drawn By	MA

93

3 Neepsend Lane
Sheffield, S3 8FE
93ft.com
+ 44 0114 361 9393

Do not scale from this drawing. Use figured
dimensions in all cases. Check all dimensions on-site.
Any discrepancies to be reported immediately to 93

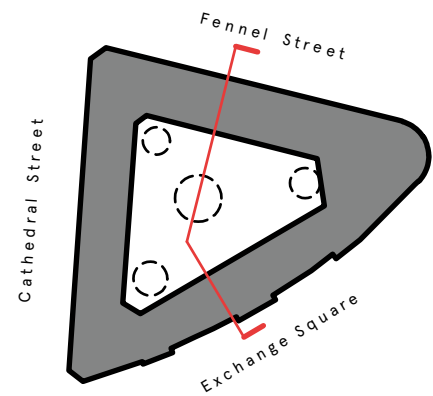



0 1 2 3 4 5 6 7 8 9 10 M

Project Name	Manchester Corn Exchange Bar
Client	
Drawing Title	Existing Section
Drawing Number	A1100
Date	30.07.20
Scale	1:200@A3
Drawn By	MA

93

3 Neepsend Lane
Sheffield, S3 8FE
93ft.com
+ 44 0114 361 9393

Do not scale from this drawing. Use figured dimensions in all cases. Check all dimensions on-site. Any discrepancies to be reported immediately to 93

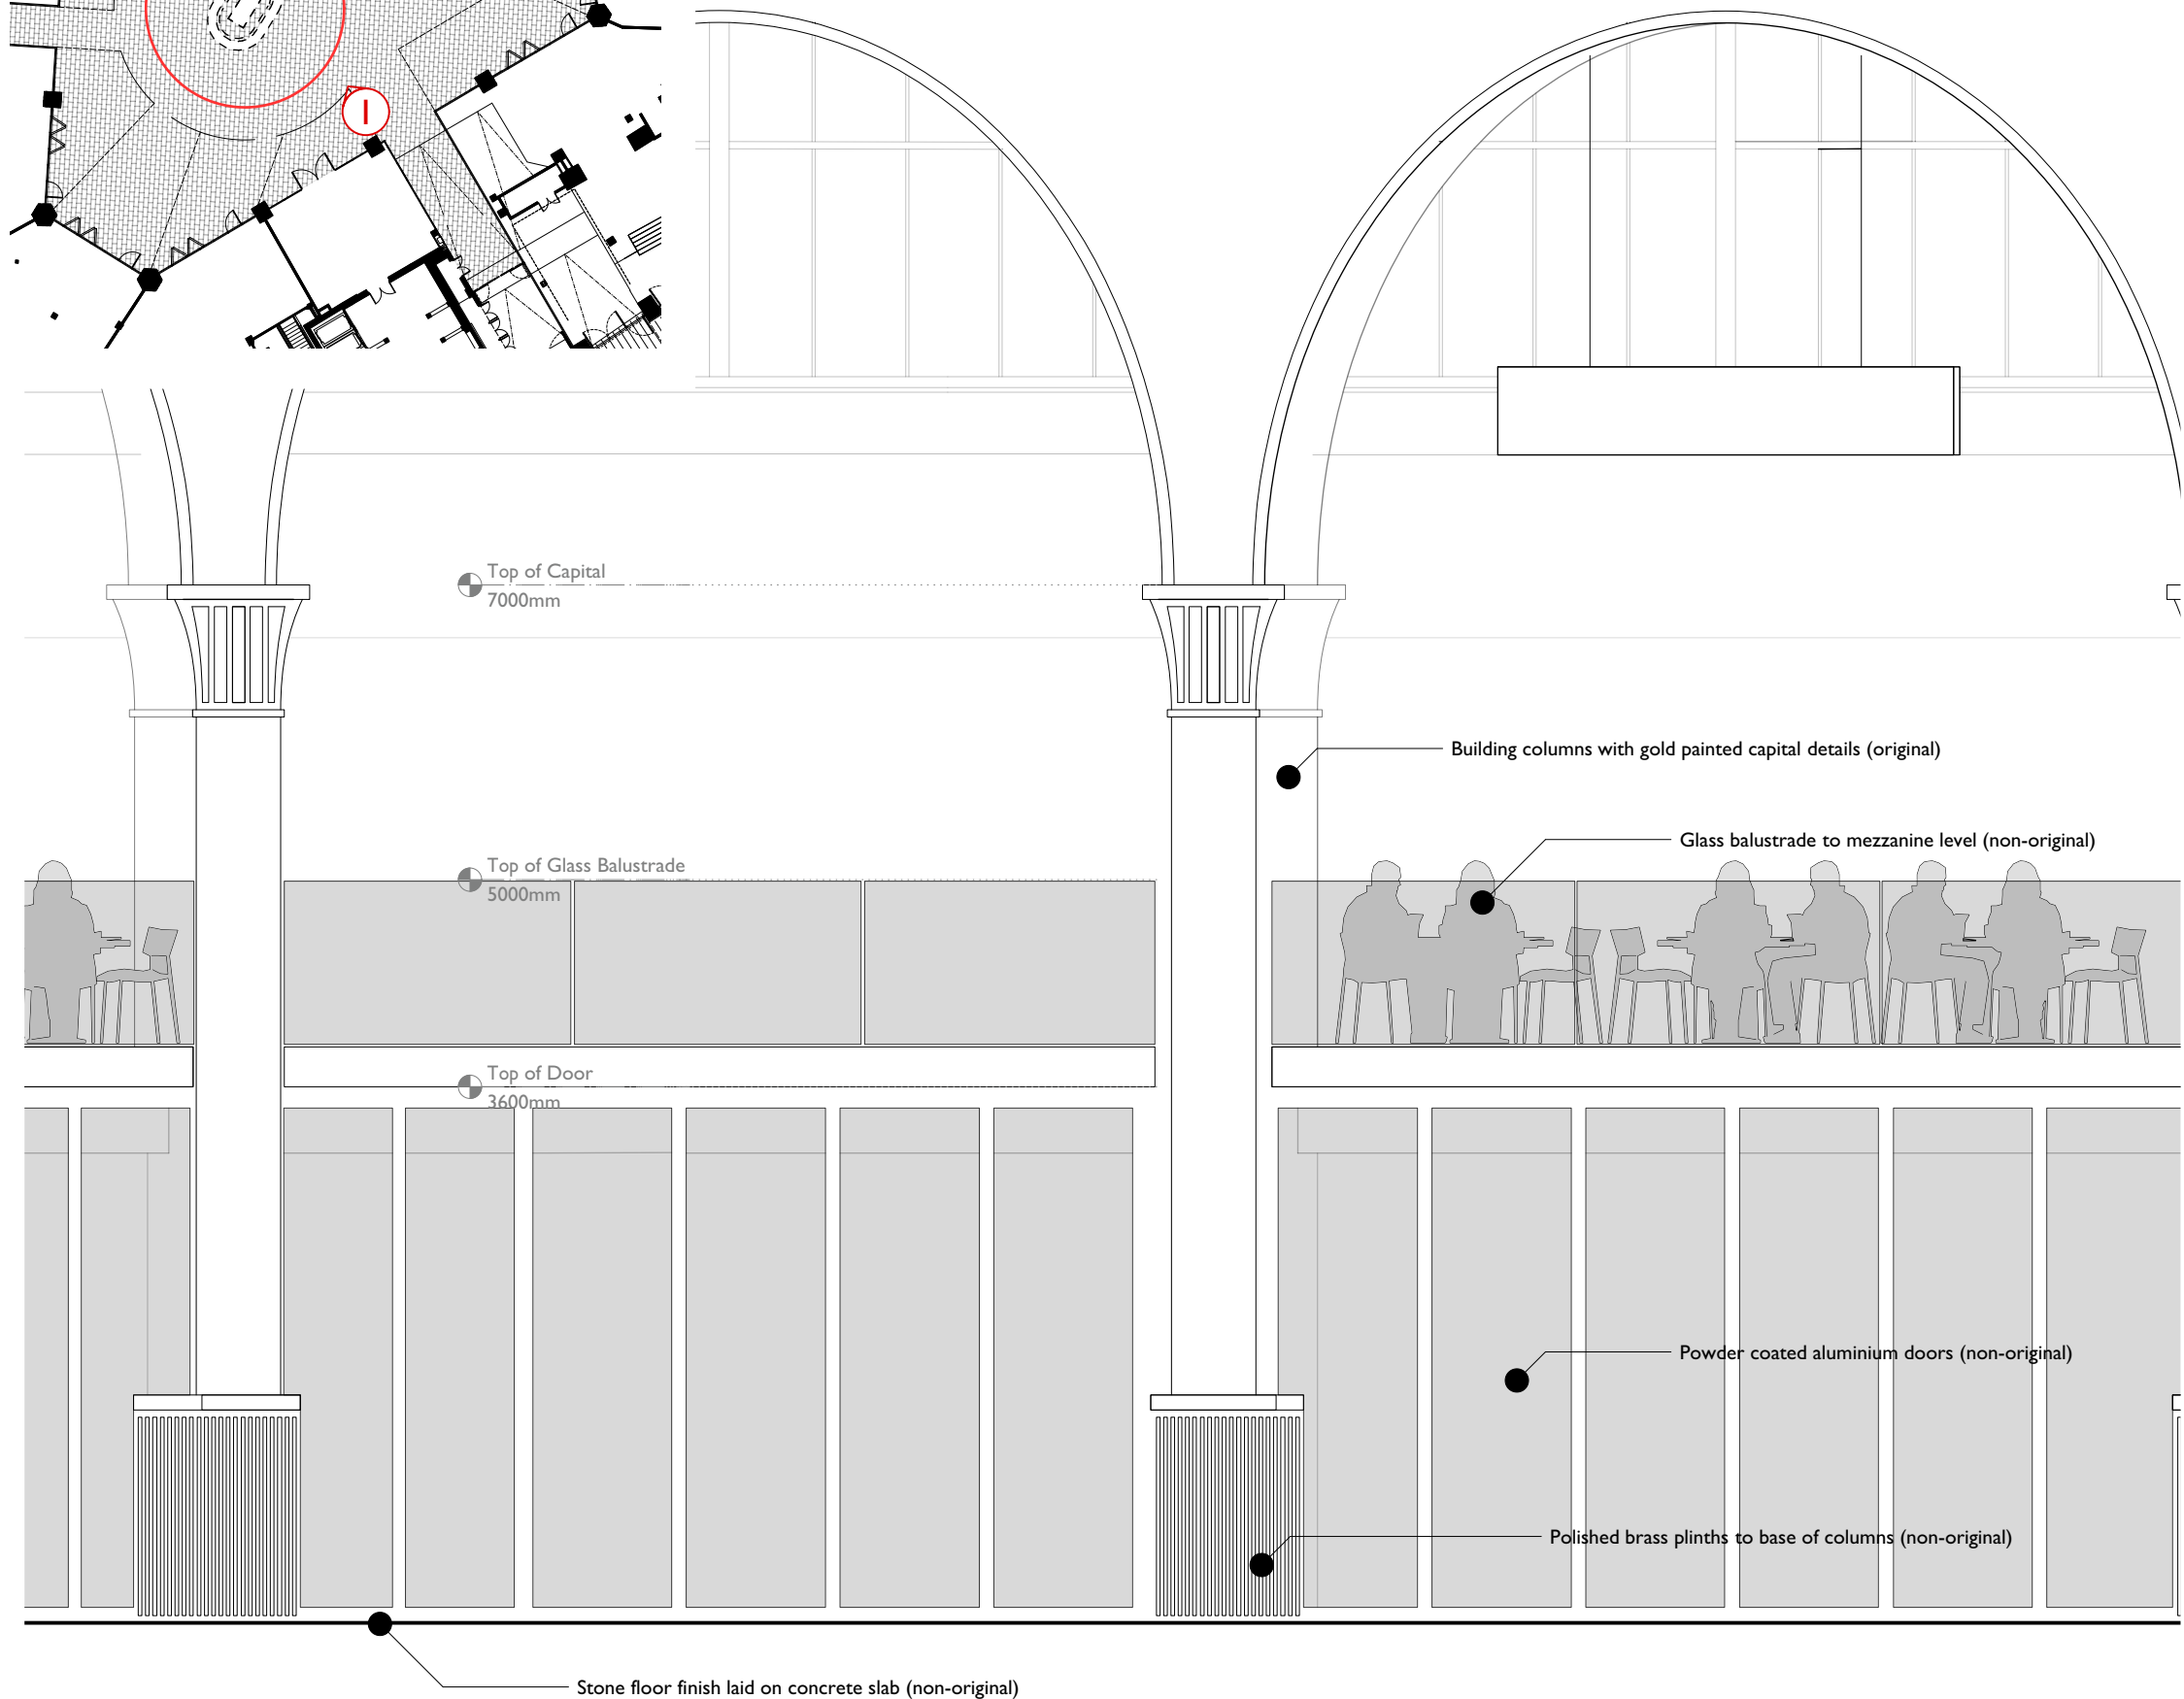
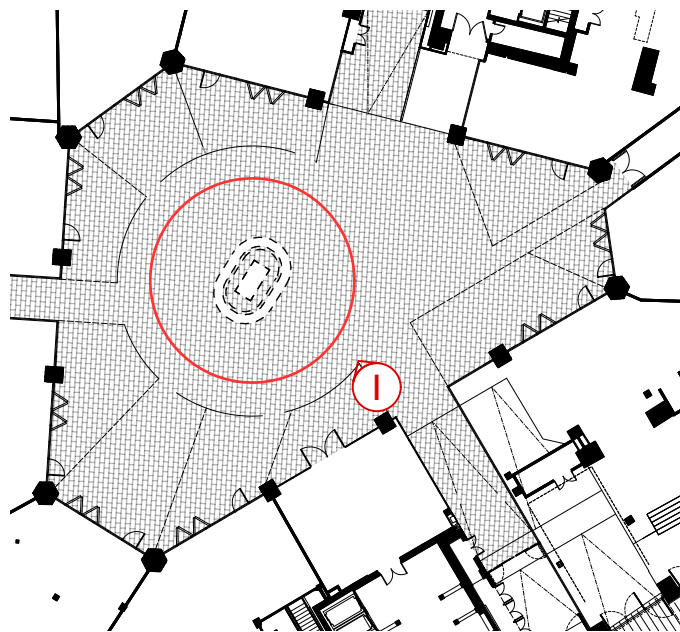


Project Name	Manchester Corn Exchange Bar
Client	
Drawing Title	Existing Elevation to Exchange Sq Entrance
Drawing Number	A1101
Date	30.07.20
Scale	1:50@A3
Drawn By	MA



93

3 Neepsend Lane
Sheffield. S3 8FE
93ft.com
+ 44 0114 361 9393

Do not scale from this drawing. Use figured
dimensions in all cases. Check all dimensions on-site.
Any discrepancies to be reported immediately to 93

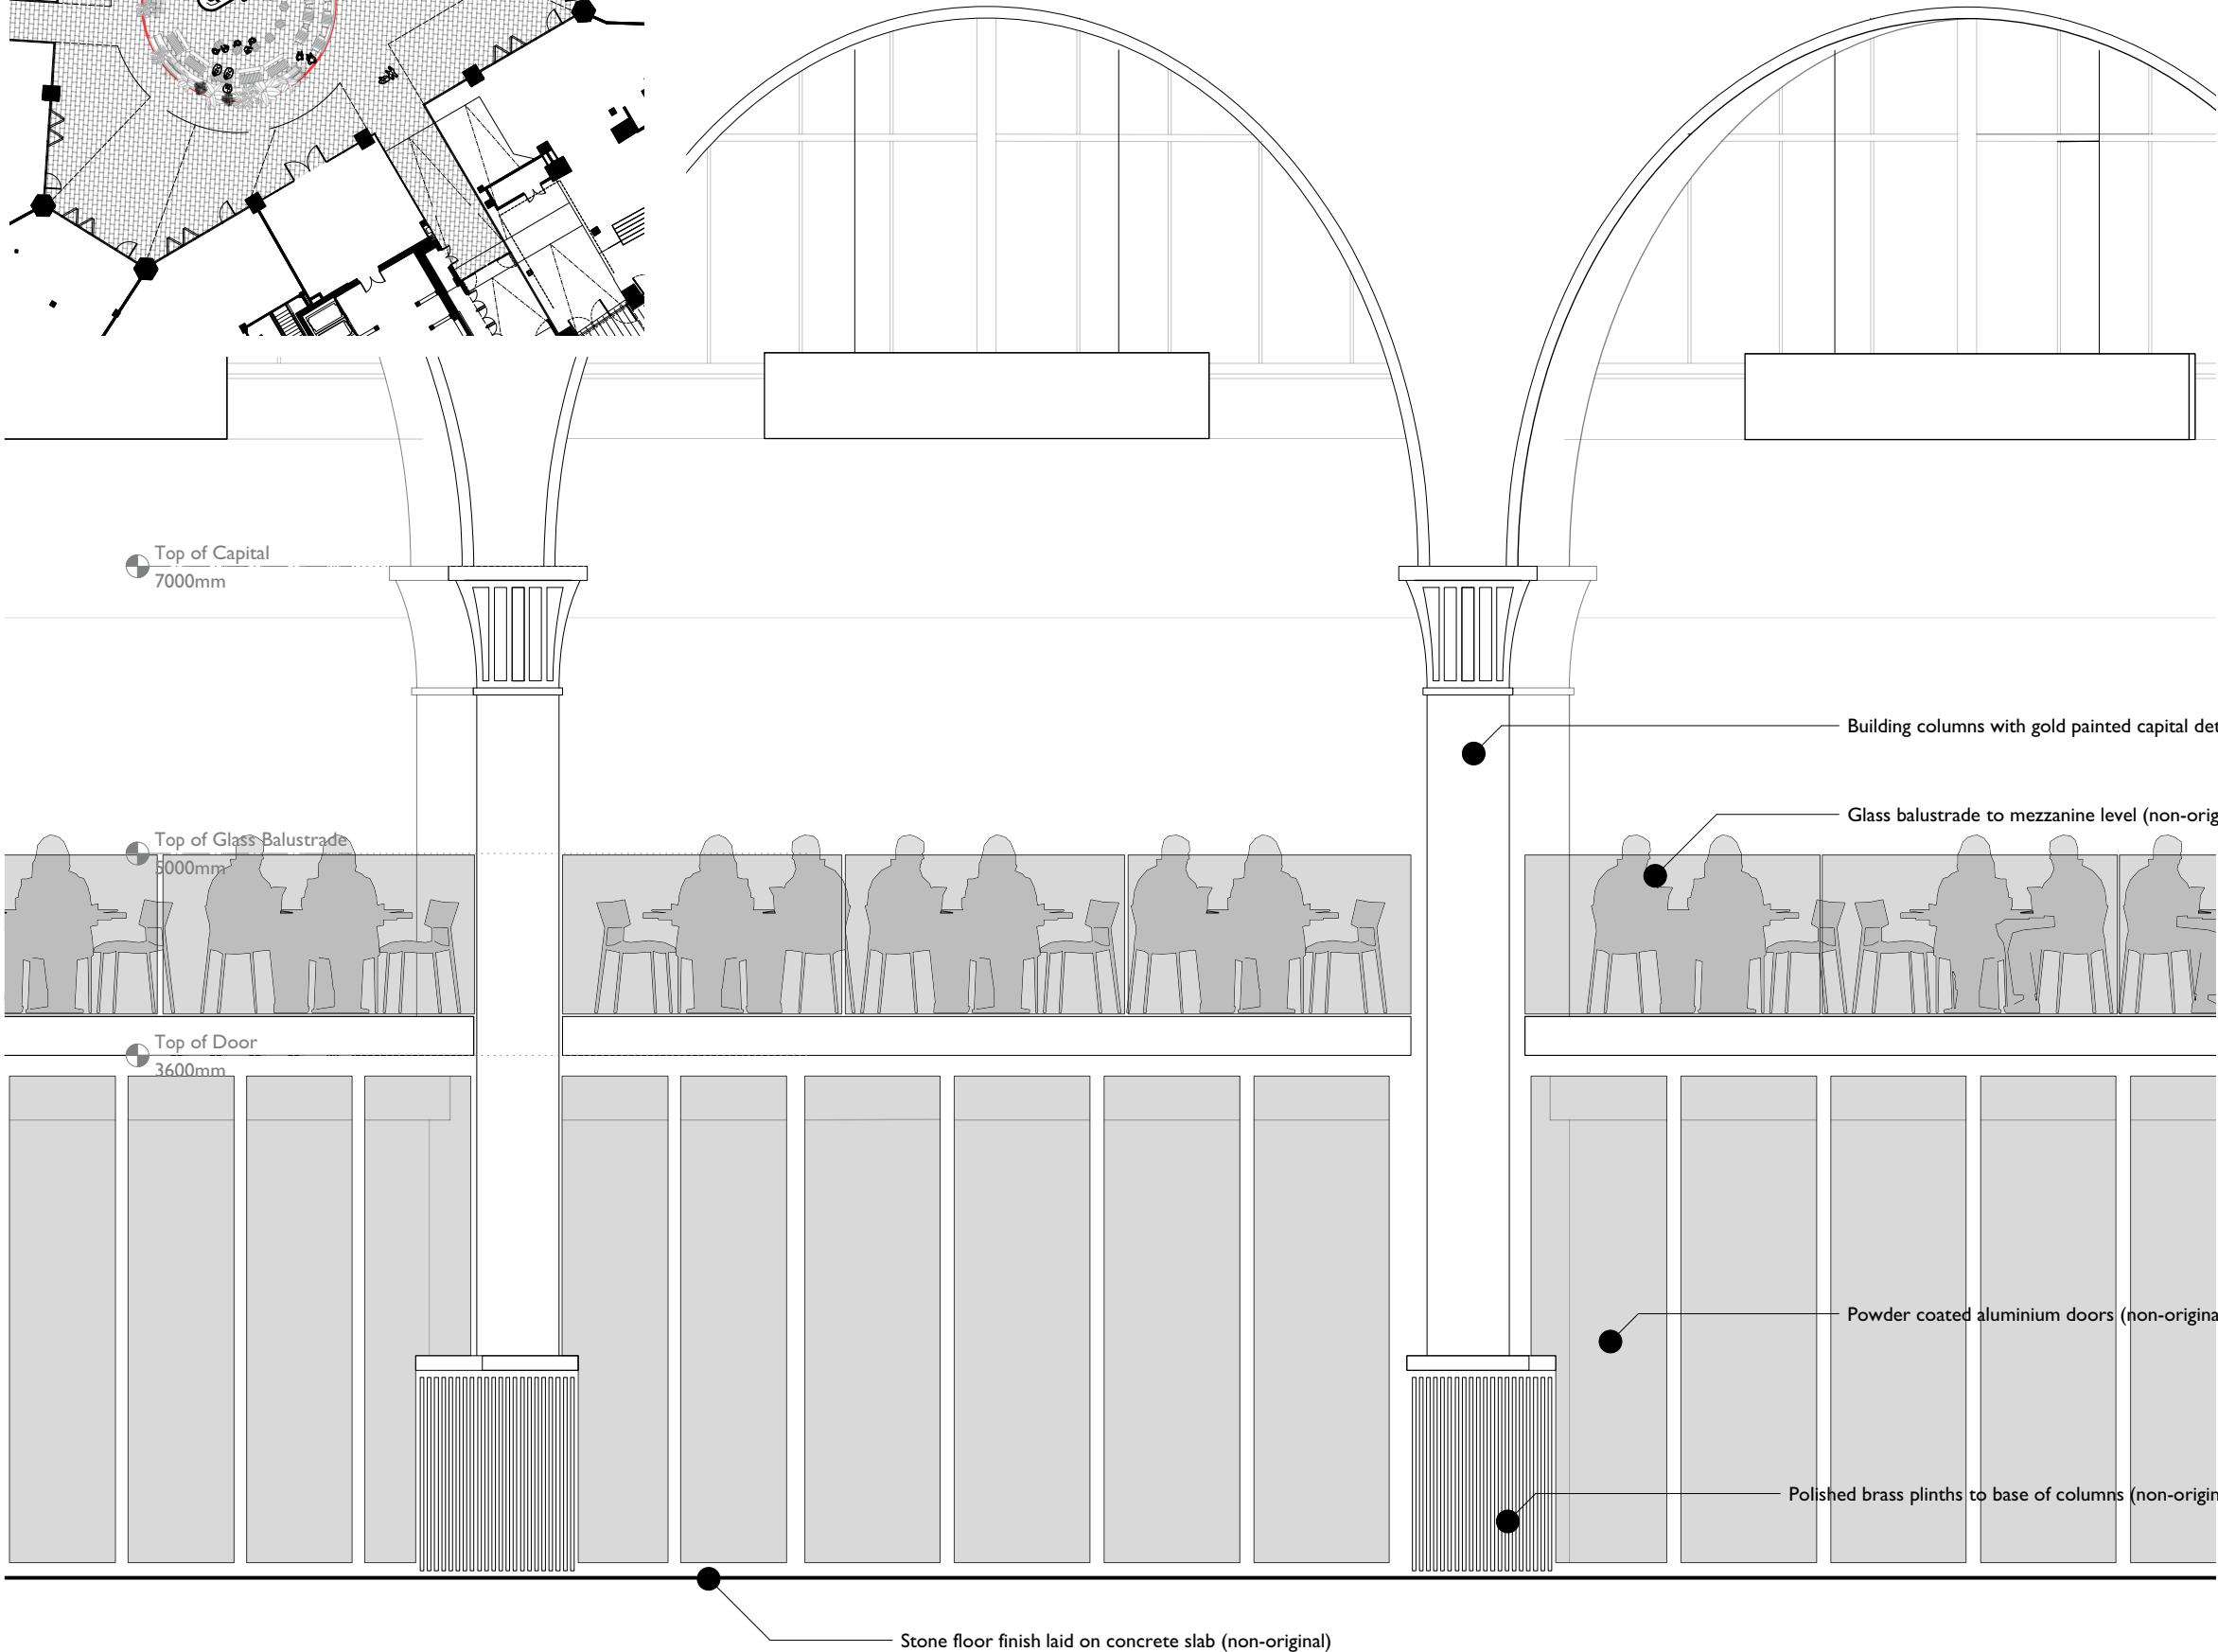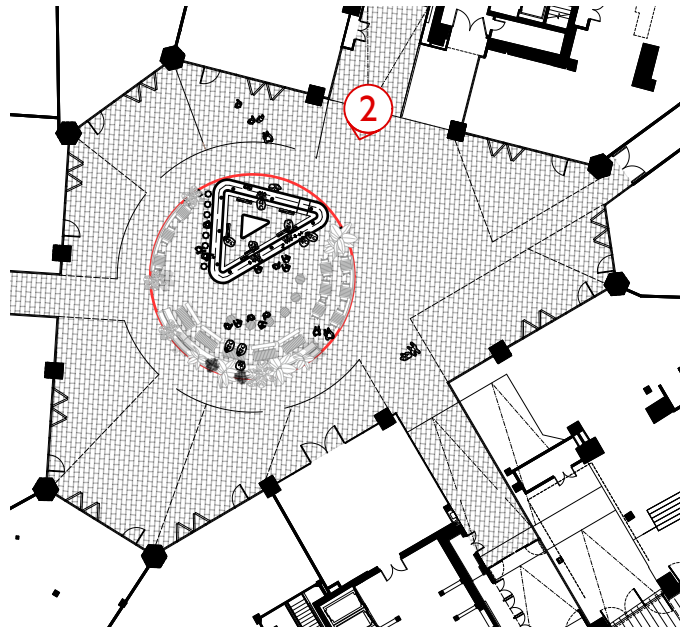

Project Name	Manchester Corn Exchange Bar
Client	
Drawing Title	Existing Elevation to Fennel St Entrance
Drawing Number	A1102
Date	30.07.20
Scale	1:50@A3
Drawn By	MA

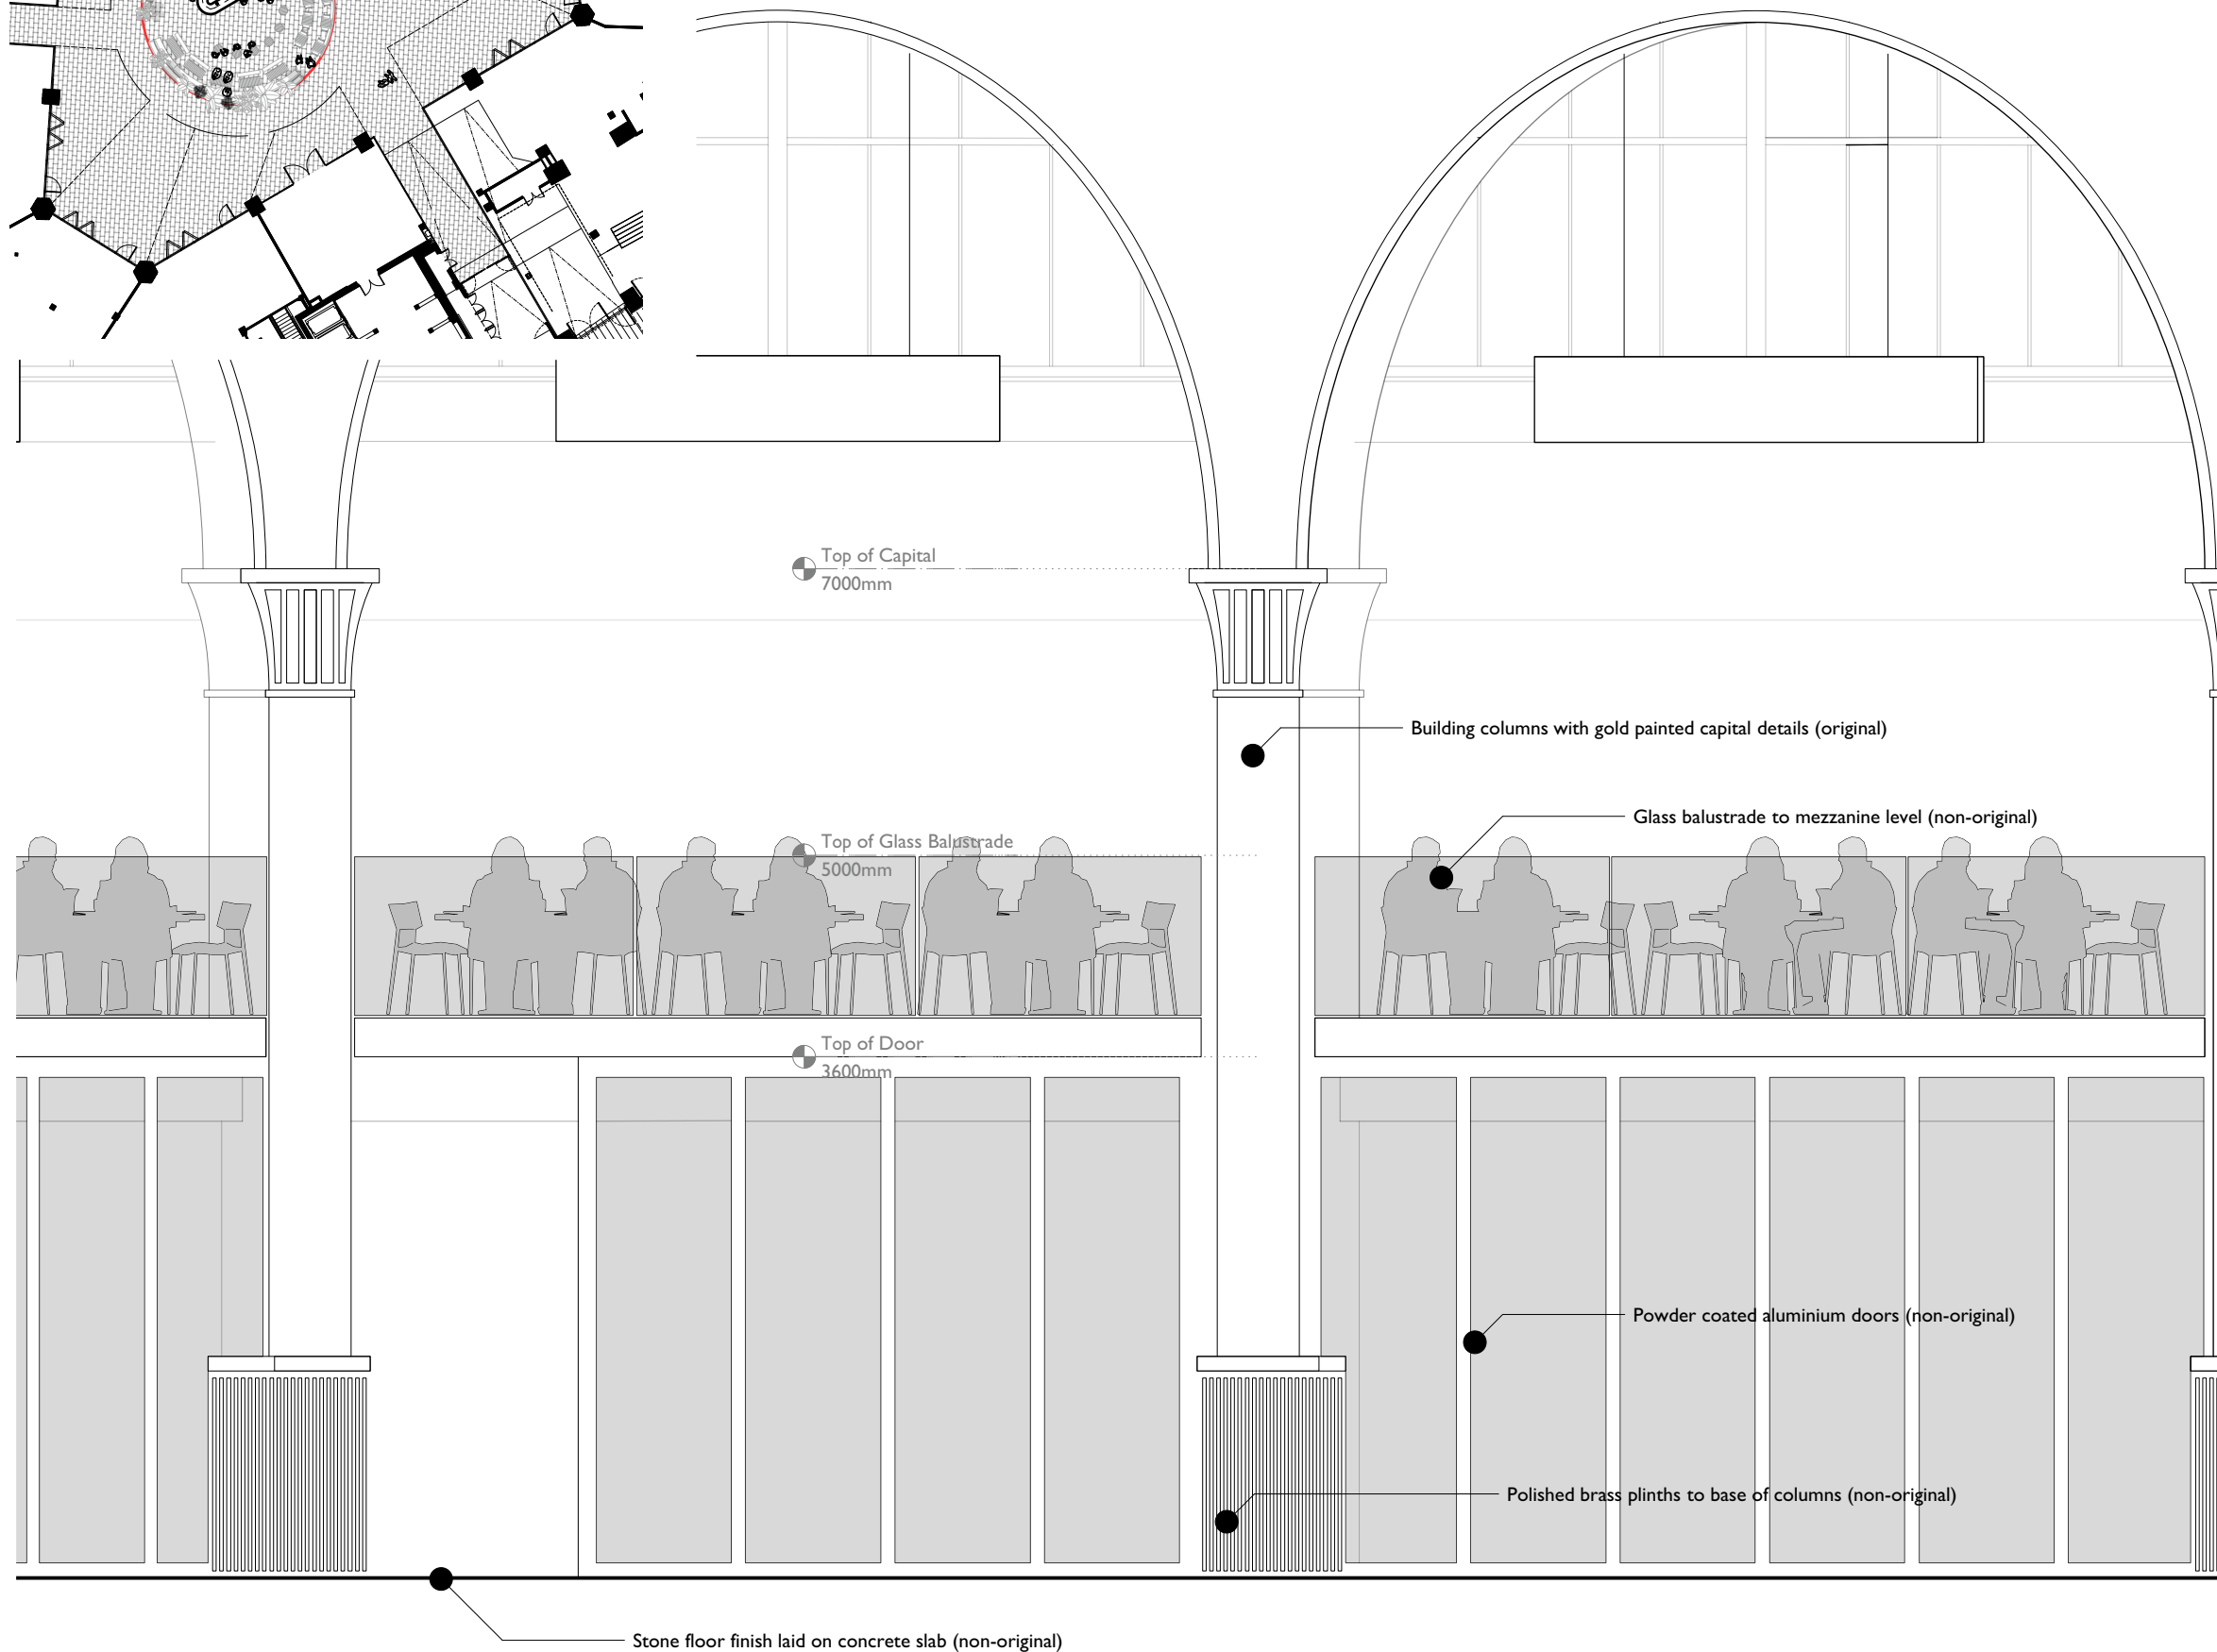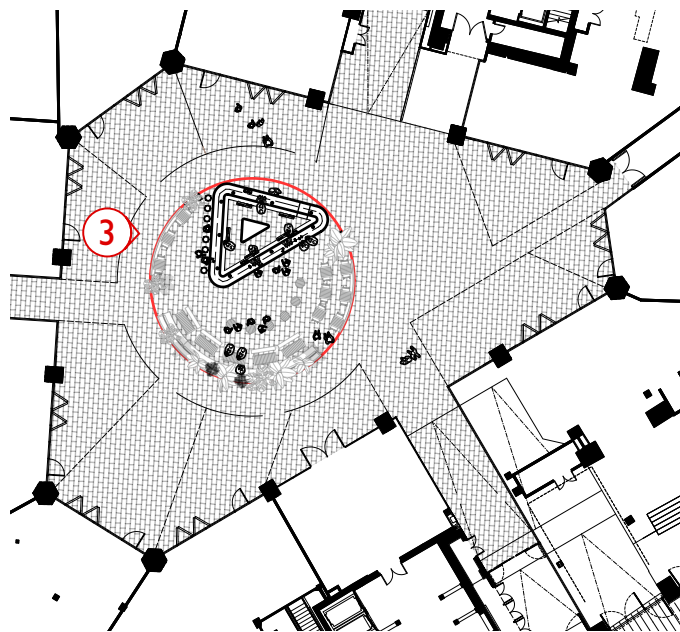

Project Name	Manchester Corn Exchange Bar
Client	
Drawing Title	Existing Elevation to Cathedral St Entrance
Drawing Number	A1103
Date	30.07.20
Scale	1:50@A3
Drawn By	MA

93
3 Neepsend Lane
Sheffield, S3 8FE
93ft.com
+ 44 0114 361 9393

Do not scale from this drawing. Use figured dimensions in all cases. Check all dimensions on-site. Any discrepancies to be reported immediately to 93