



Condron Design Consultants Ltd
79 Ash Drive Wardley
condrondesignconsultants@outlook.com
07734669651
Planning Drawing

EXISTING FRONT AND REAR ELEVATIONS



24 Tinsley Close
Manchester M40 7AU
Single Storey Rear Extension and
Associated Internal Alterations
1:50@A3-MCEXPL01
Dimensions to be checked on site by
contractor

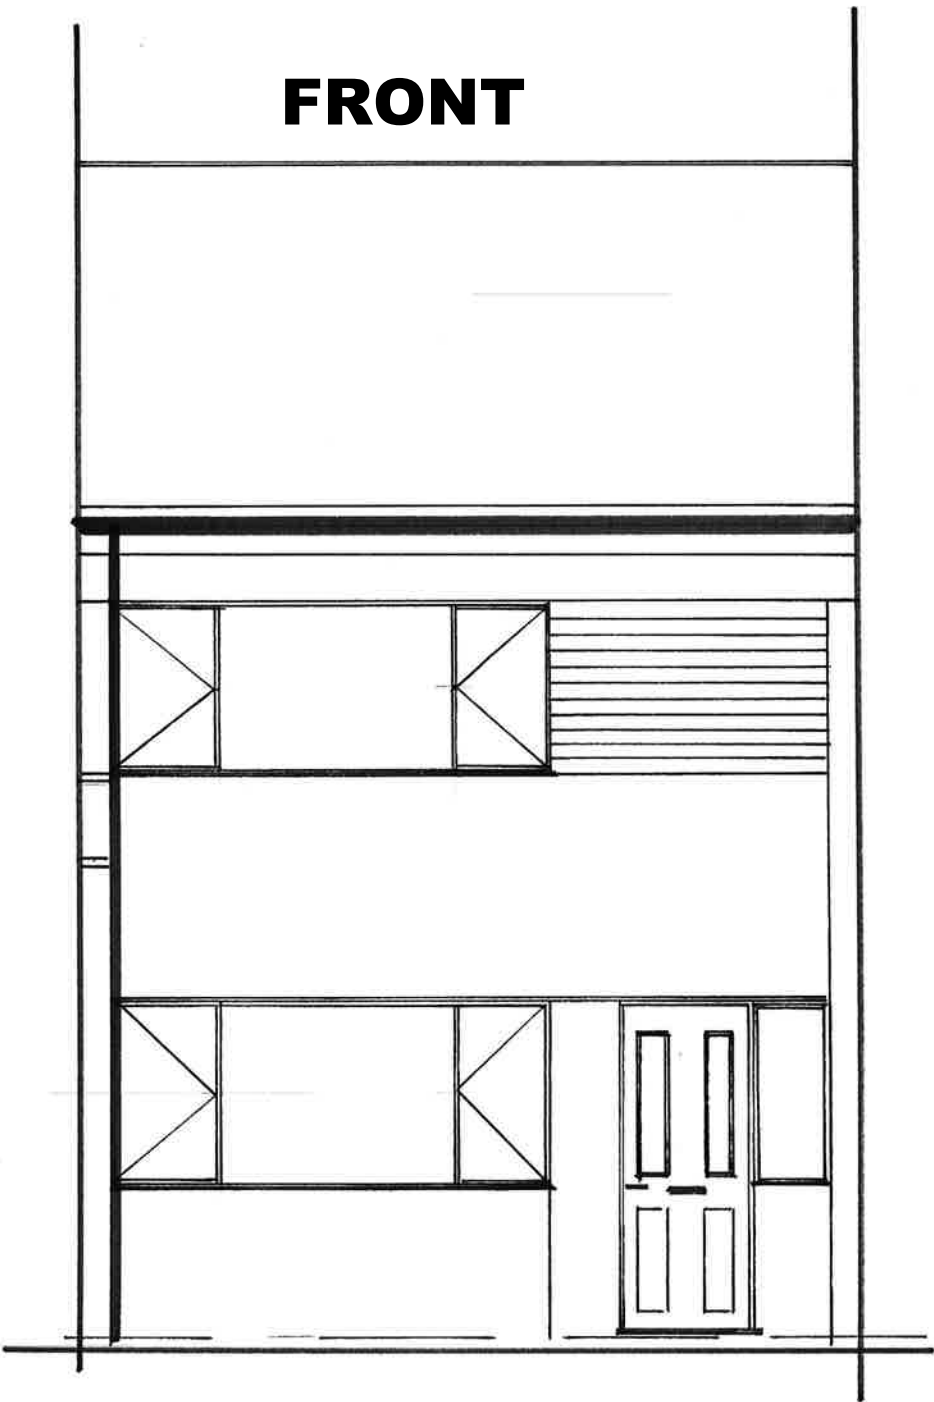

SCALE BAR
1000mm

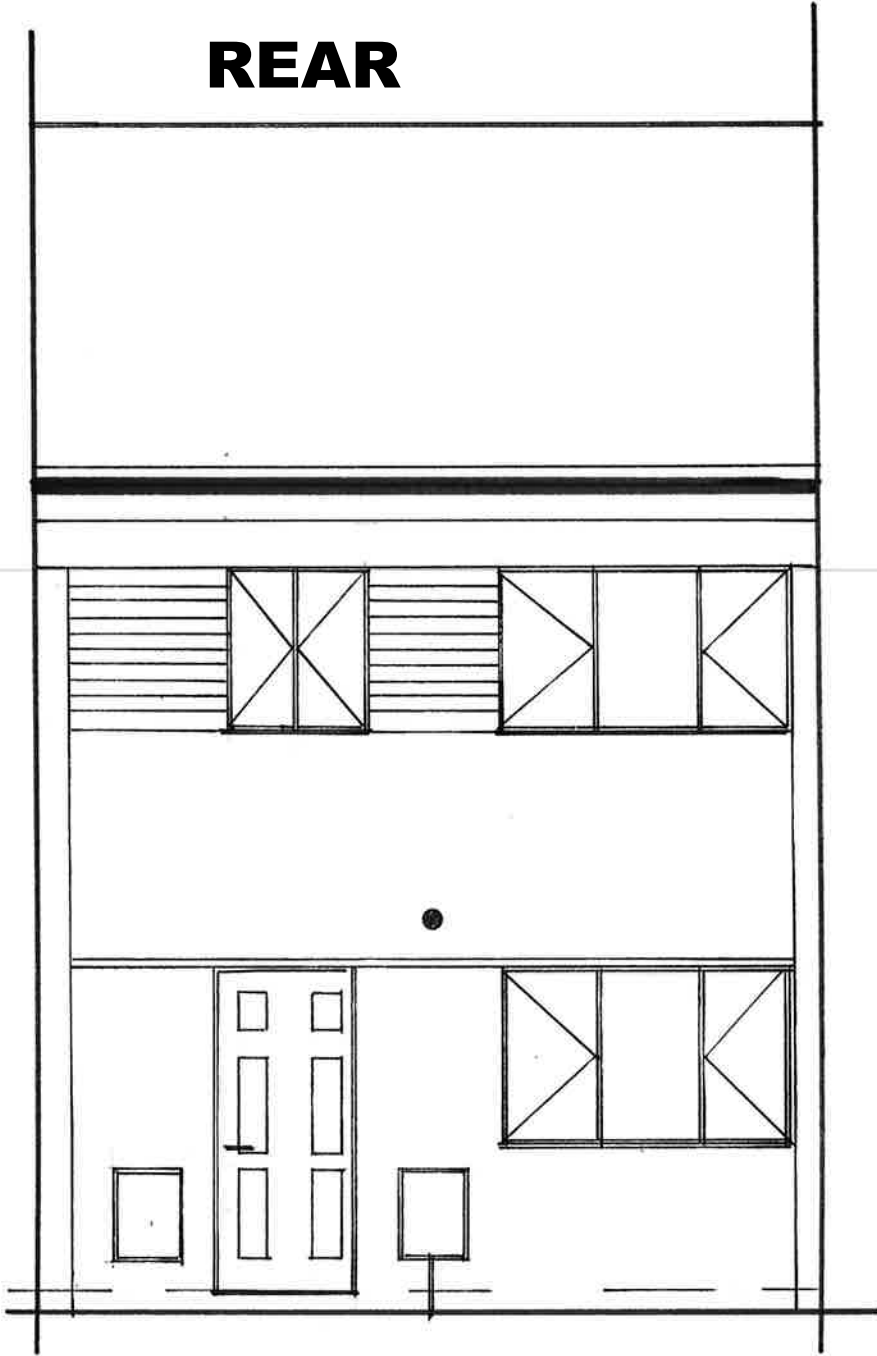

**EXISTING SIDE
ELEVATIONS**

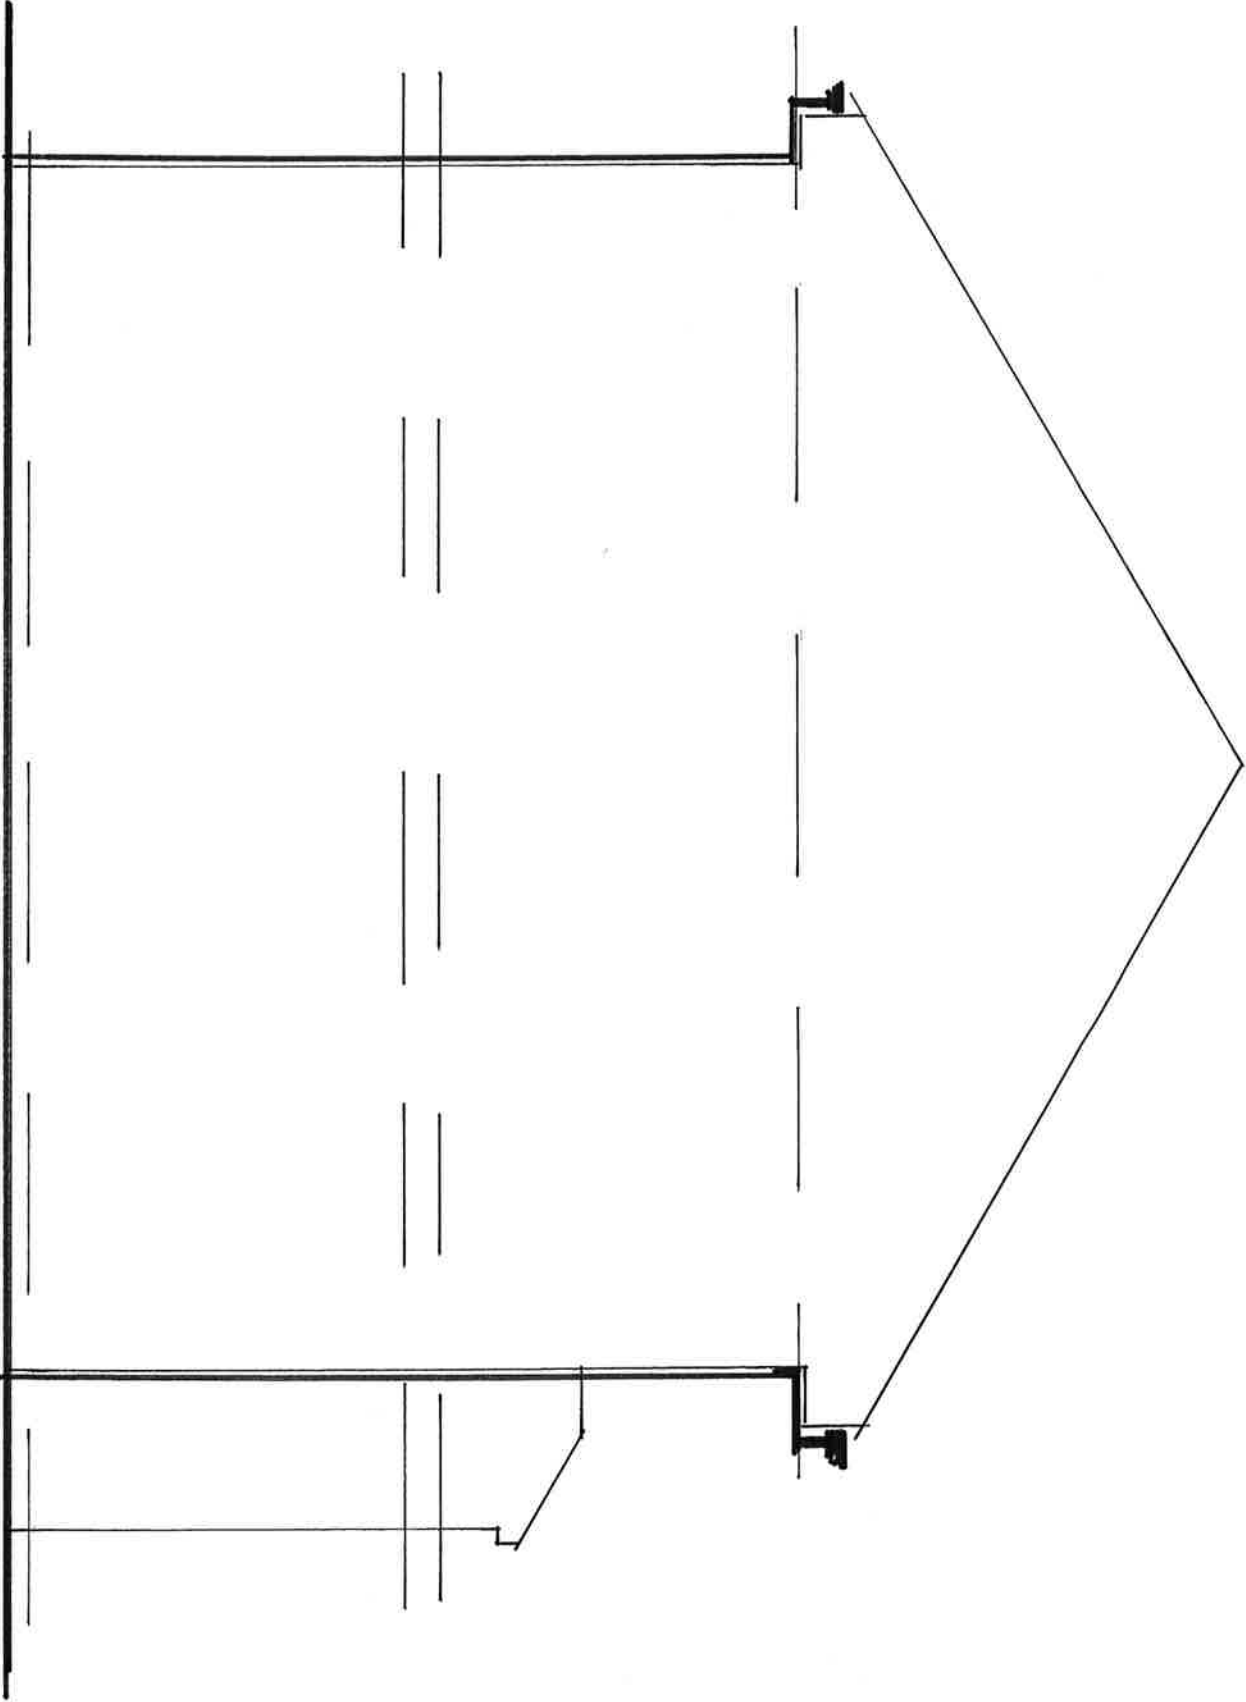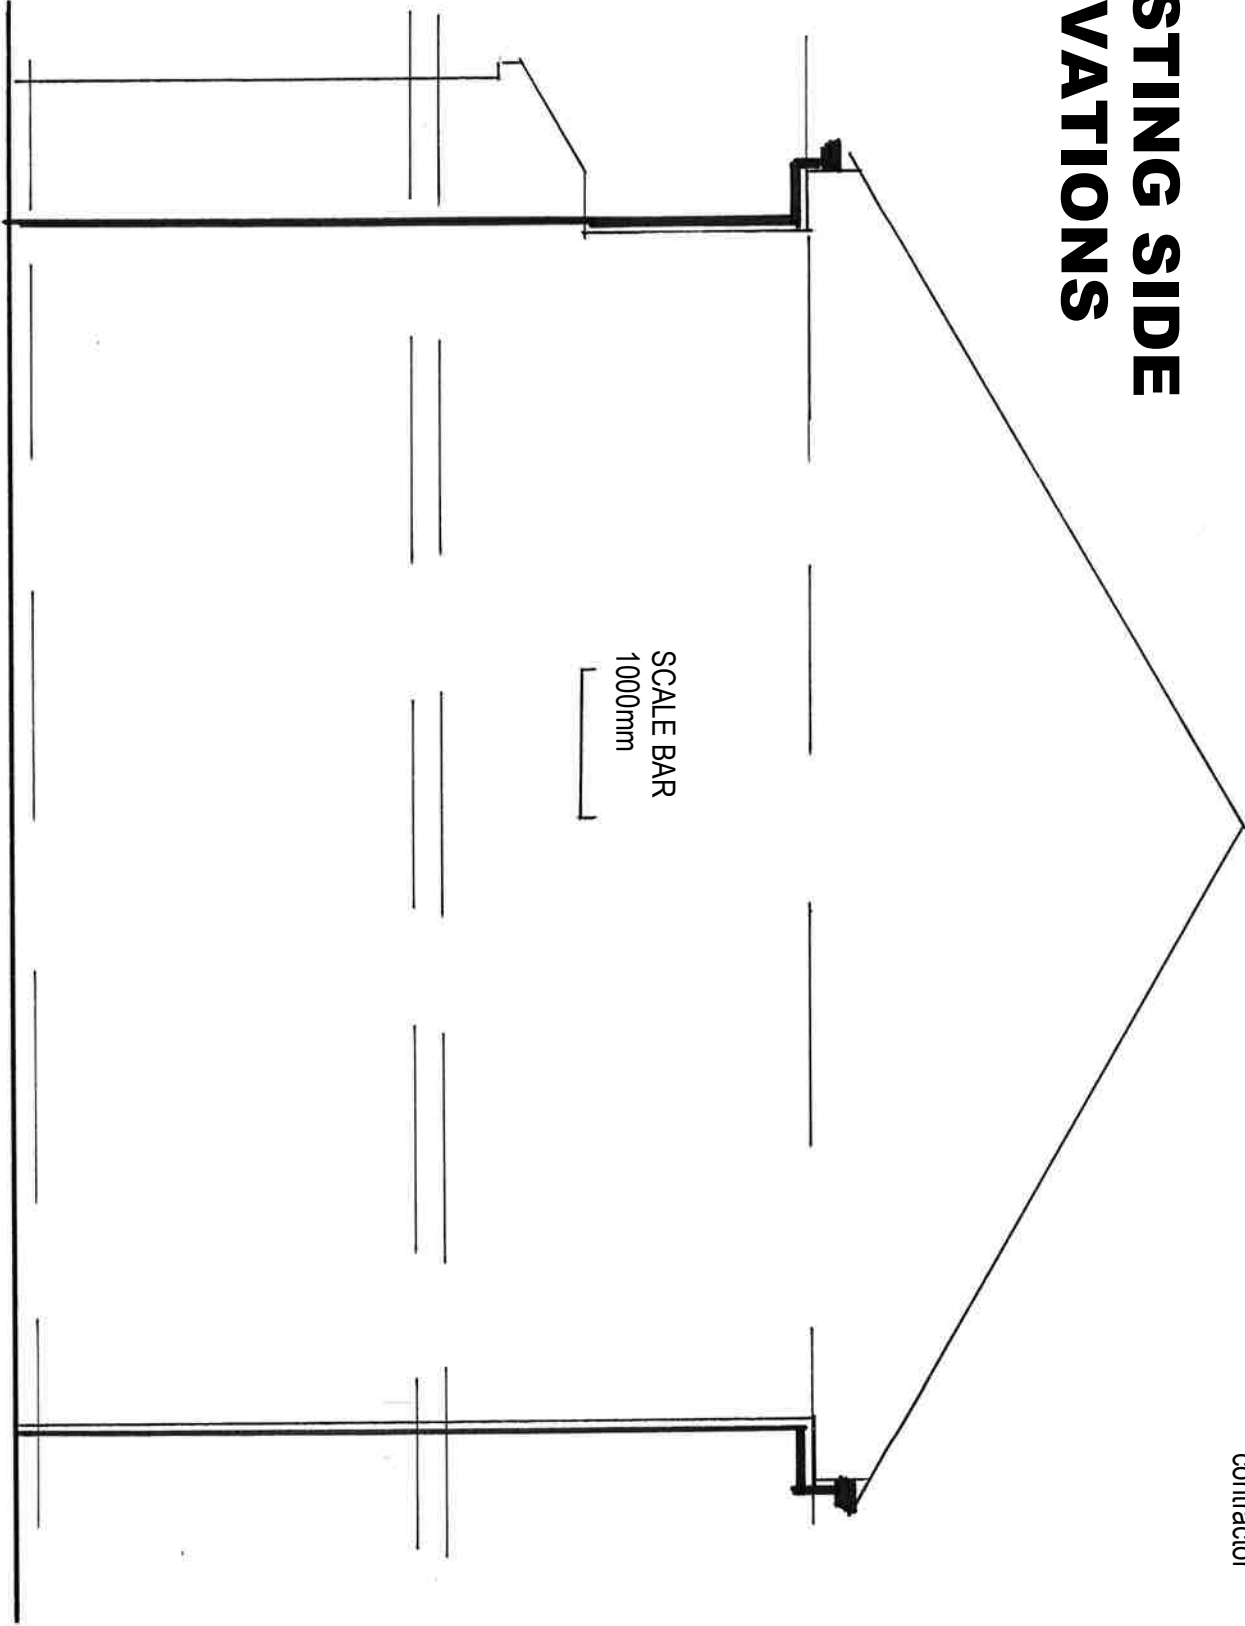

EXISTING FLOOR LAYOUT PLANS

24 Tinsley Close
Manchester M40 7AU
Single Storey Rear Extension and
Associated Internal Alterations
1:50@A3-MCEXPL03
Dimensions to be checked on site by
contractor

