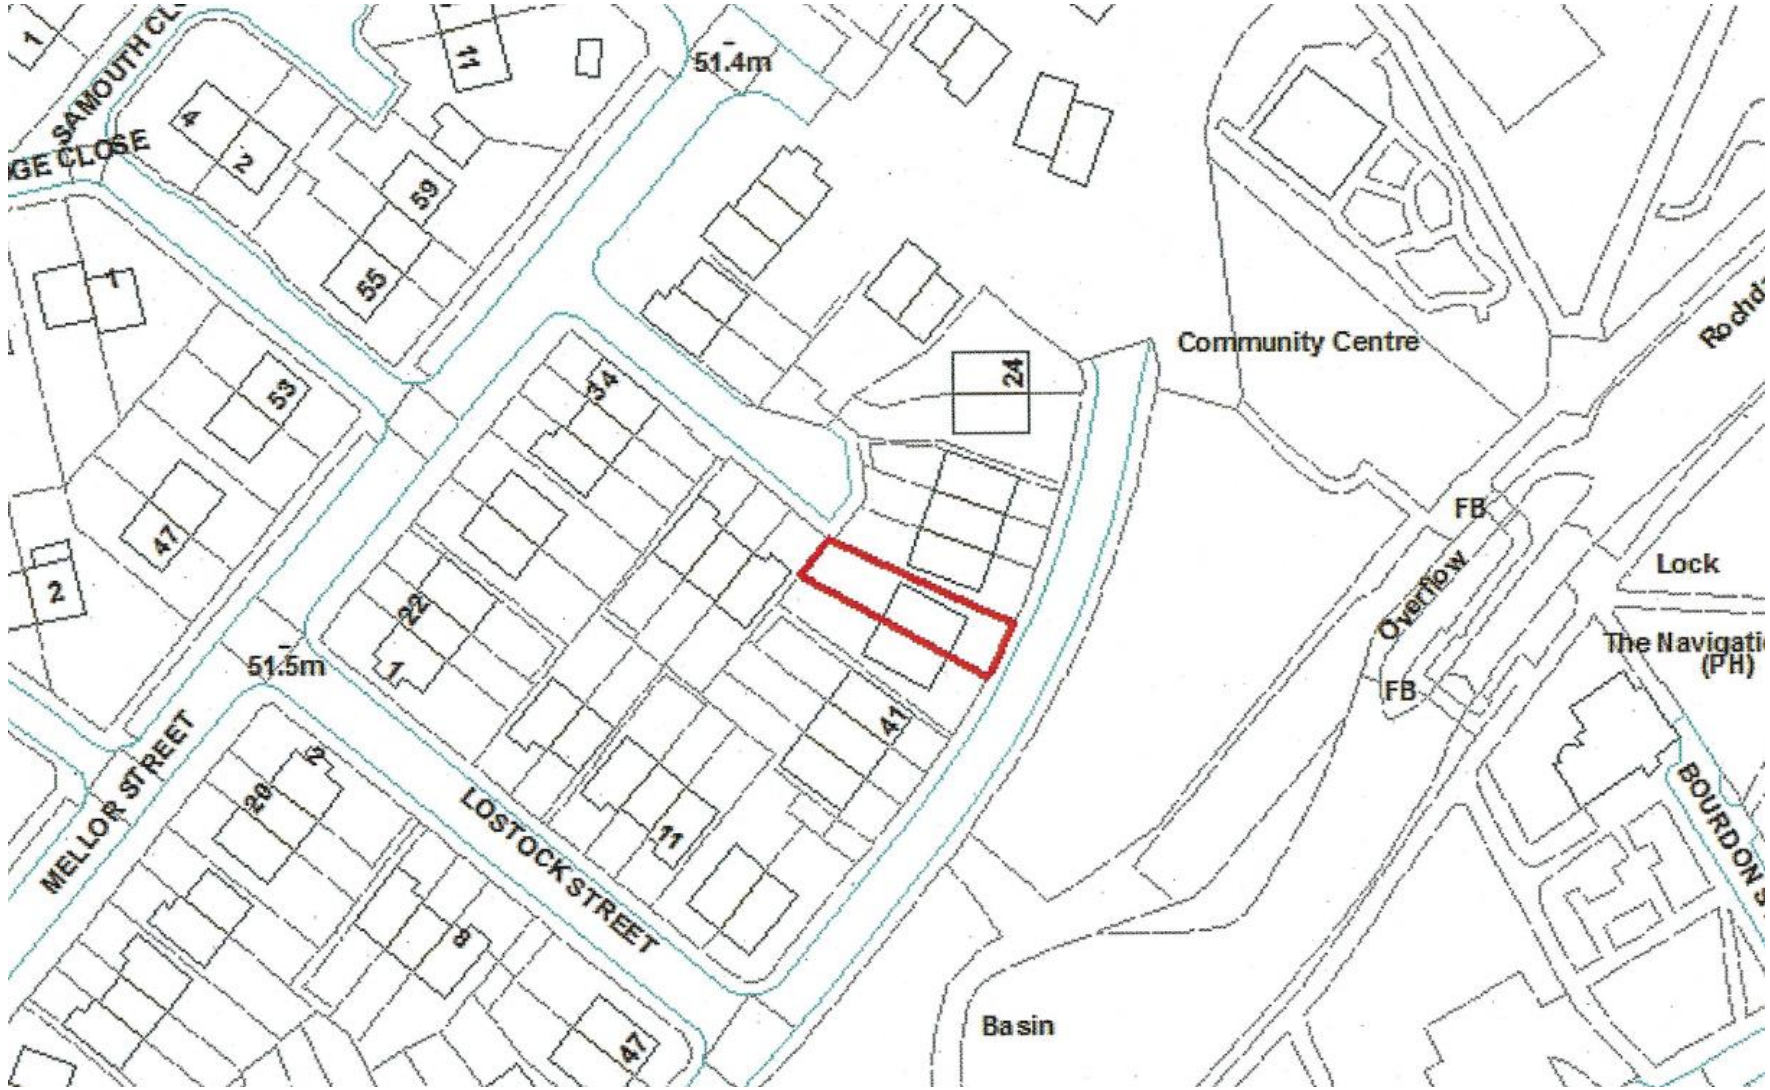

MASTER DEED PLAN PLOT 50 : 37 Lower Vickers Street, Miles Platting, M40 7LX

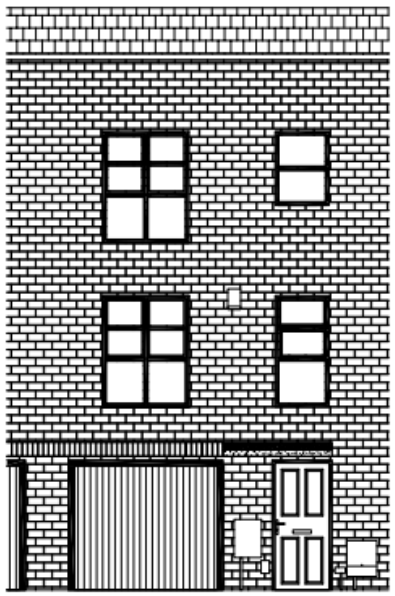

- ELEV -
EXISTING FRONT ELEVATION
1:75

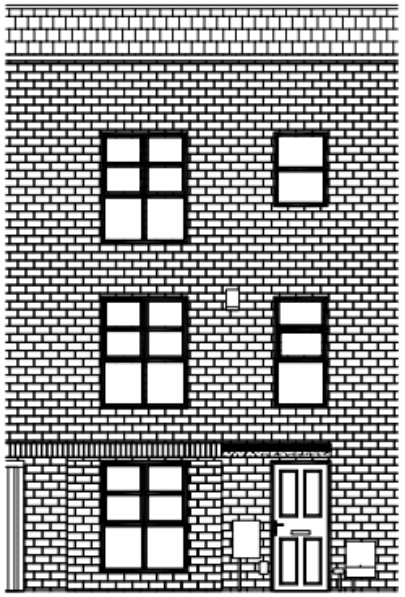

- ELEV -
PROPOSED FRONT ELEVATION
1:75



- ELEV -
EXISTING HOUSE BACK ELEVATION
1:75

FRONT ELEVATION & REAR ELEVATION: 37 Lower Vickers Street, Miles Platting, M40 7LX

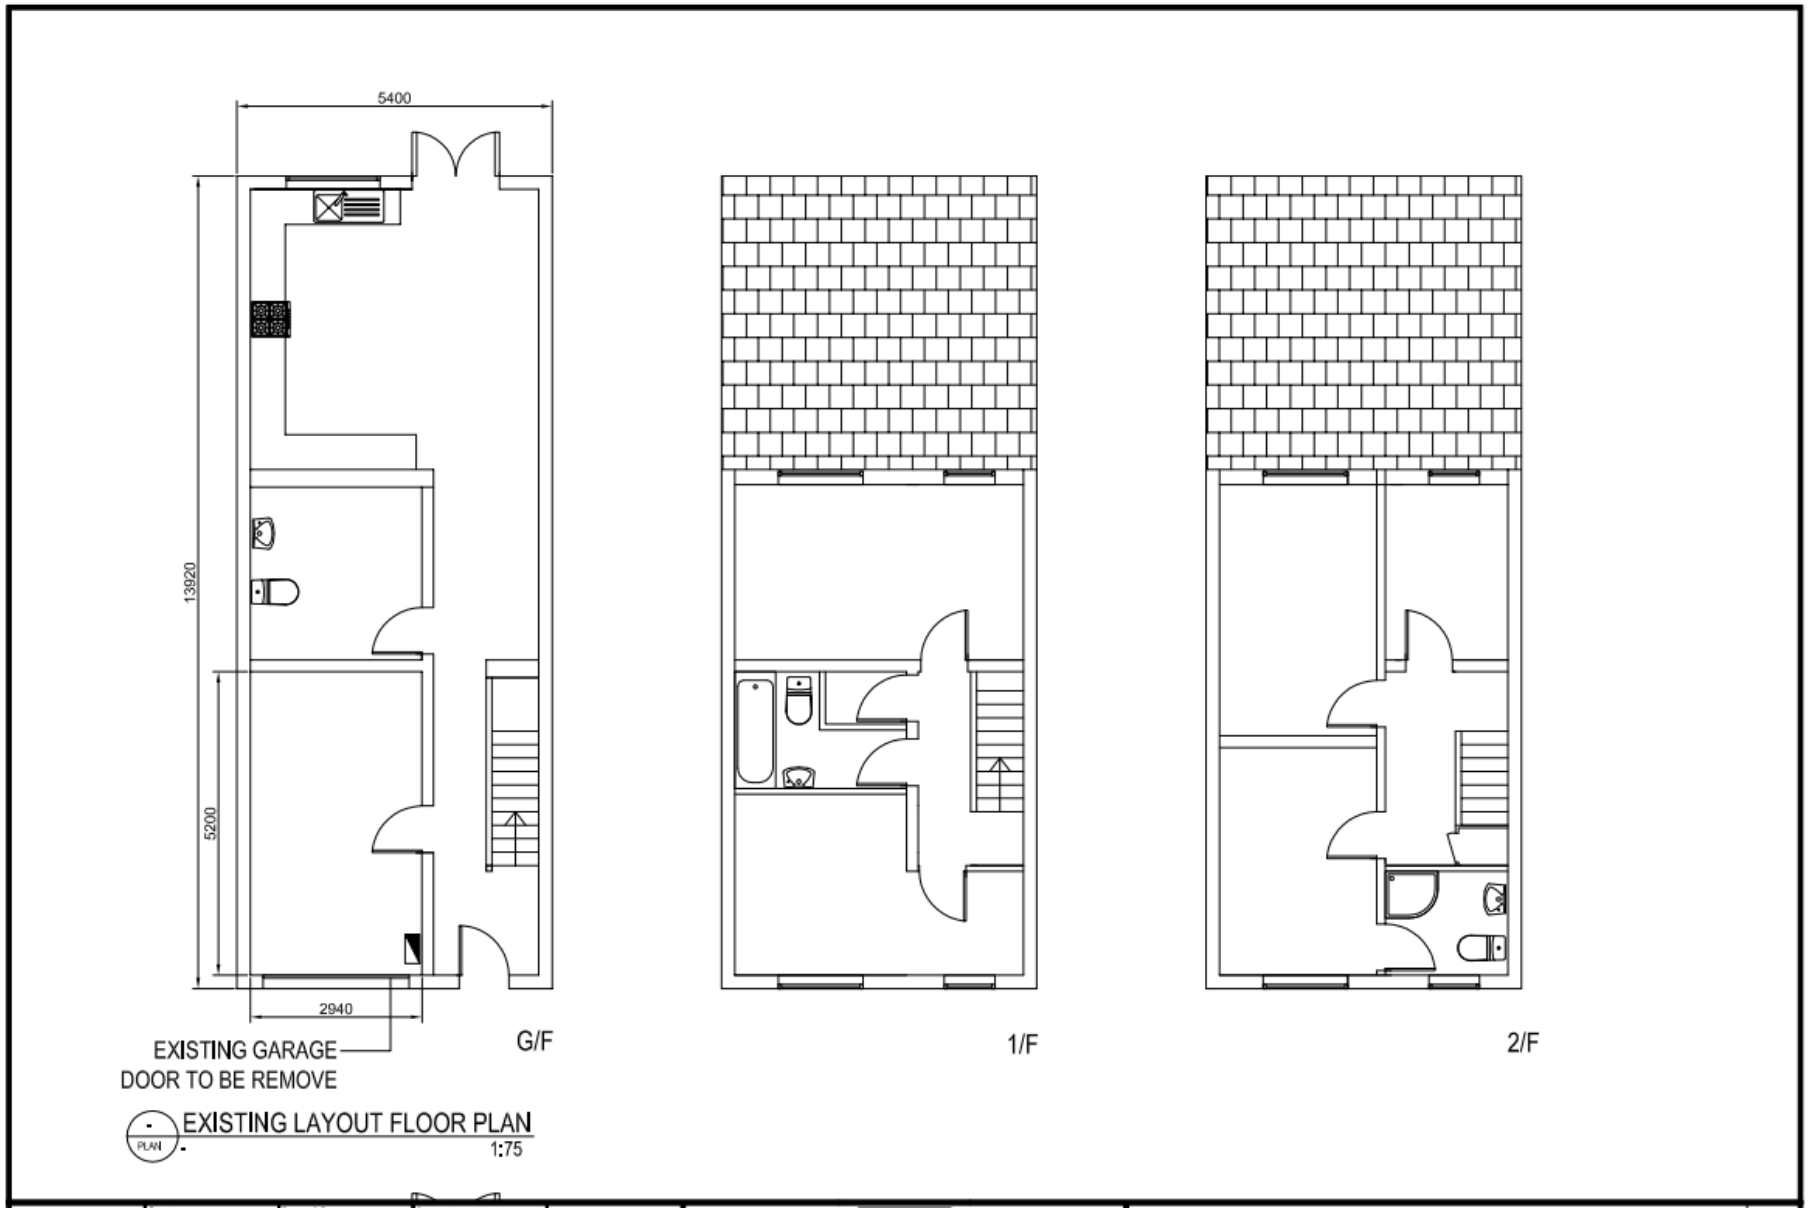

FLOOR PLANS: 37 Lower Vickers Street, Miles Platting, M40 7LX

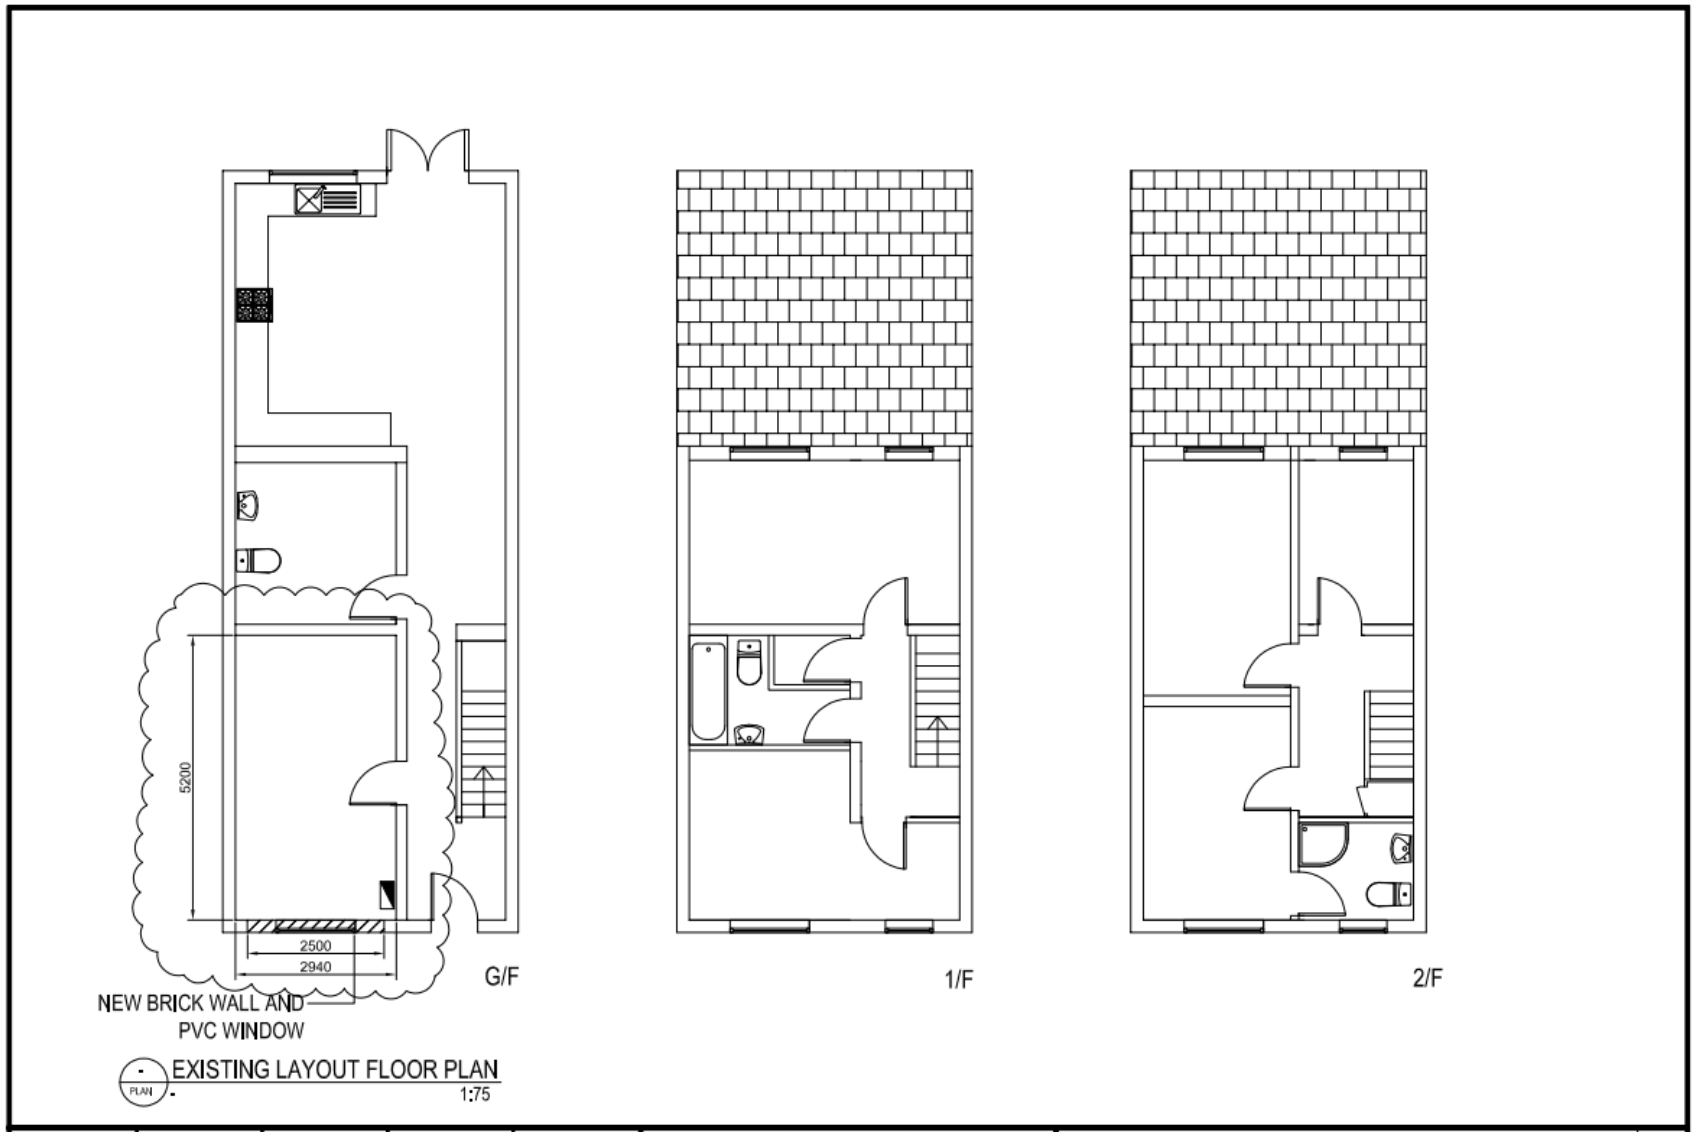

FLOOR PLANS: 37 Lower Vickers Street, Miles Platting, M40 7LX





FRONT ELEVATION PHOTOS:
37 Lower Vickers Street, Miles Platting, M40 7LX