Julie Roscoe
Head of Planning, Building Control & Licensing

MANCHESTER CITY COUNCIL

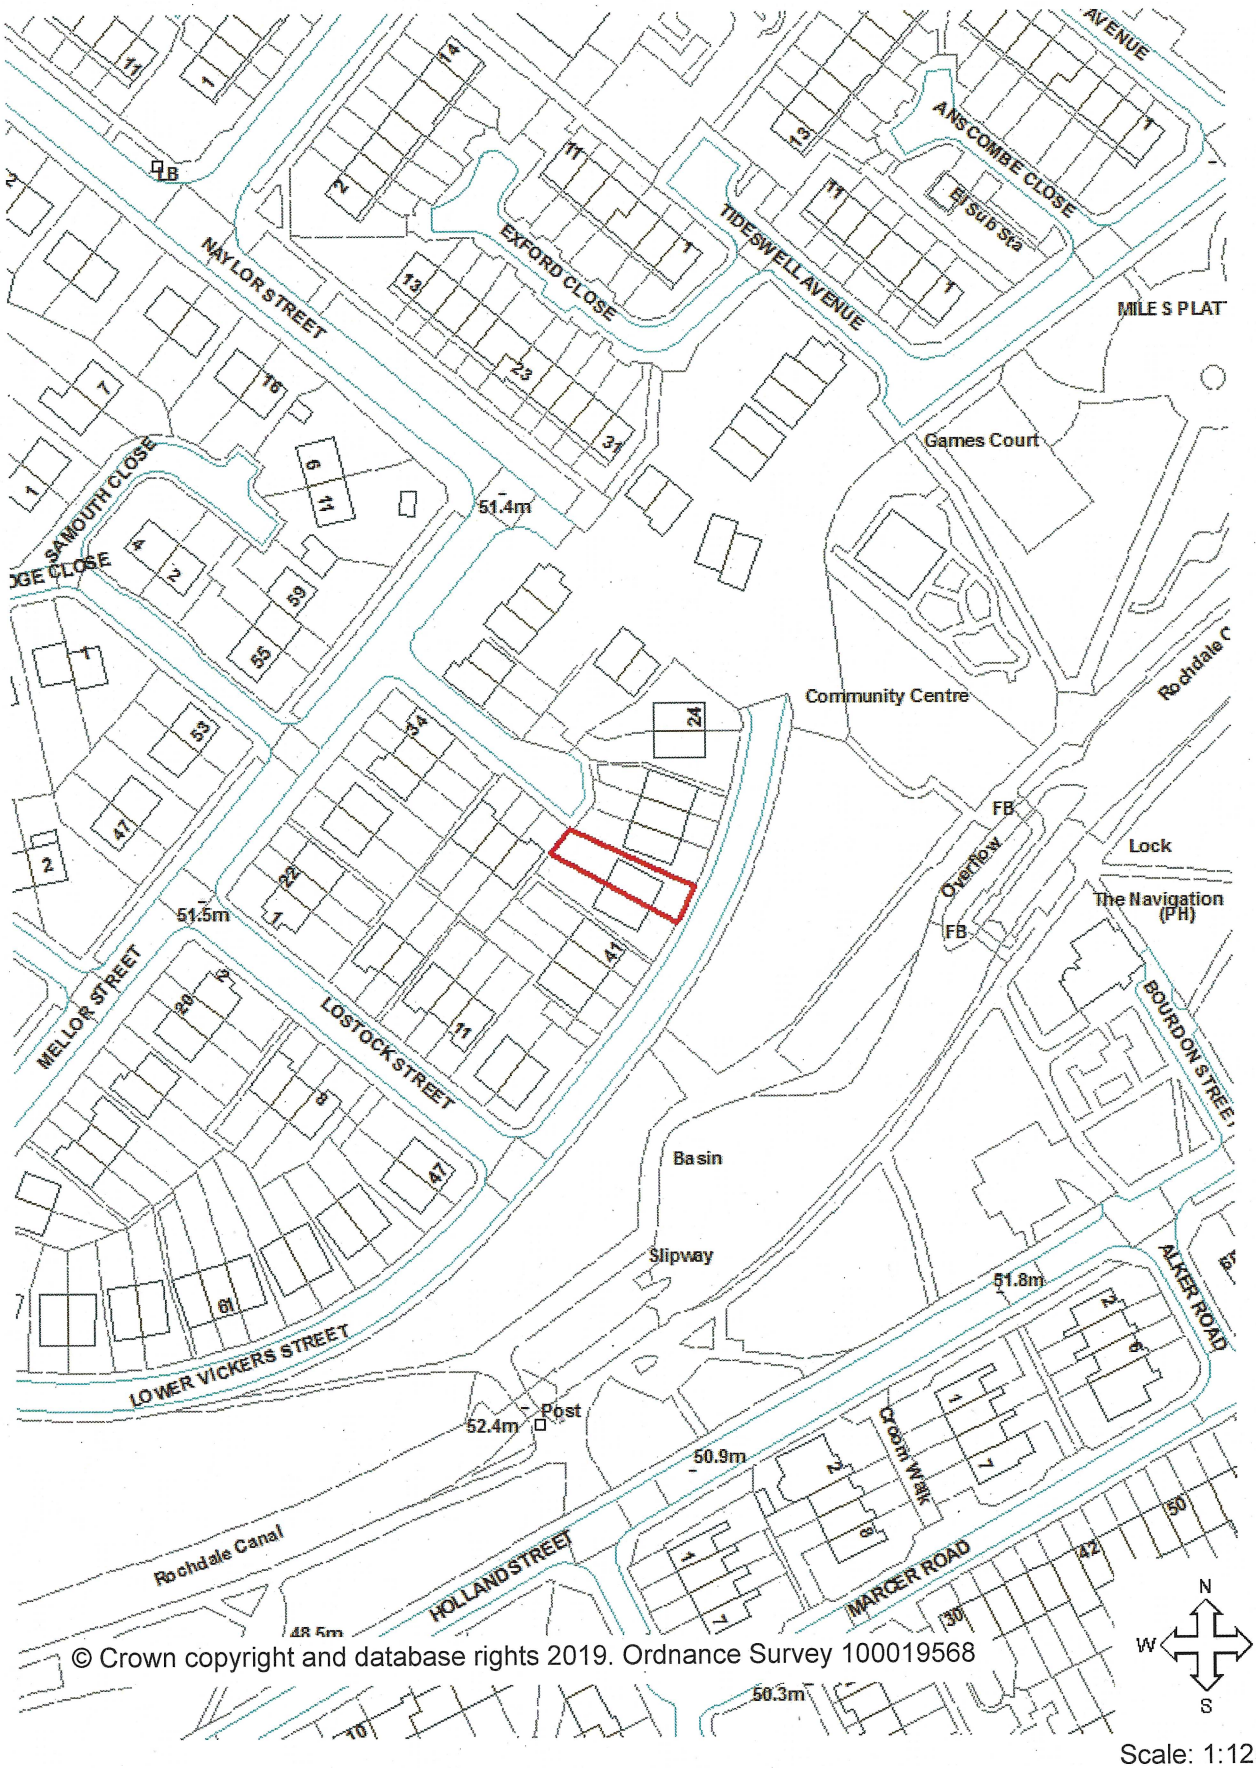

© Crown copyright and database rights 2019. Ordnance Survey 100019568

Scale: 1:1250