



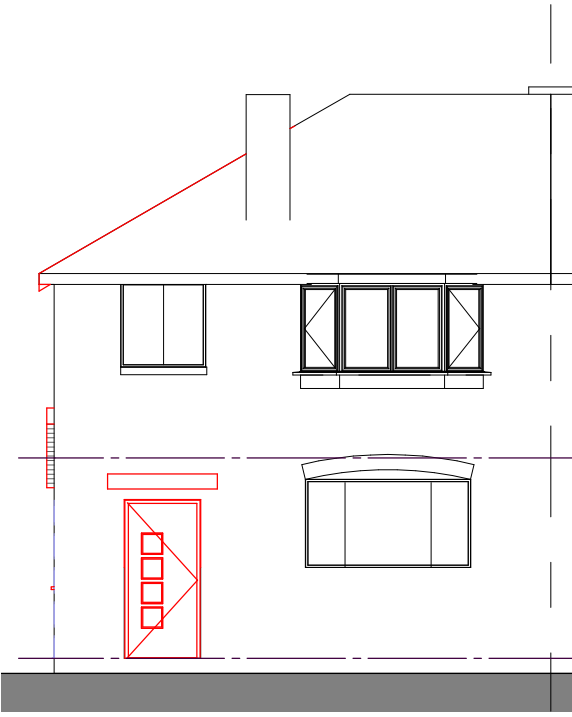

01-P-Elevation
1 : 100

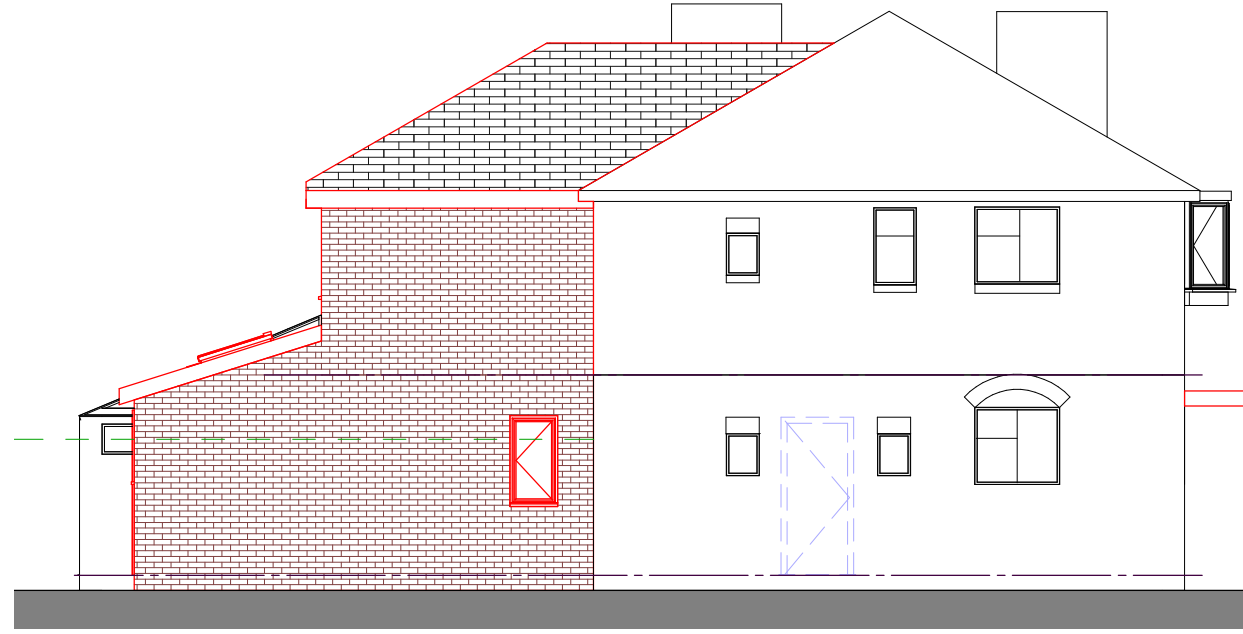


02-P-Elevation
1 : 100




03-P-Elevation
1 : 100

All new walls, roof, door & window to match existing style, type and colour

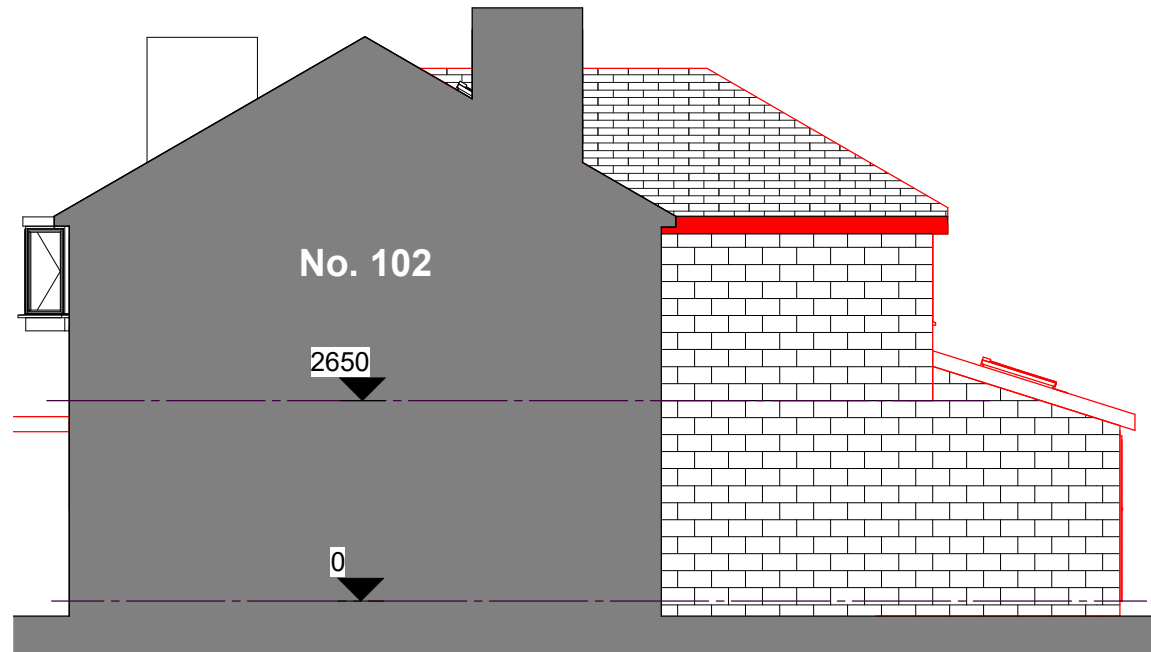

04-P-Elevation
1 : 100

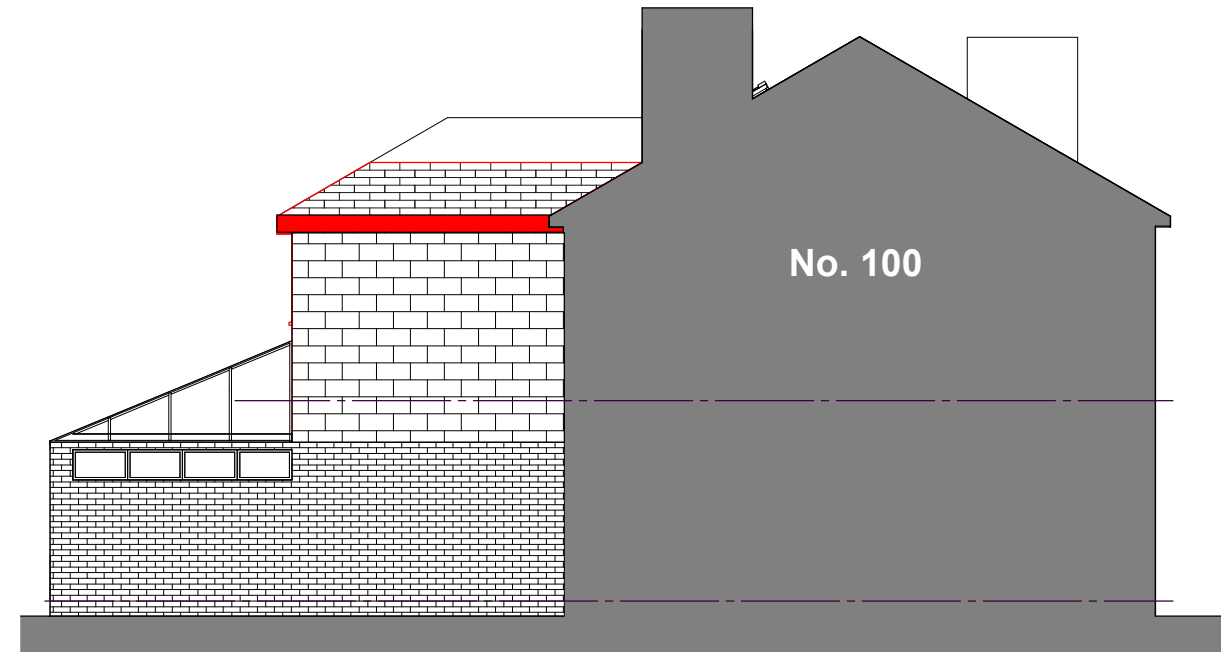

04A-P-Elevation
1 : 100

0m 1m 2m 3m 4m 5m
VISUAL SCALE 1:100 @ A3

COPYRIGHT © ALL RIGHTS RESERVED BY VIKAS ALYAS LTD. DO NOT SCALE FROM DRAWING. DRAWING INDICATES DESIGN INTENT ONLY. REPORT ANY DISCREPANCIES TO CLIENT / VA LTD. NOT TO BE USED FOR CONSTRUCTION UNLESS STATED SO. TO BE READ IN CONJUNCTION WITH OTHER DRAWINGS OR SPECIFICATION WHERE PROVIDED.

No.	Description	Date
P1	Issue to Planning	12.10.2020

PROJECT	
102 - Part double/single storey rear extension 100 - First floor rear extension	
Manchester City Council	PURPOSE OF ISSUE Planning

ADDRESS	100 & 102 Wilbraham Road, Fallowfield M14 7DR
SHEET	Proposed Elevations

CLIENT		
N. Mir & M. Zakariya		
Date 28.09.2020	Project number 1062	Scale (@ A3) 1 : 100
Drawn by VA	DRAWING NUMBER	
Checked by VA	A105	
	REV	P1