

Rear Courtyard Elevation H-H

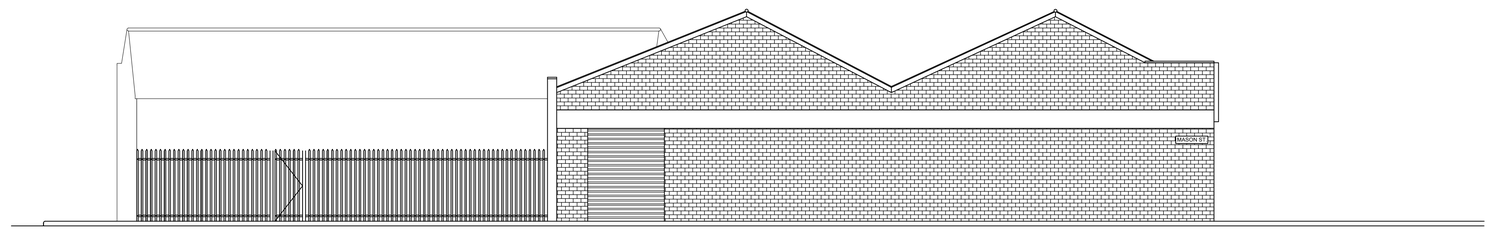

Mason Street Elevation I

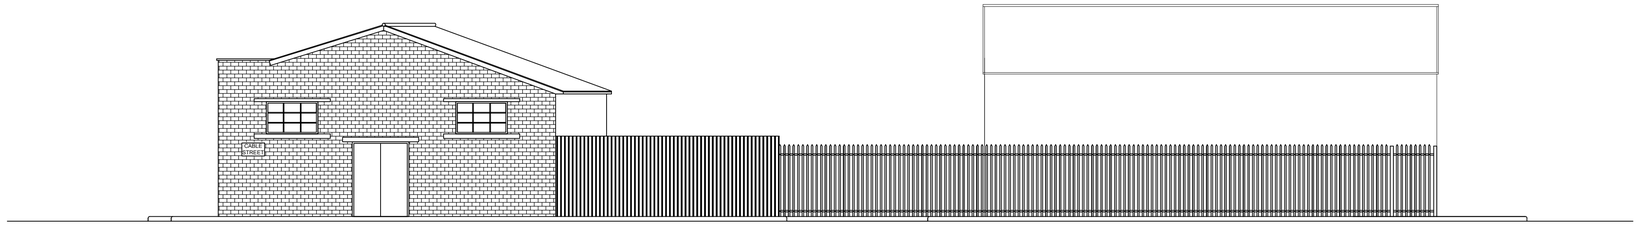

Cable Street Elevation J

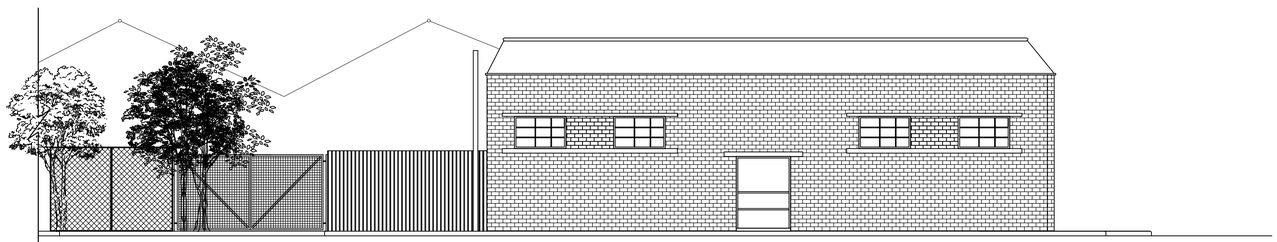

Cross Keys Street
Elevation K

All levels and dimensions must be checked on site by contractor prior to commencement of works. Any variations must be reported to JSA Design.
All information hereon in is the copyright of JSA Design. Copying in full or in part is forbidden without the written permission from JSA Design.

SCALE m 0 1 2 3 4 5 6 7 8 9 10
1:100

-

Client
SWAN STREET
FIREHOUSE LTD

Date	August 2020	Status	EXTG
Drawn	RR	Checked	-
Scale	1:100	Size	A1
Rev.	-	Drawing No.	320 - 103

Drawing Title
Existing Elevations (2 of 2)

Project Title
40 Swan Street
Manchester

JSA DESIGN