


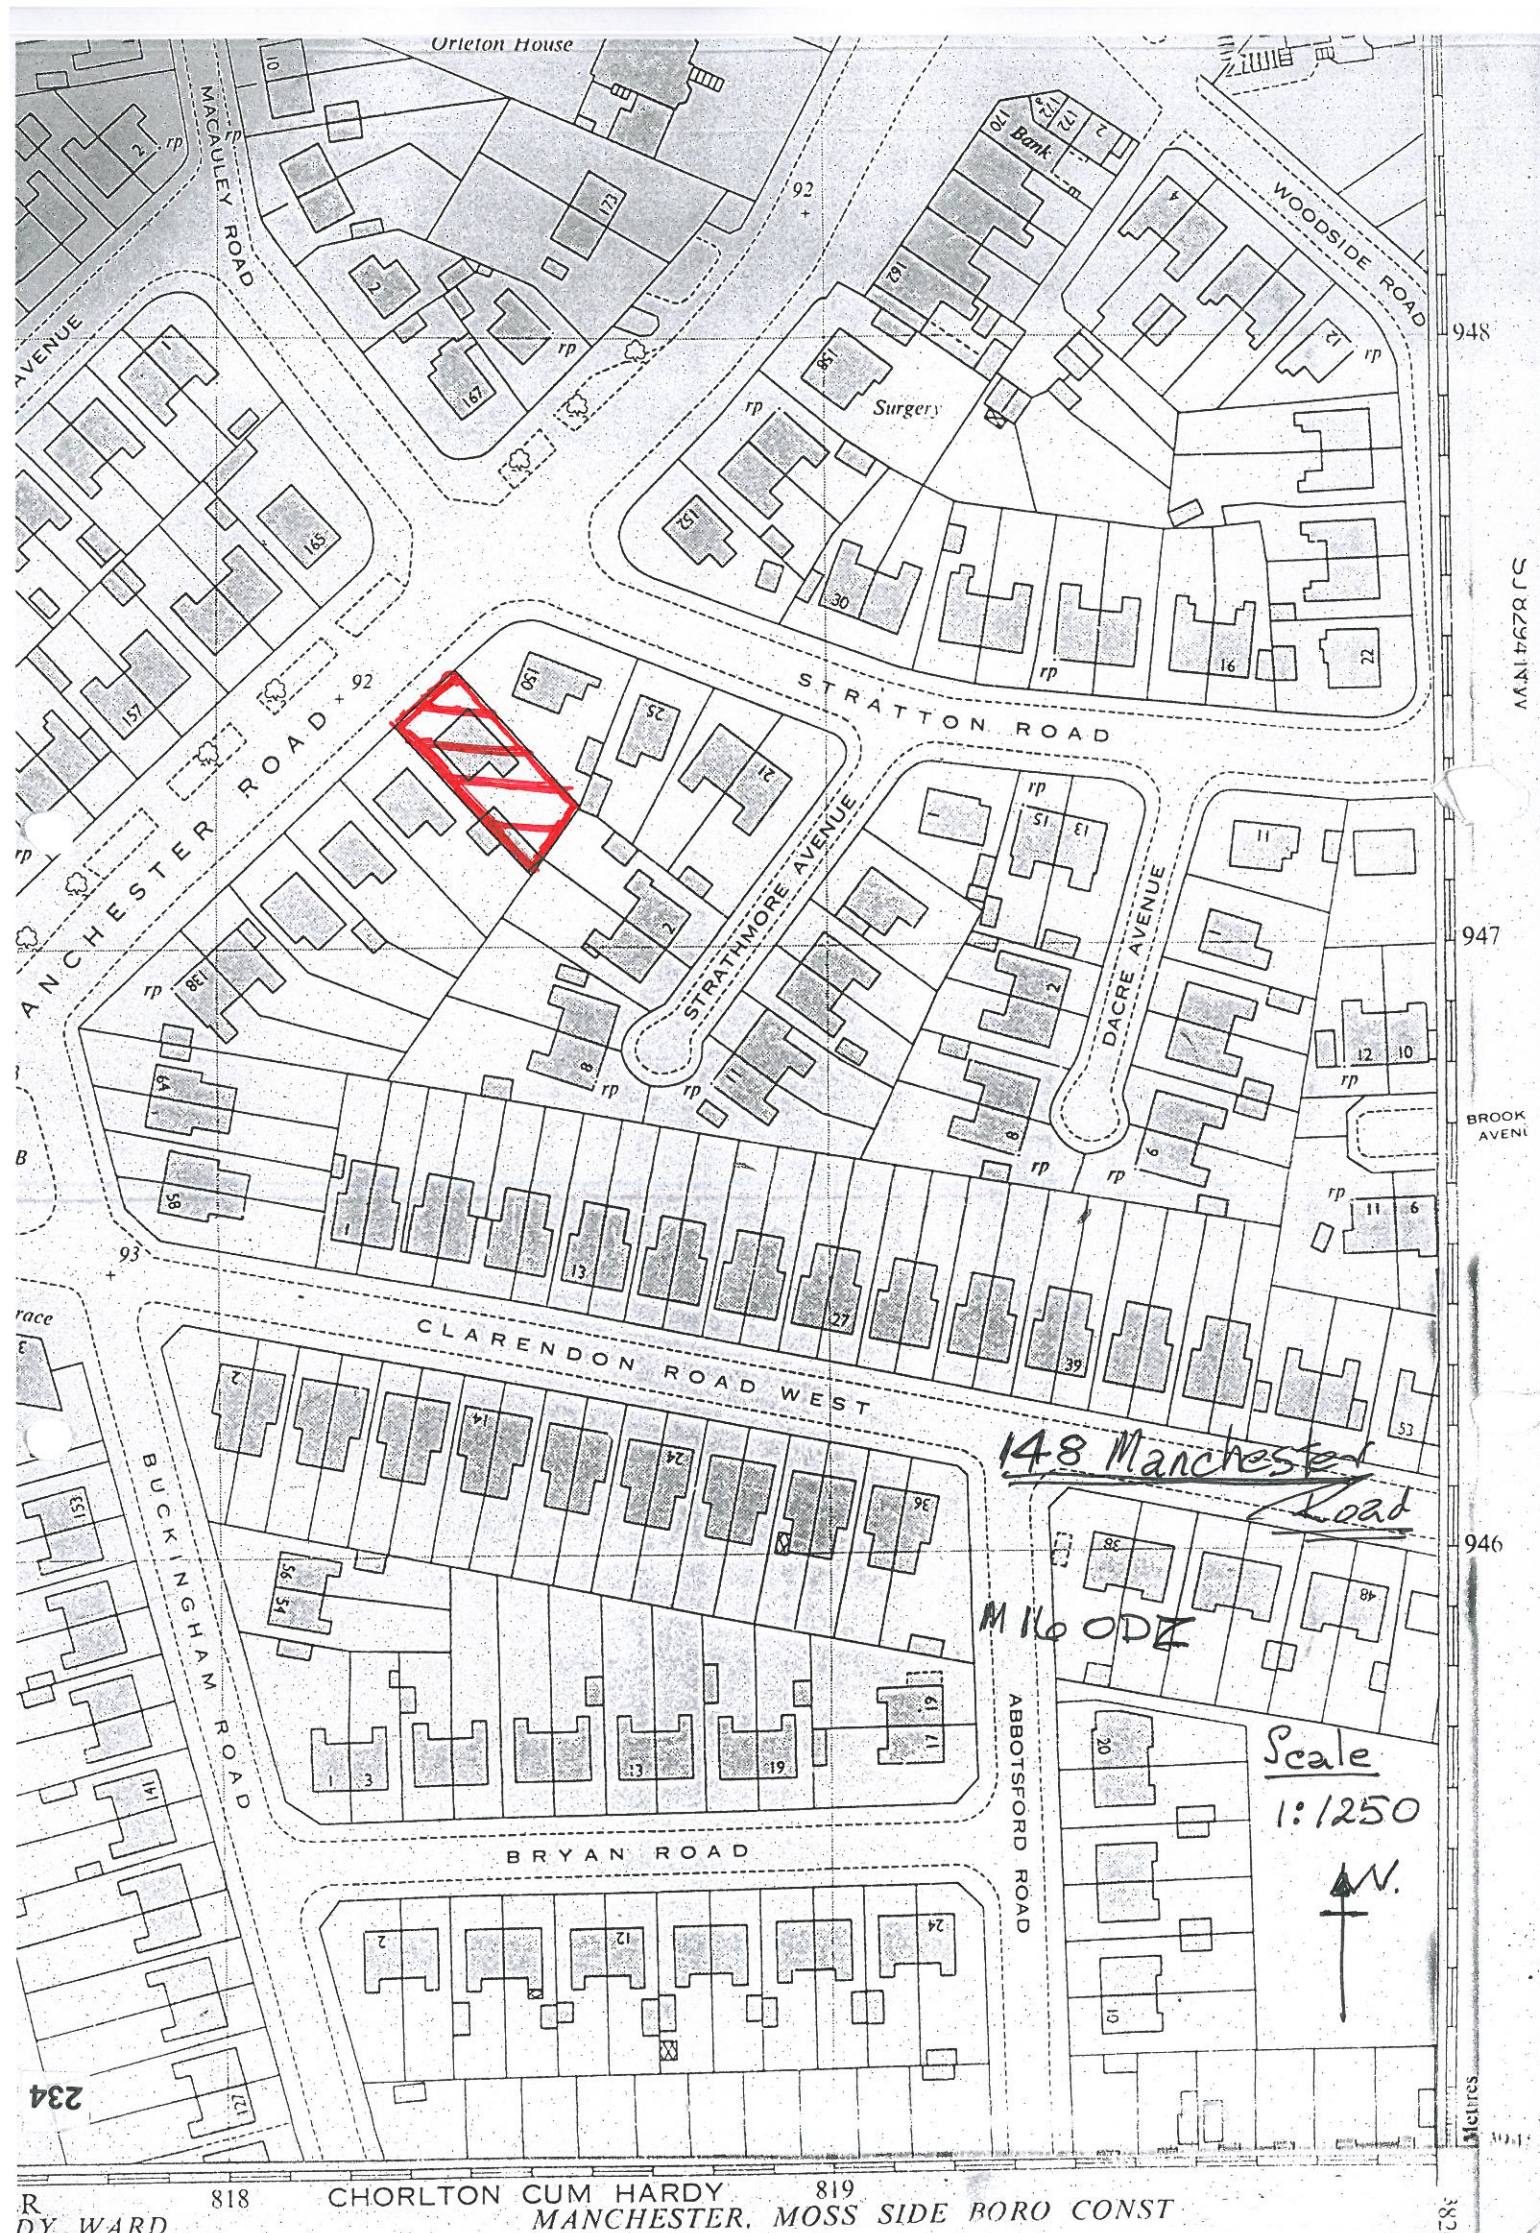

Orleton House

MACAULEY ROAD

WOODSIDE ROAD

948

Bank

Surgey

92 +

STRATTON ROAD

STRATHMORE AVENUE

DACRE AVENUE

947

BROOK AVENUE

946

CLARENDON ROAD WEST

148 Manchester Road

M16 ODE

Scale 1:1250

N.

BUCKINGHAM ROAD

ABBOTSFORD ROAD

BRYAN ROAD

234

818

CHORLTON CUM HARDY

819

MANCHESTER, MOSS SIDE BORO CONST

382